

LES SUITES TACHÉ

CIVIC ADDRESS: 825 TACHÉ AVENUE

LEGAL DESCRIPTION: LOTS 1 AND 2, PART LOTS 7 AND 8, AND PUBLIC LANE, BLOCK D, PLAN 10 (S. DIV.) S.P. LOTS 11, 12, 13, 14, 15, AND 17, PLAN 29652 AND PLAN 3071

CERTIFICATE OF TITLE

No. 1279149/1 W.L.T.O.
No. 1279195/1 W.L.T.O.
No. 1702576/1 W.L.T.O.
No. 2371769/1 W.L.T.O.


TOTAL LOT AREA: 26,157 S.F.

TOTAL NUMBER OF PARKING SPACES: 39 (INCLUDING 2 STANDARD ACCESSIBLE STALLS, 1 VAN ACCESSIBLE STALL, 1 CAR SHARE STALL)

TOTAL NUMBER OF BICYCLE PARKING SPACES: 6 EXTERIOR VISITOR
24 INTERIOR SECURED

PRINCIPAL USES:
MULTI-UNIT RESIDENTIAL BUILDING

AREA:
4,347 SF - MAIN FLOOR
6,725 SF - LOWER PARKING
8,603 SF - UPPER PARKING
11,110 SF - TYPICAL SUITE FLOOR (5 TOTAL, 2ND TO 6TH FLOOR)
60,425 SF - TOTAL BUILDING AREA

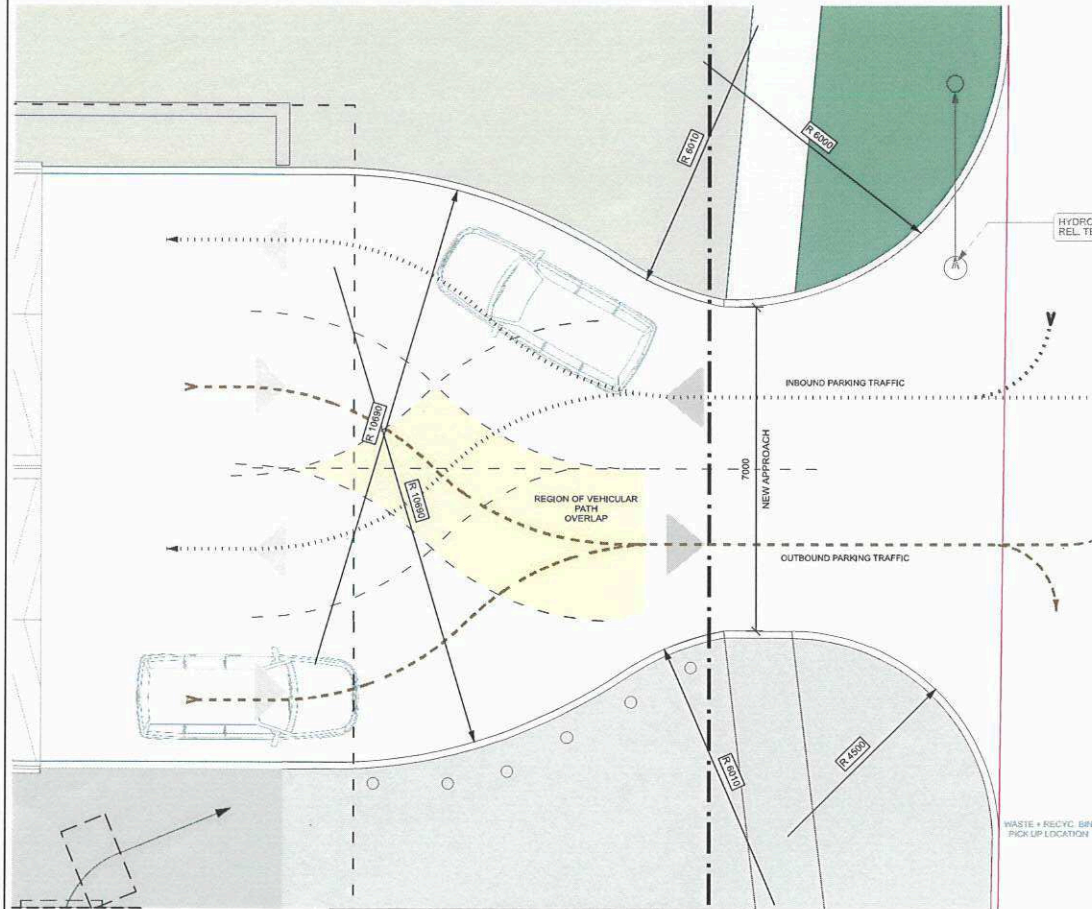

2 A1-00 VEHICULAR TRAFFIC AT PARKING RAMP TO TACHE AVE. TRANSITION PLAN DETAIL

Scale: 1:75

SITE PLAN - GENERAL NOTES:

- SITE SURVEY INFORMATION ON THIS DRAWING IS FROM A TOPOGRAPHIC SITE SURVEY PLAN BY BARNES & DUNCAN DATED MARCH 27, 2026
- REFER TO LANDSCAPE DRAWING L1-01 FOR EXISTING AND DEMOLITION INFORMATION.
- REFER TO LANDSCAPE, CIVIL, MECHANICAL & ELECTRICAL SITE PLANS FOR GENERAL SITE SURFACING MATERIALS AND SITE INFORMATION.
- REFER TO LANDSCAPE & CIVIL DRAWINGS FOR DIMENSIONS, LOCATION, AND TYPE OF SURFACE MATERIAL ON PROPOSED APPROACHES
- REFER TO LANDSCAPE DRAWINGS FOR PROPOSED SIDEWALKS DIMENSIONS AND SURFACE MATERIALS
- CONTRACTOR TO PROVIDE TEMPORARY CROSSINGS TO SITE. SIDEWALKS WILL BE EITHER PARTIALLY CLOSED AND/OR COVERED WALKWAYS PROVIDED. STREET LANES MAY BE CLOSED OFF TO FACILITATE INSTALLATION OF BUILDING COMPONENTS. CONTRACTOR TO ACQUIRE ALL REQUIRED PERMITS.

SITE PLAN - KEYNOTES:

- LANDSCAPING. SEE LANDSCAPE
- CONCRETE SIDEWALK. SEE LANDSCAPE
- UNIT PAVERS. SEE LANDSCAPE
- 8 FT. HIGH ORNAMENTAL FENCE. SEE LANDSCAPE
- ENTRY SLAB. SEE STRUCT.
- FIRE DEPARTMENT CONNECTION. SEE MECH. & DETAIL
- BIKE RACKS. SEE LANDSCAPE
- GARBAGE & RECYCLING BIN PICKUP AREA. ROLLED OUT ON COLLECTION DAY
- DASHED LINE OF BUILDING ABOVE
- MAIN ENTRY BENCH. SEE DETAILS
- EXISTING HYDRO POLE W/ LIGHT TO BE RELOCATED
- EXISTING HYDRO POLE W/ LIGHT TO BE MAINTAINED
- BARRIER FREE CURB CUT
- EXISTING HYDRO POLE W/ LIGHT TO BE RELOCATED
- GRANULAR PATHWAY. SEE LANDSCAPE
- SWING GUARD AS SPEC'D
- RELOCATE EXISTING SIDEWALK TO ACCOMMODATE GARBAGE & RECYCLING AREA
- LANE ACCESS AT EAST TO BE CLOSED OFF TBD
- APPROX. WSP STREET WORK. PENDING
- BALCONY ABOVE
- JULIETTE BALCONY ABOVE
- EXISTING FIRE HYDRANT
- BOLLARD TYP. SEE LANDSCAPE
- EXISTING HYDRO POLE W/ LIGHT TO REMAIN
- RELOCATE WSP APPROACH LOCATION TO ACCOMMODATE RAMP LOCATION
- HYDRO TRANSFORMER. SEE ELEC.
- CSTE. SEE ELEC.
- TELECOM PEDESTALS. SEE ELEC.
- 1070MM HIGH ALUMINUM RAILING AS SPEC'D
- RELOCATE WSP CURB TO ACCOMMODATE LAYBY
- 1070MM HIGH CONCRETE GUARD WALL

SCHEDULE "A" page 1 of 7

To Zoning Agreement: _____


By-Law No.: B/L 30/2017



Zoning Officer	Maria Lubis	June 8, 2026
District Planner		
Community Clerk		
Approved for the Director of Planning, Property and Development		

1 A1-00 SITE PLAN

Scale: 1:150

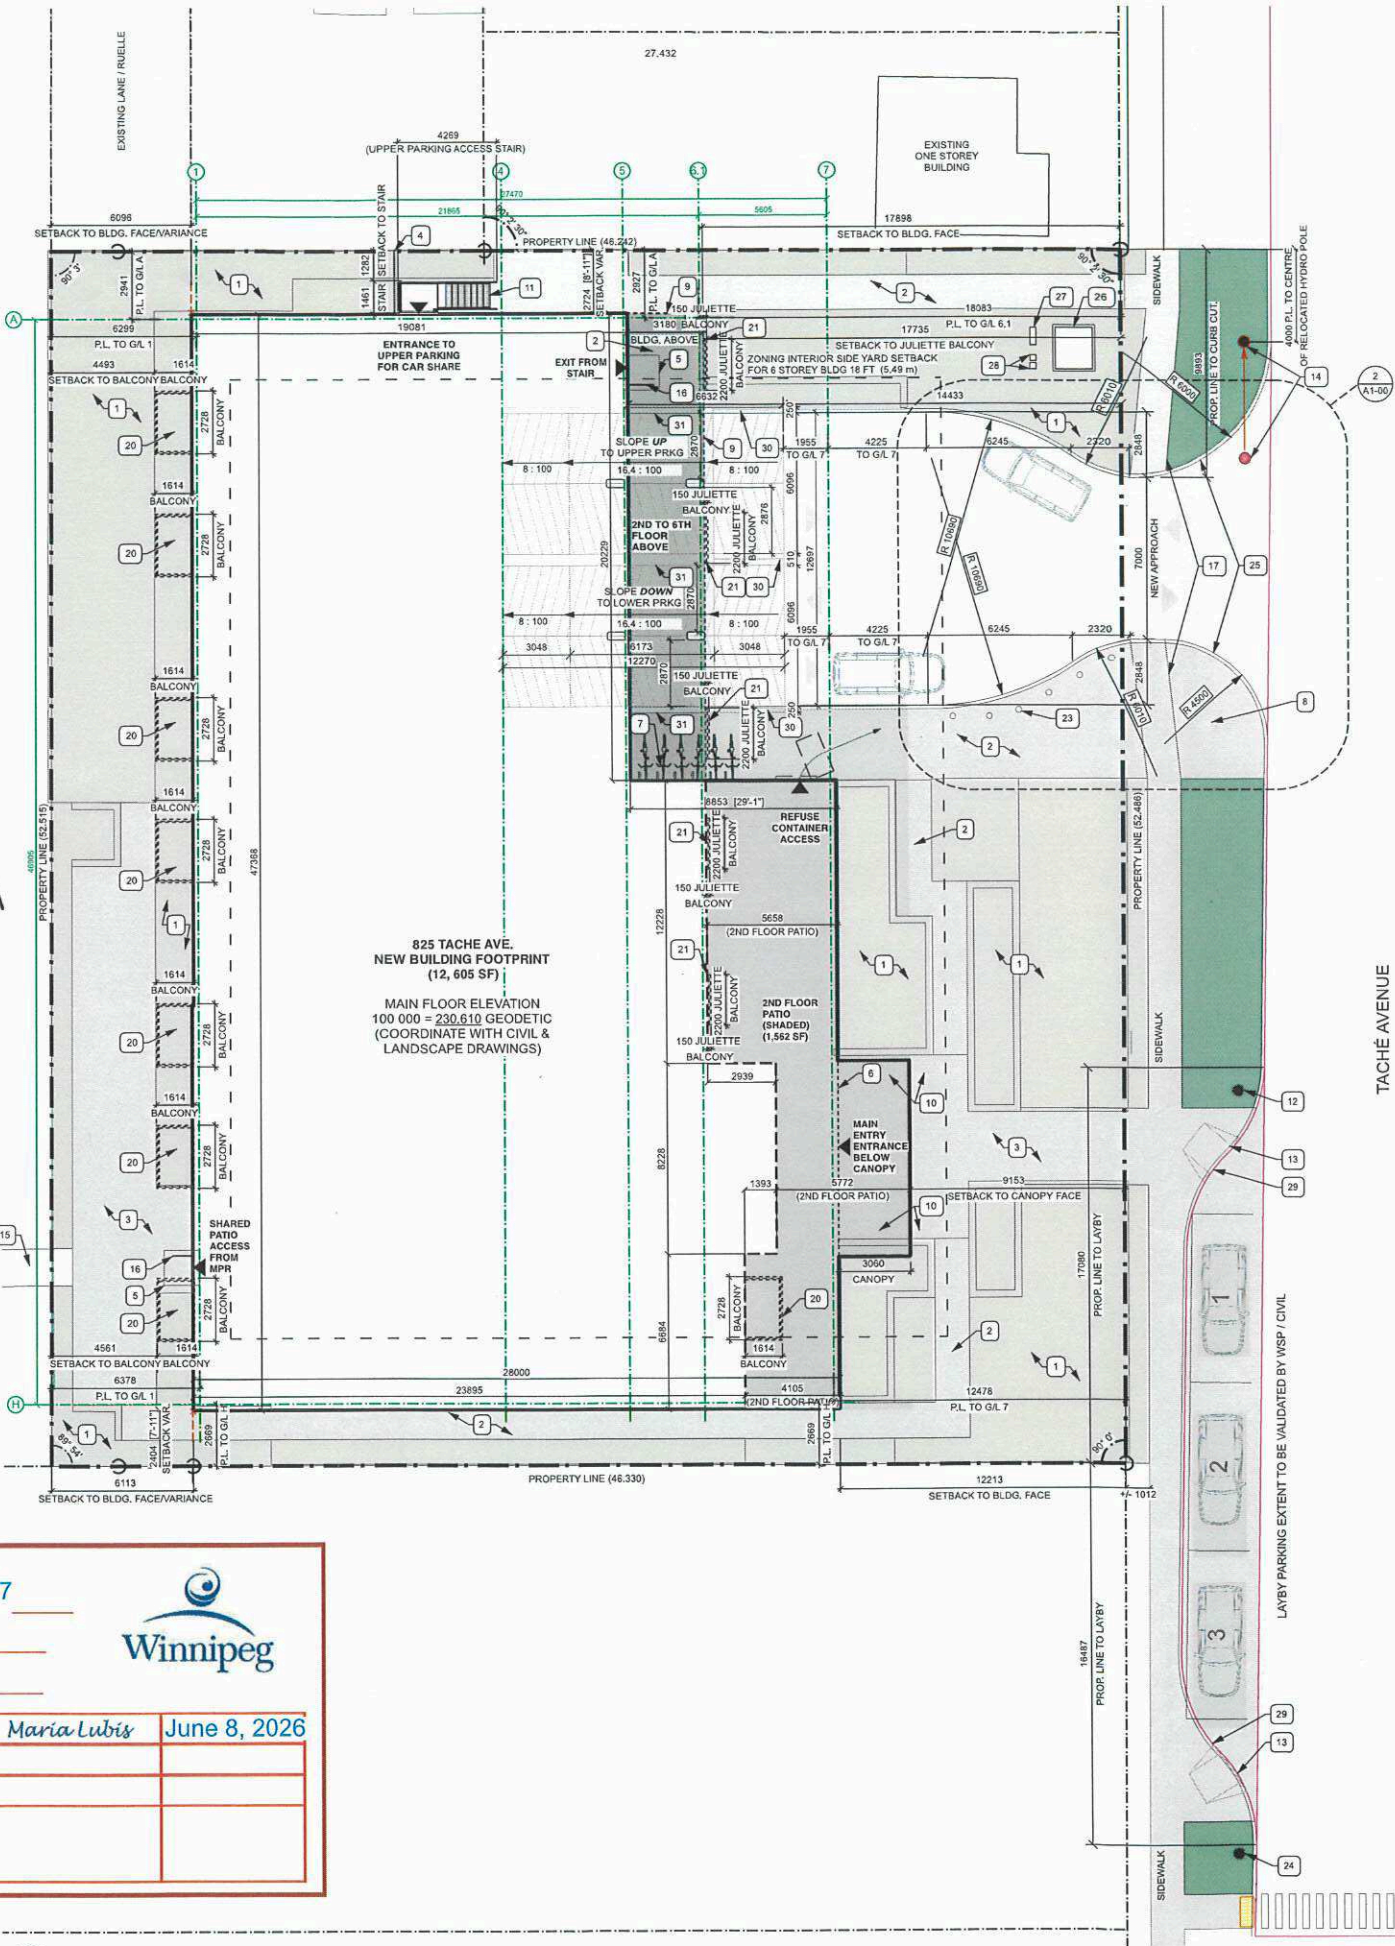

TACHÉ AVENUE

prairie
architects inc.

101-139 Market Ave., Winnipeg, MB, R3B 6P6
telephone | 204.566.0938 fax | 204.943.5597
web | www.prairiearchitects.ca

Issue / rev.

#	date	issue notes
2	2025.05.28	ISSUED FOR VARIANCE APPLICATION
1	2025.03.27	ISSUED FOR 33% COORDINATION

professional seals



project information

825 SUITES TACHÉ

825 Taché
Winnipeg, MB
Canada

client

Réseau
Compassion
Network
Réseau Compassion
102 - 156, rue Marion St
Winnipeg, MB R2H 2W6

drawing information

SITE PLAN

drawn by:

BC/DF/DVT

approved by:

DF

scale:

AS NOTED

date issued:

SEE STAMP

proj. #:

2024.14

LES SUITES TACHÉ

A1
00




Printed on post-consumer recycled content paper.

To Zoning Agreement: _____

By-Law No.: B/L 30/2017



Zoning Officer	Maria Lubis	June 8, 2026
District Planner		
Community Clerk		
Approved for the Director of Planning, Property and Development		

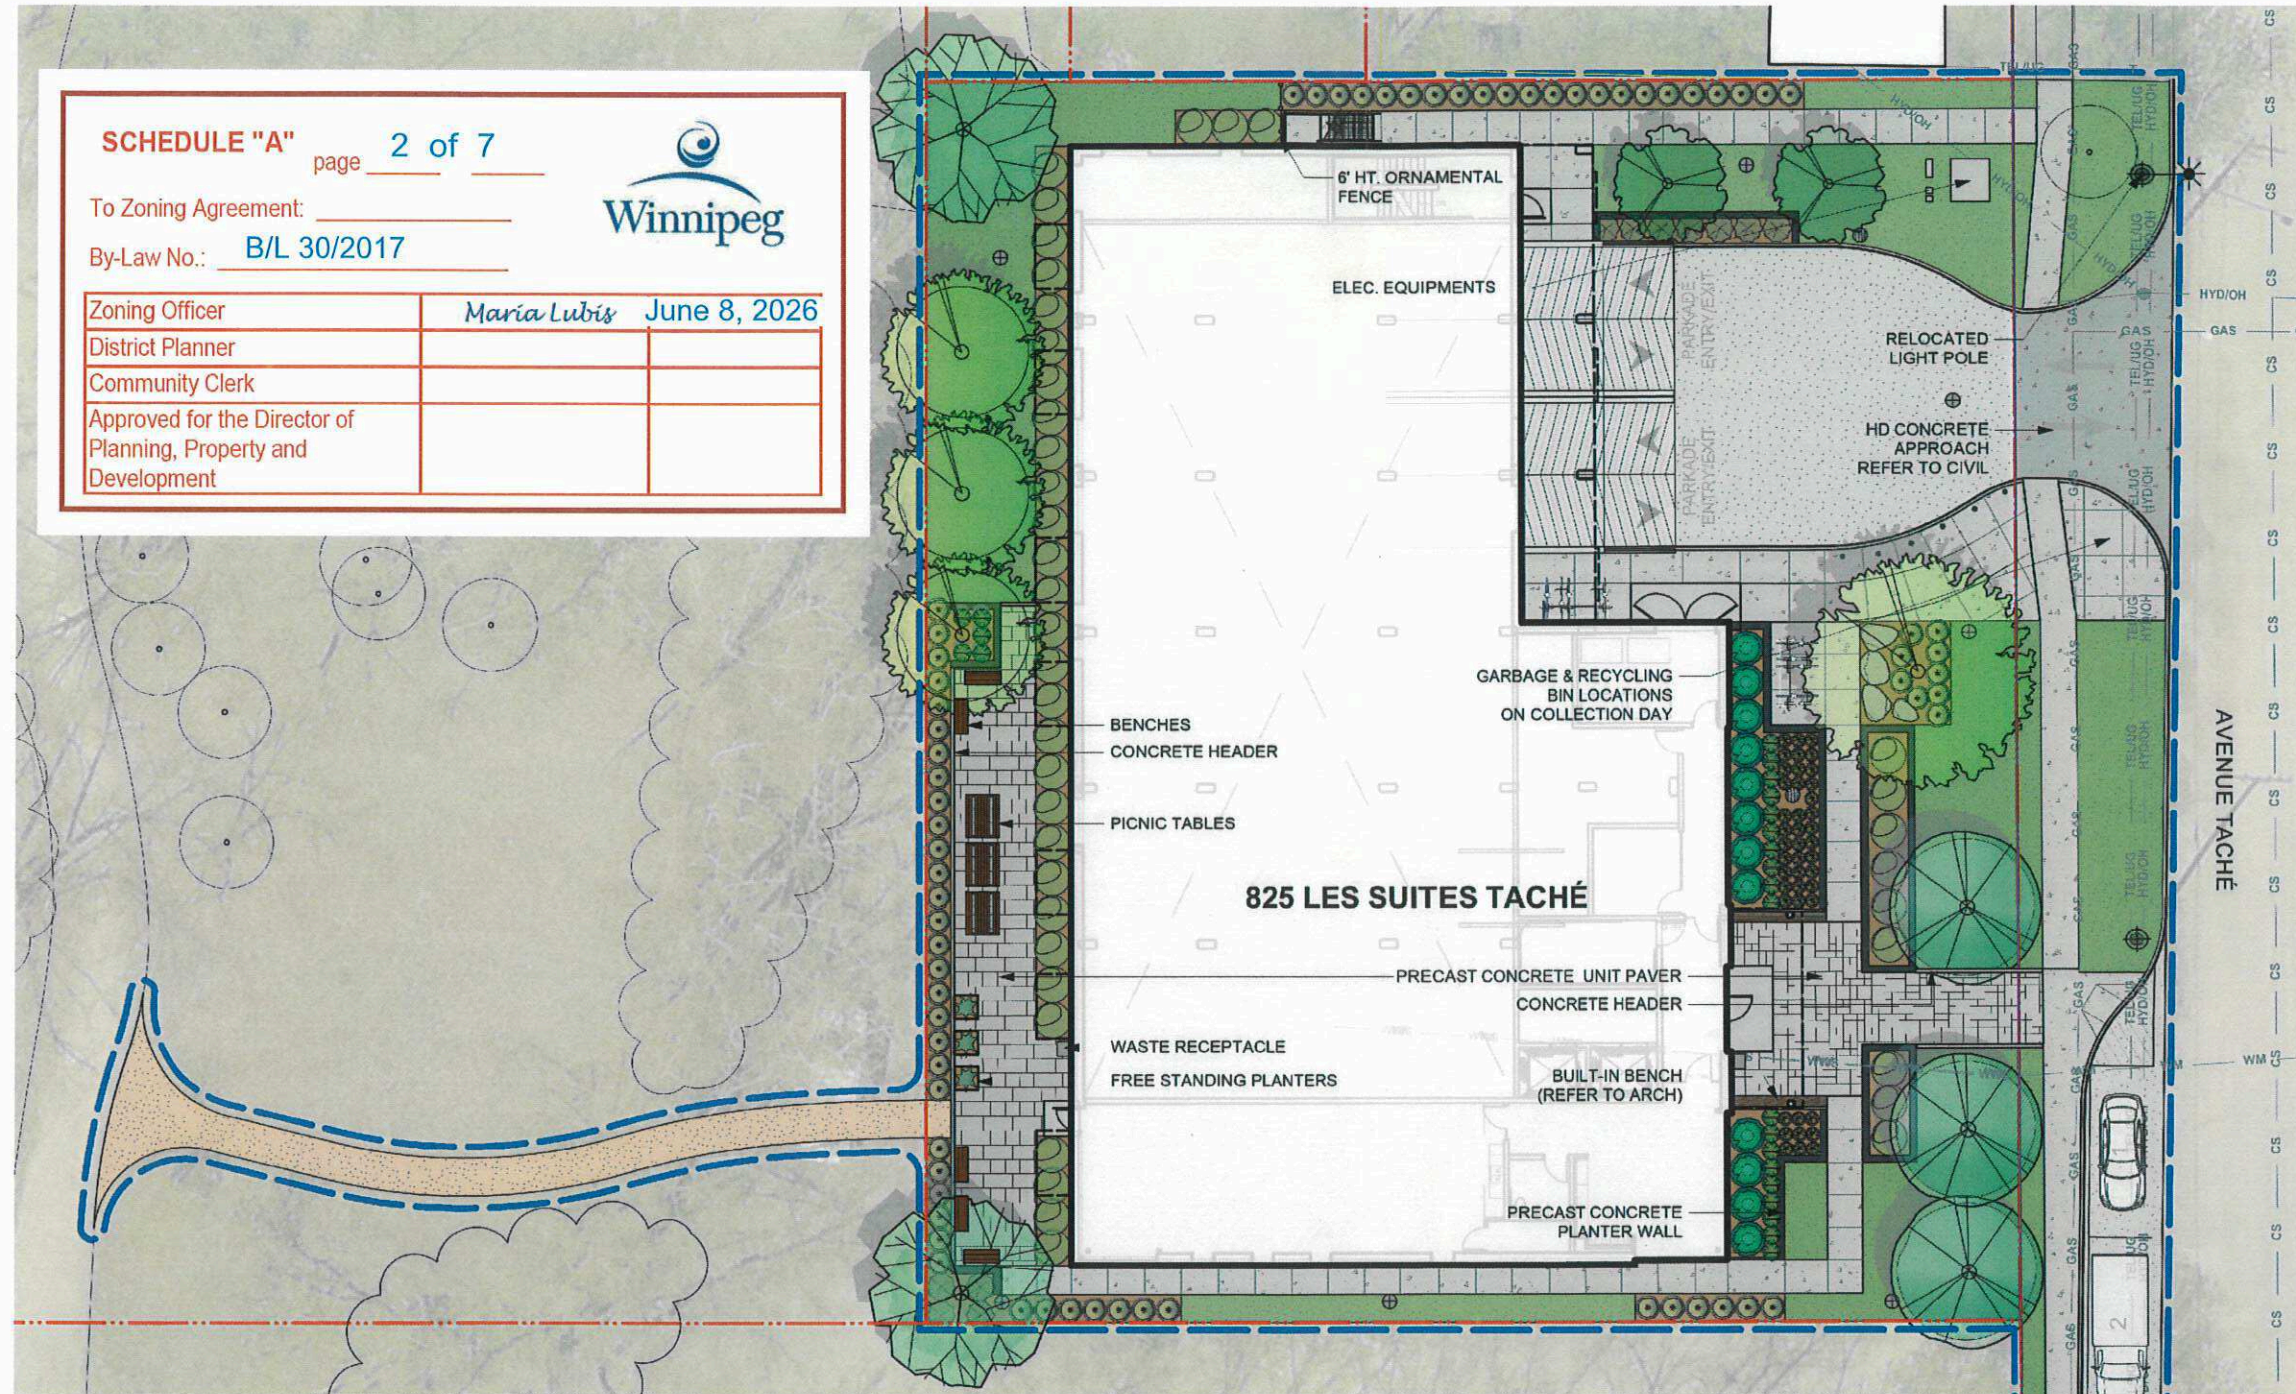

City of Winnipeg Landscape Zoning Requirements

Street Edge Landscaping - Tache Avenue
52.43m: 172.01' (1 Tree / 30 L.F. & 3 Shrubs / 20 L.F.)
Required: 6 Trees, 26 Shrubs
Proposed: 6 Trees, 18 Shrubs, 43 Perennials (Eqv. to 21 Shrubs)

Building Foundation Landscaping East (Tache Avenue, Main Entry)
47.5m: 155.85' (1 Shrub / 10 L.F.)
Required: 16 Shrubs
Proposed: 31 Shrubs

Building Foundation Landscaping North
28.045m: 92.00' (1 Shrub / 10 L.F.)
Required: 9 Shrubs
Proposed: 25 Shrubs

Building Foundation Landscaping South
28.05m: 92.00' (1 Shrub / 10 L.F.)
Required: 9 Shrubs
Proposed: 17 Shrubs

Rear Site Edge Buffering: N/A, site is adjacent public reserve space

City of Winnipeg Circulation Zoning Requirements

Parking:
45 Market-rate Housing Units (1 Stall per unit): 45 Required
20 Affordable Accessible Units (0.15 Stall per unit): 3 Required
(Table 5-9, P. 137 & Item 171 (2) Urban Infill Area, P. 146, Winnipeg Zoning By-Law 200/2006)

Required: 48 Stalls
Proposed: 39 Stalls Total in Parkade (Variance Applied)
- 2 Standard Accessible
- 1 Van Accessible
- 1 Co-op Stall

3 on-street non-dedicated visitor/guest stalls: 3 Provided

Total Number of Bicycle Parking Spaces:
0.5 Lockable bicycle per required parking stalls: 24 Required
(Table 5-9, P. 137 & Item 169 Bicycle Parking, P. 141, Winnipeg Zoning By-Law 200/2006)

Required: 24 Spaces
Proposed: 42 Spaces Total
- 24 Spaces in Parkade
- 18 Spaces in Exterior Landscape

LEGEND:

— — — — —	PROPERTY LINE	[Pattern]	CIP CONCRETE SIDEWALK WITH SAW CUTS
— — — — —	LIMIT OF CONSTRUCTION	[Pattern]	ASPHALT (REFER TO CIVIL)
— — — — —	ROOF OVERHANG	[Pattern]	UNIT PAVER TYPE 1
— — — — —	HYD/OH	[Pattern]	UNIT PAVER TYPE 2
— — — — —	TEL/UG	[Pattern]	GRANULAR PATHWAY
— — — — —	CS	[Pattern]	SOD
— — — — —	COMBINED STORMWATER SEWER	[Pattern]	SHRUB BED WITH BARK MULCH
— — — — —	WWS	[Pattern]	BENCH
— — — — —	WASTE WATERLINE	[Pattern]	WASTE RECEPTACLE
— — — — —	WM	[Pattern]	BIKE RACK
— — — — —	NATURAL GAS LINE	[Pattern]	BOLLARDS
●	EXISTING CATCH BASIN	[Pattern]	FREE STANDING PLANTERS
⊕	CATCH BASIN - REFER TO CIVIL	[Pattern]	GRANITE BOULDERS
○	EXISTING TREES		
— — — — —	ORNAMENTAL FENCE		
— — — — —	PRECAST CONCRETE		

THIS DRAWING MUST NOT BE SCALED.

THE GENERAL CONTRACTOR SHALL VERIFY ALL DIMENSIONS, DATUMS AND LEVELS PRIOR TO COMMENCEMENT OF WORK. ALL ERRORS AND OMISSIONS TO BE REPORTED IMMEDIATELY TO THE LANDSCAPE ARCHITECT.

VARIATIONS & MODIFICATIONS TO WORK SHOWN ON THESE DRAWINGS SHALL NOT BE CARRIED OUT WITHOUT WRITTEN PERMISSION FROM THE LANDSCAPE ARCHITECT.

THIS DRAWING IS THE EXCLUSIVE PROPERTY OF THE LANDSCAPE ARCHITECTS AND CAN BE REPRODUCED ONLY WITH THE PERMISSION OF THE LANDSCAPE ARCHITECTS, IN WHICH CASE THE REPRODUCTION MUST BEAR THEIR NAME AS LANDSCAPE ARCHITECTS.

NOTES:

3	ISSUED FOR VARIANCE APPLICATION	2026-05-04
2	ISSUED FOR VARIANCE APPLICATION	2026-05-28
1	ISSUED FOR 33% CD	2026-05-27
NO.	ISSUE NOTES	DATE

HTFC
PLANNING & DESIGN

500-115 Barnhart Avenue East Winnipeg, MB R3B 0R3
PHONE 204 944 9907 WEB htfc.ca

PROJECT TITLE	825 LES SUITES TACHÉ
825 TACHÉ AVE WINNIPEG, MB	
SHEET TITLE	LANDSCAPE PLAN
DRAWN KL	REVIEWED BD
DRAWING NO.	L1.0

PRELIMINARY - NOT FOR CONSTRUCTION



825 SUITES TACHÉ

825 Taché
Winnipeg, MB
Canada

client



Reseau Compassion
102 - 156, rue Marion St.
Winnipeg, MB R2H 2W6

LOWER PARKING FLOOR PLAN


drawn by: **BC/BK/DF**
approved by: **DF**

scale: **1:100**
date issued: **SEE STAMP**
prn. #: **2024.14**


LES SUITES IACHE
825 Taché



8,752 SF - PARKING FLOOR AREA

 

CONSTRUCTION NORTH

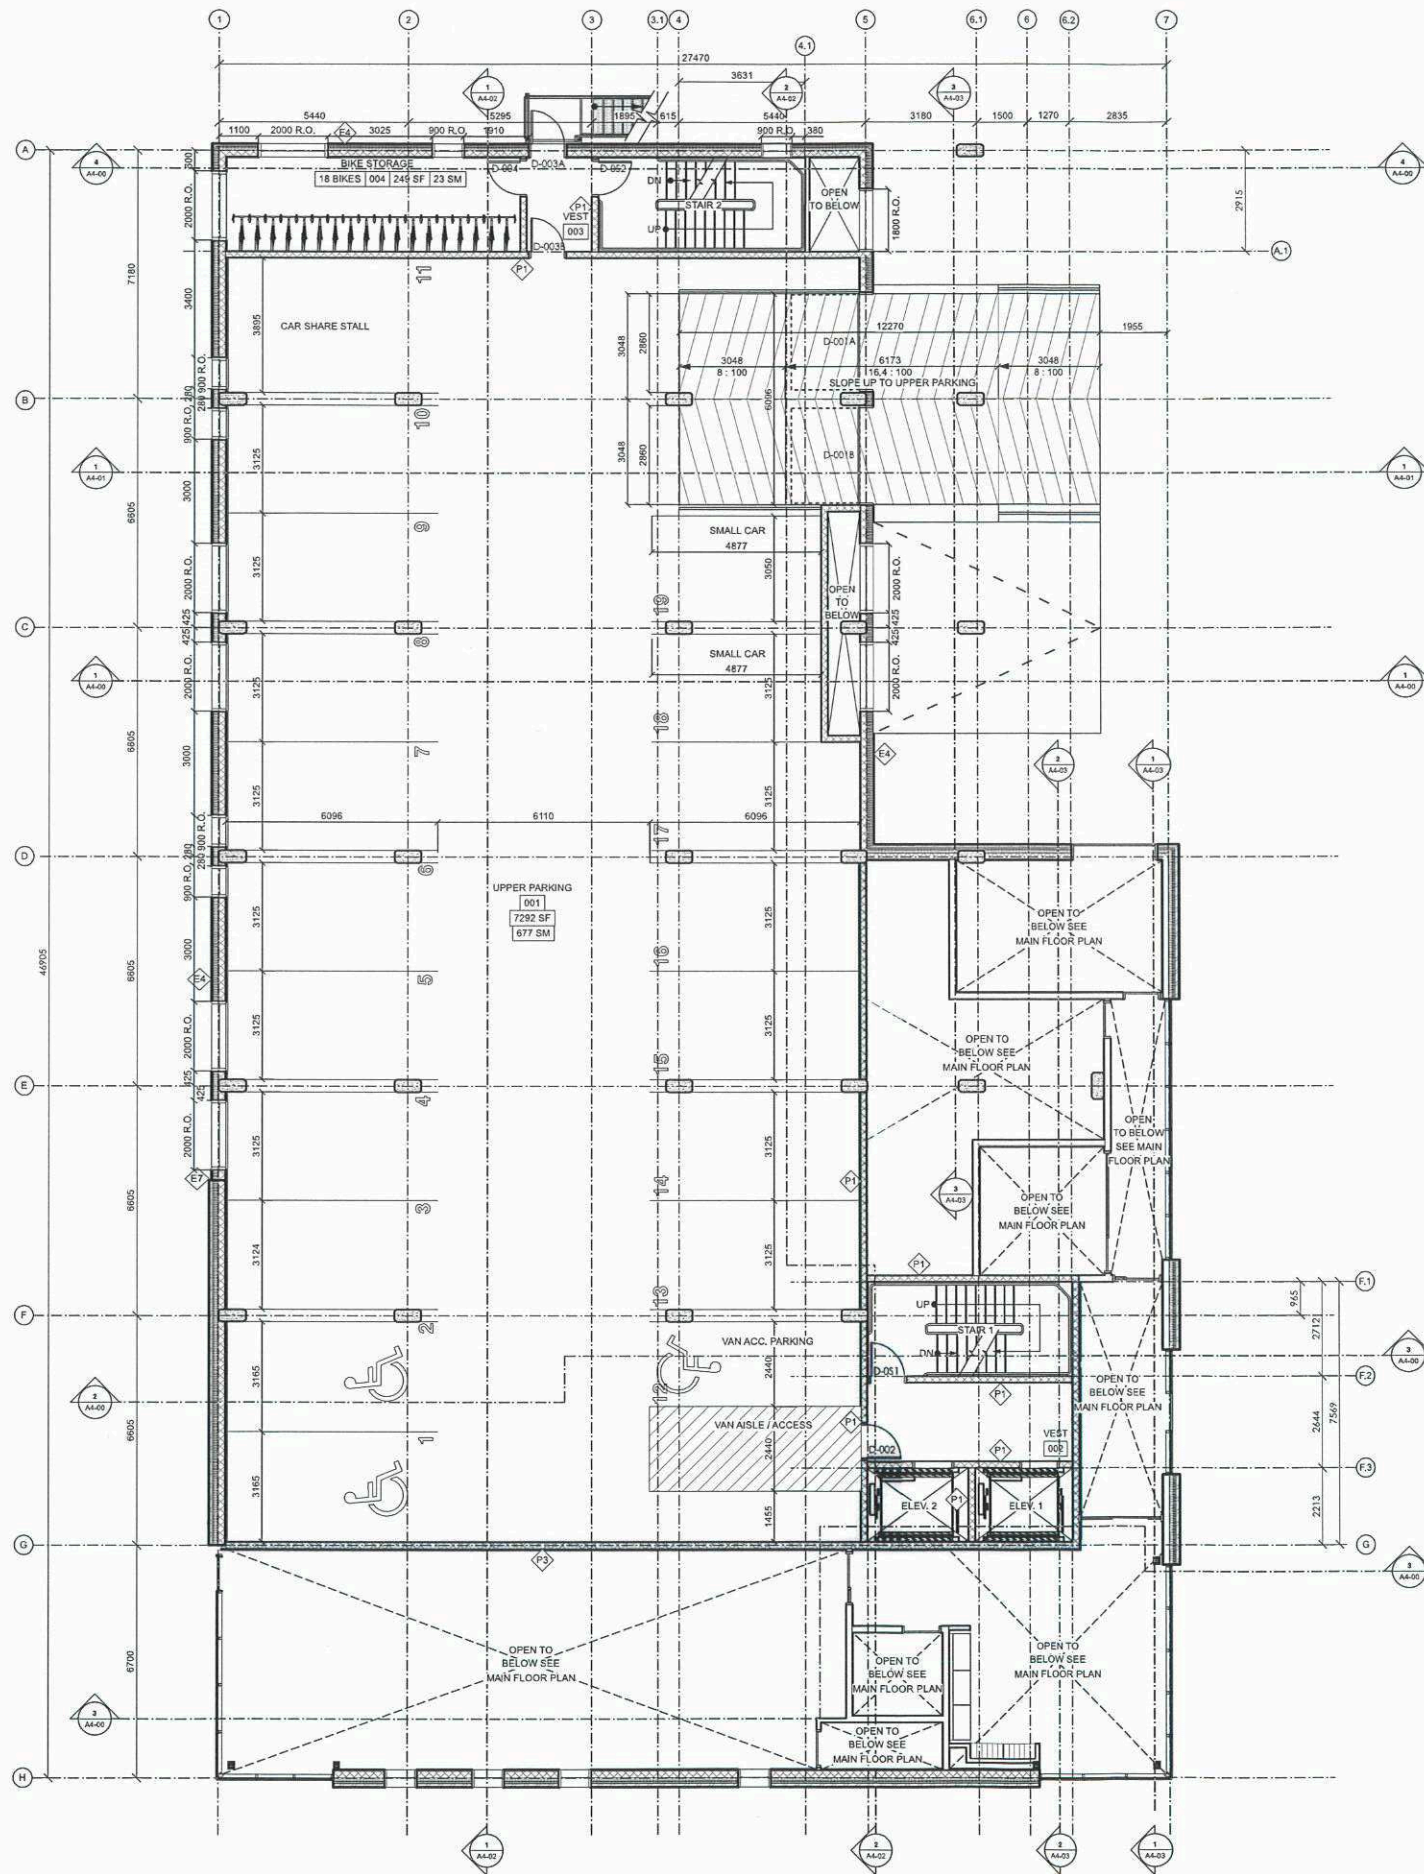

1 UPPER PARKING FLOOR PLAN
A2-03 Scale: 1:100

8,803 SF - PARKING FLOOR AREA

SCHEDULE "A" page 4 of 7

To Zoning Agreement:

By-Law No.: B/L 30/2017



Zoning Officer	Maria Lubis	June 8, 2026
District Planner		
Community Clerk		
Approved for the Director of Planning, Property and Development		

Issue / rev.

#	date	issue notes
3	2025.05.28	ISSUED FOR VARIANCE APPLICATION
2	2025.03.27	ISSUED FOR 33% COORDINATION
1	2025.02.26	CLASS D COSTING R1

professional seals



project information

825 SUITES TACHÉ

825 Taché
Winnipeg, MB
Canada

client


Réseau
Compassion
Network
Réseau Compassion
102 - 156, rue Marion St
Winnipeg, MB R2H 2W6

drawing information

UPPER PARKING
FLOOR PLAN

drawn by: BC/BK/DF
approved by: DF

scale: 1:100
date issued: SEE STAMP
proj. #: 2024.14

 

CONSTRUCTION NORTH

LES SUITES TACHÉ
825 Taché

A2
03



This drawing must not be scaled. The contractor shall verify all dimensions and other data on the prior to commencement of work. All discrepancies, errors, and omissions are to be reported to the architect. Drawing and specifications, as instruments of service, are the property of the architect. No reproduction may be made without the permission of the architect, and when made, must bear his name. All prints to be returned to the architect on request.

[illegible]

1. BENCH. SEE DETAIL
2. PRE.-FIN. SWING GUARD AS SPEC'D
3. CONCRETE ENTRY SLAB. SLOPE AWAY FROM BUILDING. SEE STRUCT.
4. FIRE EXTINGUISHER & CABINET AS SPEC'D, T/O AT 1200 A.F.F.
5. LINE OF BUILDING ABOVE
6. LINE OF BALCONY ABOVE

Zoning Officer	<i>Maria Lubis</i>	June 8, 2026
District Planner		
Community Clerk		
Approved for the Director of Planning, Property and Development		

	issue / rev.	
3	2025.05.28	ISSUED FOR VARIANCE APPLICATION
2	2025.03.27	ISSUED FOR 33% COORDINATION
1	2025.02.26	CLASS D COSTING #1
#	date	issue notes

825 Taché
Winnipeg, MB
Canada

client




Reseau Compassion
102 - 156, rue Marion St.
Winnipeg, MB R2H 2W6

MAIN FLOOR PLAN

drawn by: **BC/BK/DF**
approved by: **DF**

scale: **1:100**
date issued: **SEE STAMP**
proj. #: **2024.14**

LES SUITES TACHÉ
825 Taché

 

CONSTRUCTION NORTH

25

issue / rev.

3	2025.05.28	ISSUED FOR VARIANCE APPLICATION
2	2025.03.27	ISSUED FOR 33% COORDINATION
1	2025.02.26	CLASS D COSTING R1
#	date	issue notes

professional seals



project information

825 SUITES TACHÉ

825 Taché
Winnipeg, MB
Canada

client

Réseau
Compassion
Network
Réseau Compassion
102 - 156, rue Marion St.
Winnipeg, MB R2H 2W6


drawing information

SECOND
FLOOR PLAN

drawn by: BC/BK/DF
approved by: DF

scale: 1:100
date issued: SEE STAMP
proj. #: 2024.14


LES SUITES TACHÉ
825 Taché

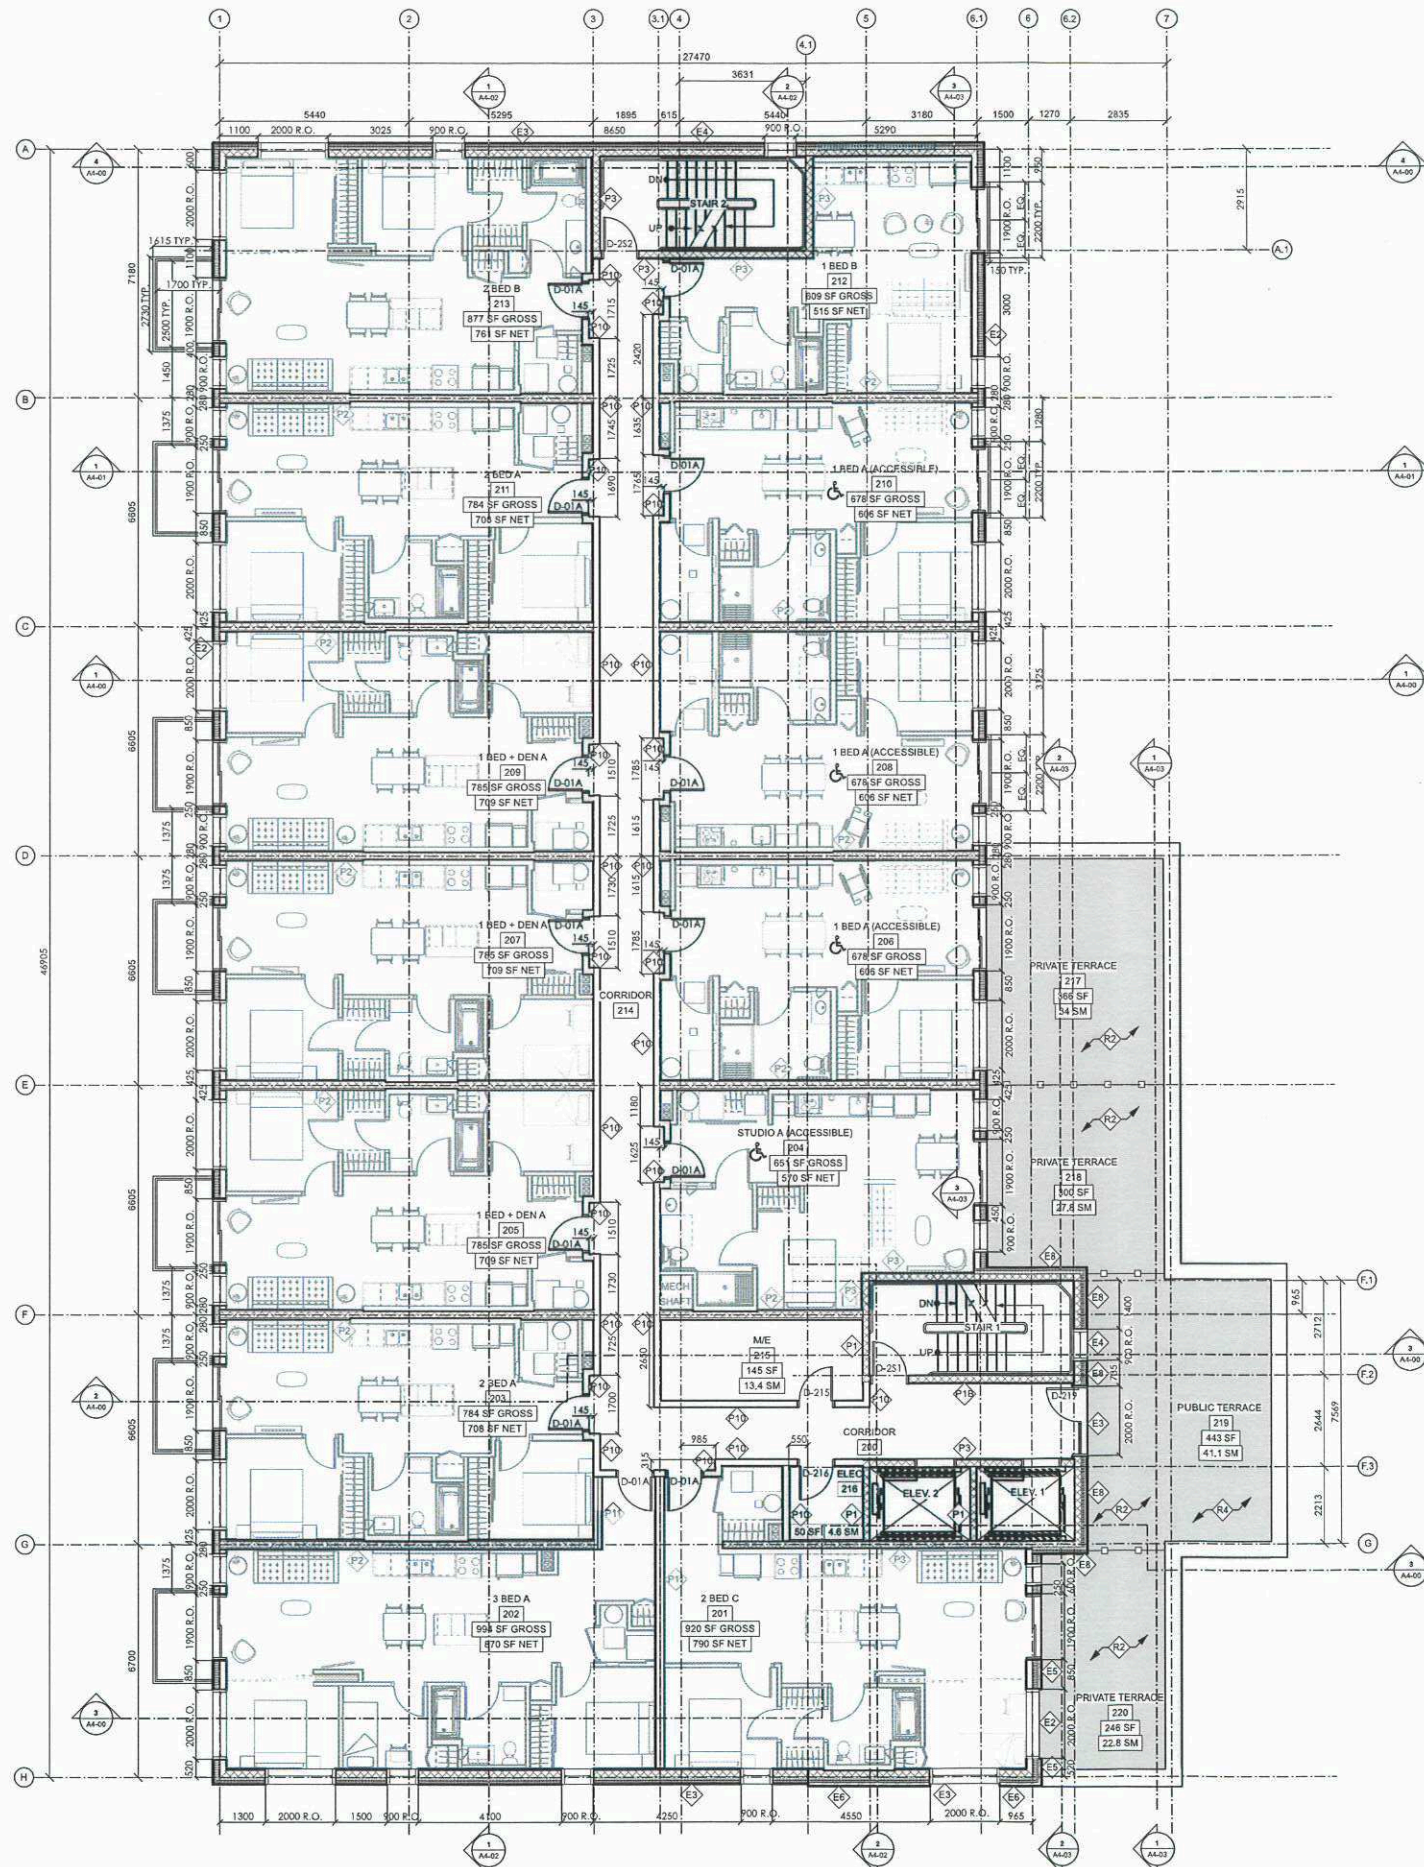


1 SECOND FLOOR PLAN
A2-07 Scale: 1:100

11,709 SF - TYPICAL SUITE FLOOR AREA

INFORMATION ONLY

 

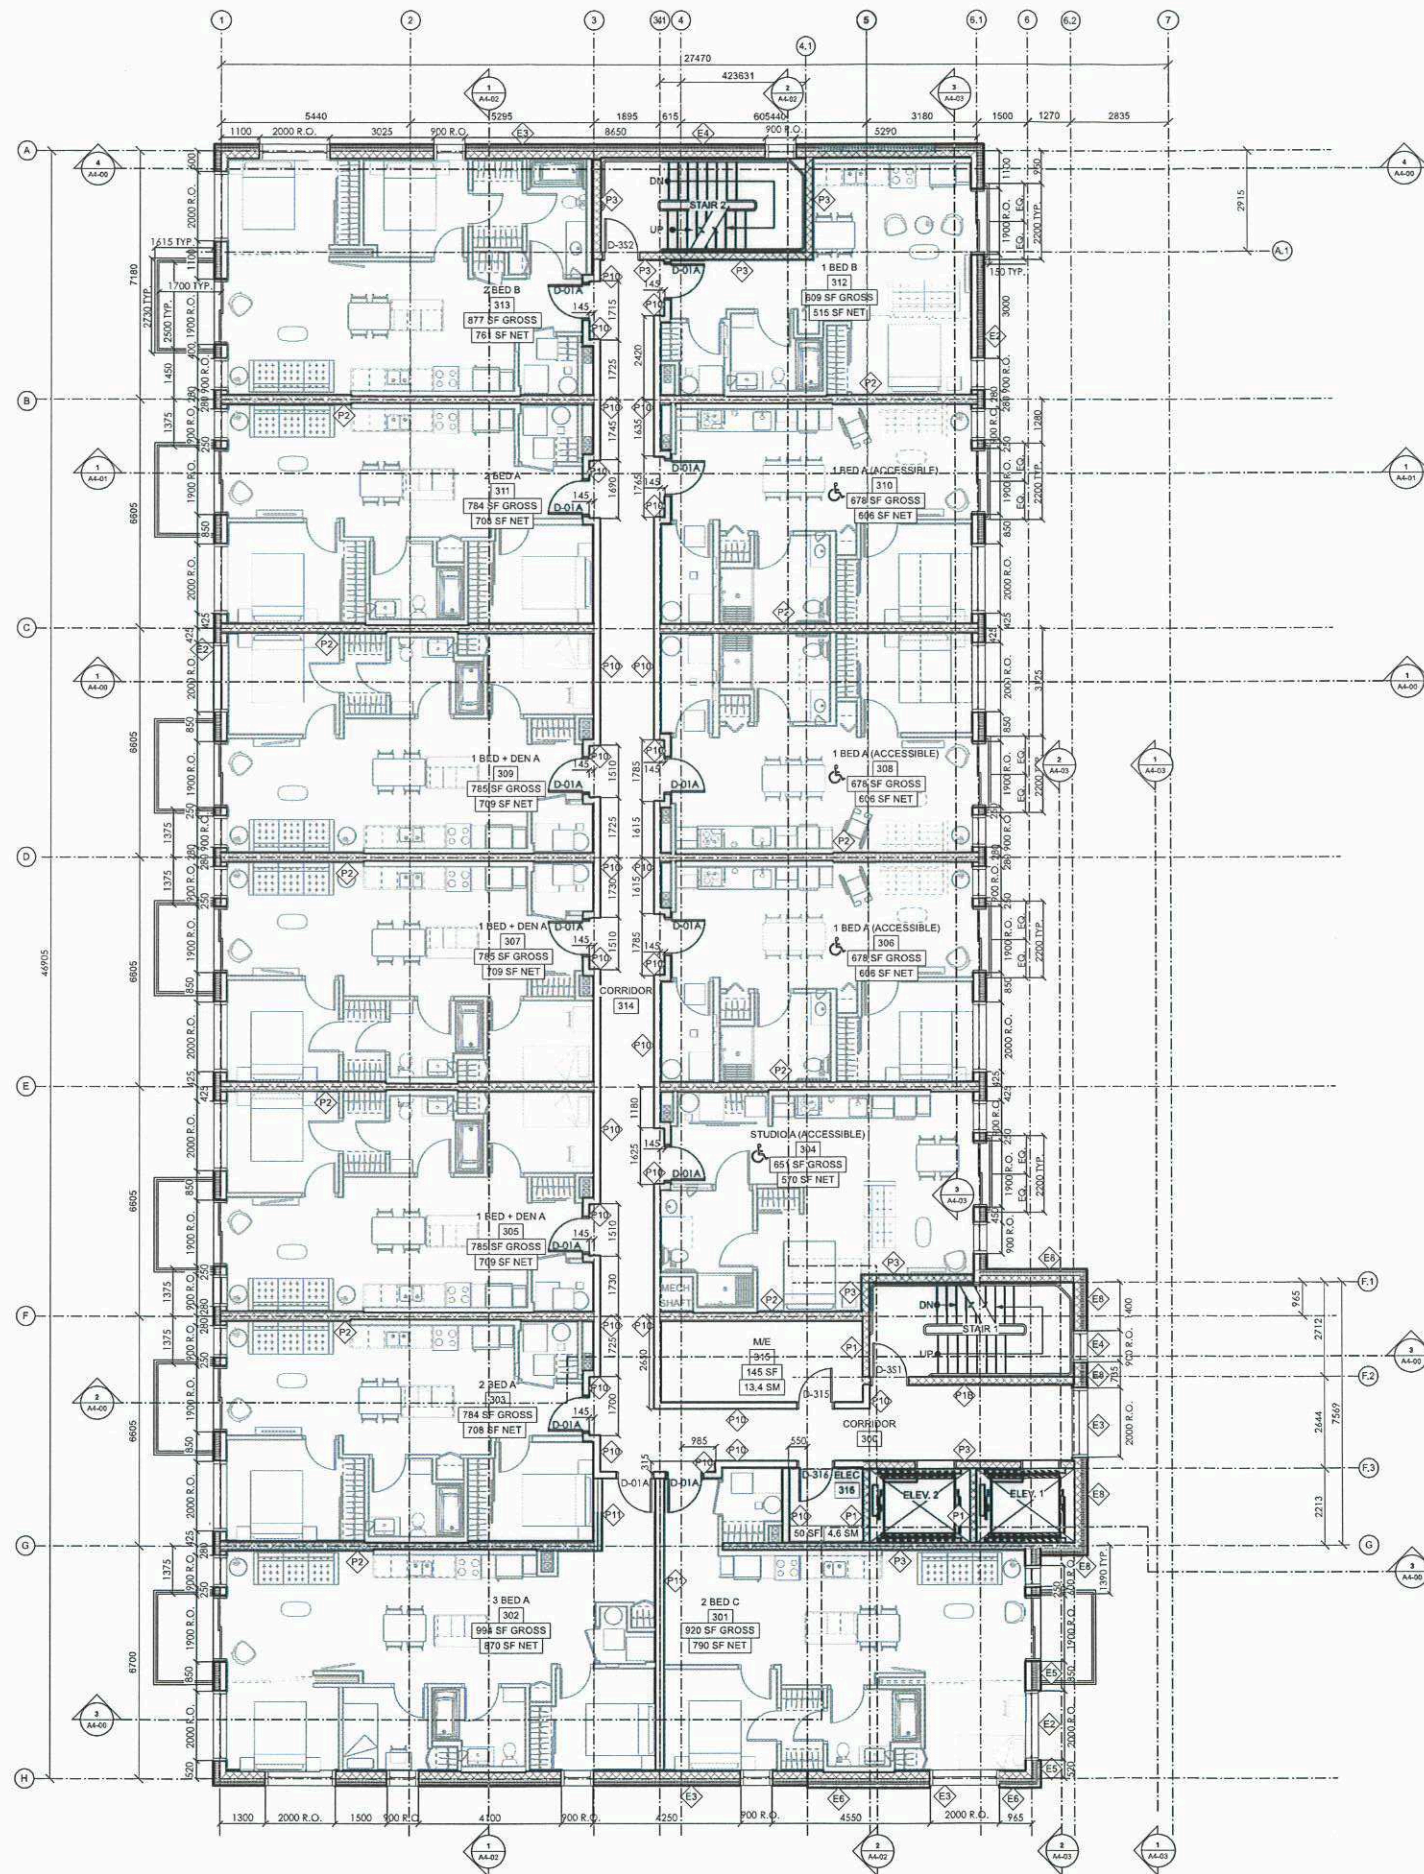

1 THIRD FLOOR PLAN
A2-09 Scale: 1:100

11,709 SF - TYPICAL SUITE FLOOR AREA

INFORMATION ONLY

issue / rev.		
3	2025.05.28	ISSUED FOR VARIANCE APPLICATION
2	2025.03.27	ISSUED FOR 33% COORDINATION
1	2025.02.26	CLASS D COSTING R1
#	date	issue notes

professional seals

PRELIMINARY
DATE PLOTTED
2026 May 28
NOT FOR CONSTRUCTION

PRELIMINARY
DATE PLOTTED
2026 May 28
NOT FOR CONSTRUCTION

project information

825 SUITES TACHÉ

825 Taché
Winnipeg, MB
Canada

client

Réseau
Compassion
Network

Réseau Compassion
102 - 156, rue Marion St
Winnipeg, MB R2H 2W6

drawing information


THIRD
FLOOR PLAN

drawn by: BC/BK/DF
approved by: DF

scale: 1:100
date issued: SEE STAMP
proj. #: 2024.14


A2
09

INFORMATION ONLY

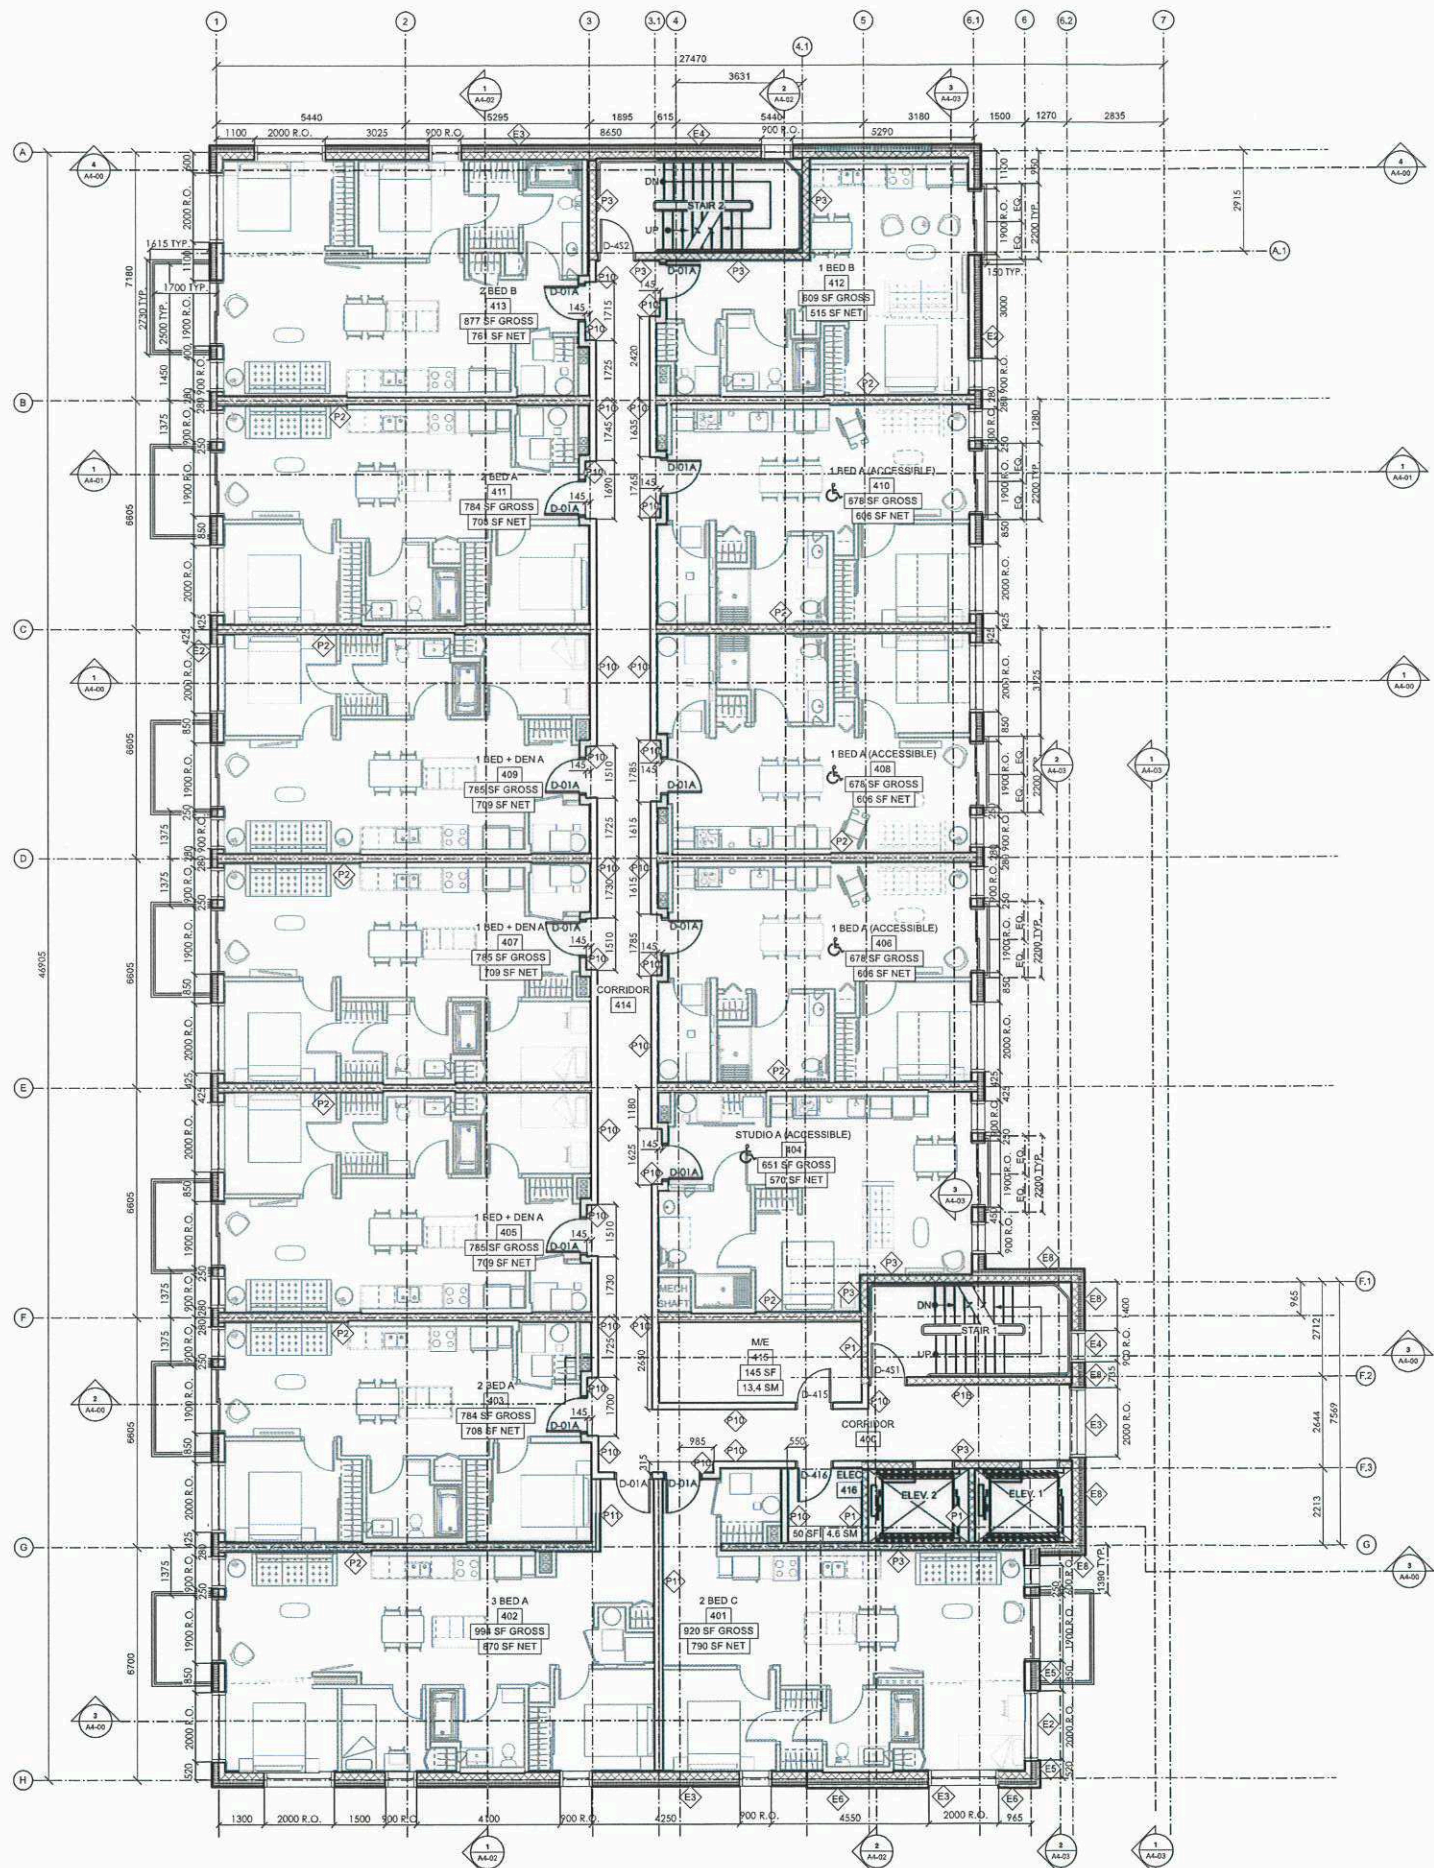

1 FOURTH FLOOR PLAN
A2-11 Scale: 1:100

11,709 SF - TYPICAL SUITE FLOOR AREA

 

issue / rev.

#	date	issue notes
3	2025.05.28	ISSUED FOR VARIANCE APPLICATION
2	2025.03.27	ISSUED FOR 33% COORDINATION
1	2025.02.26	CLASS D COSTING R1

professional seals



project information

825 SUITES TACHÉ

825 Taché
Winnipeg, MB
Canada

client

Réseau
Compassion
Network
Réseau Compassion
102 - 156, rue Marion St.
Winnipeg, MB R2H 2W6

drawing information

FOURTH
FLOOR PLAN

drawn by: BC/BK/DF
approved by: DF


scale: 1:100
date issued: SEE STAMP
proj. #: 2024.14

LES SUITES TACHÉ
825 Taché

A2
11




INFORMATION ONLY

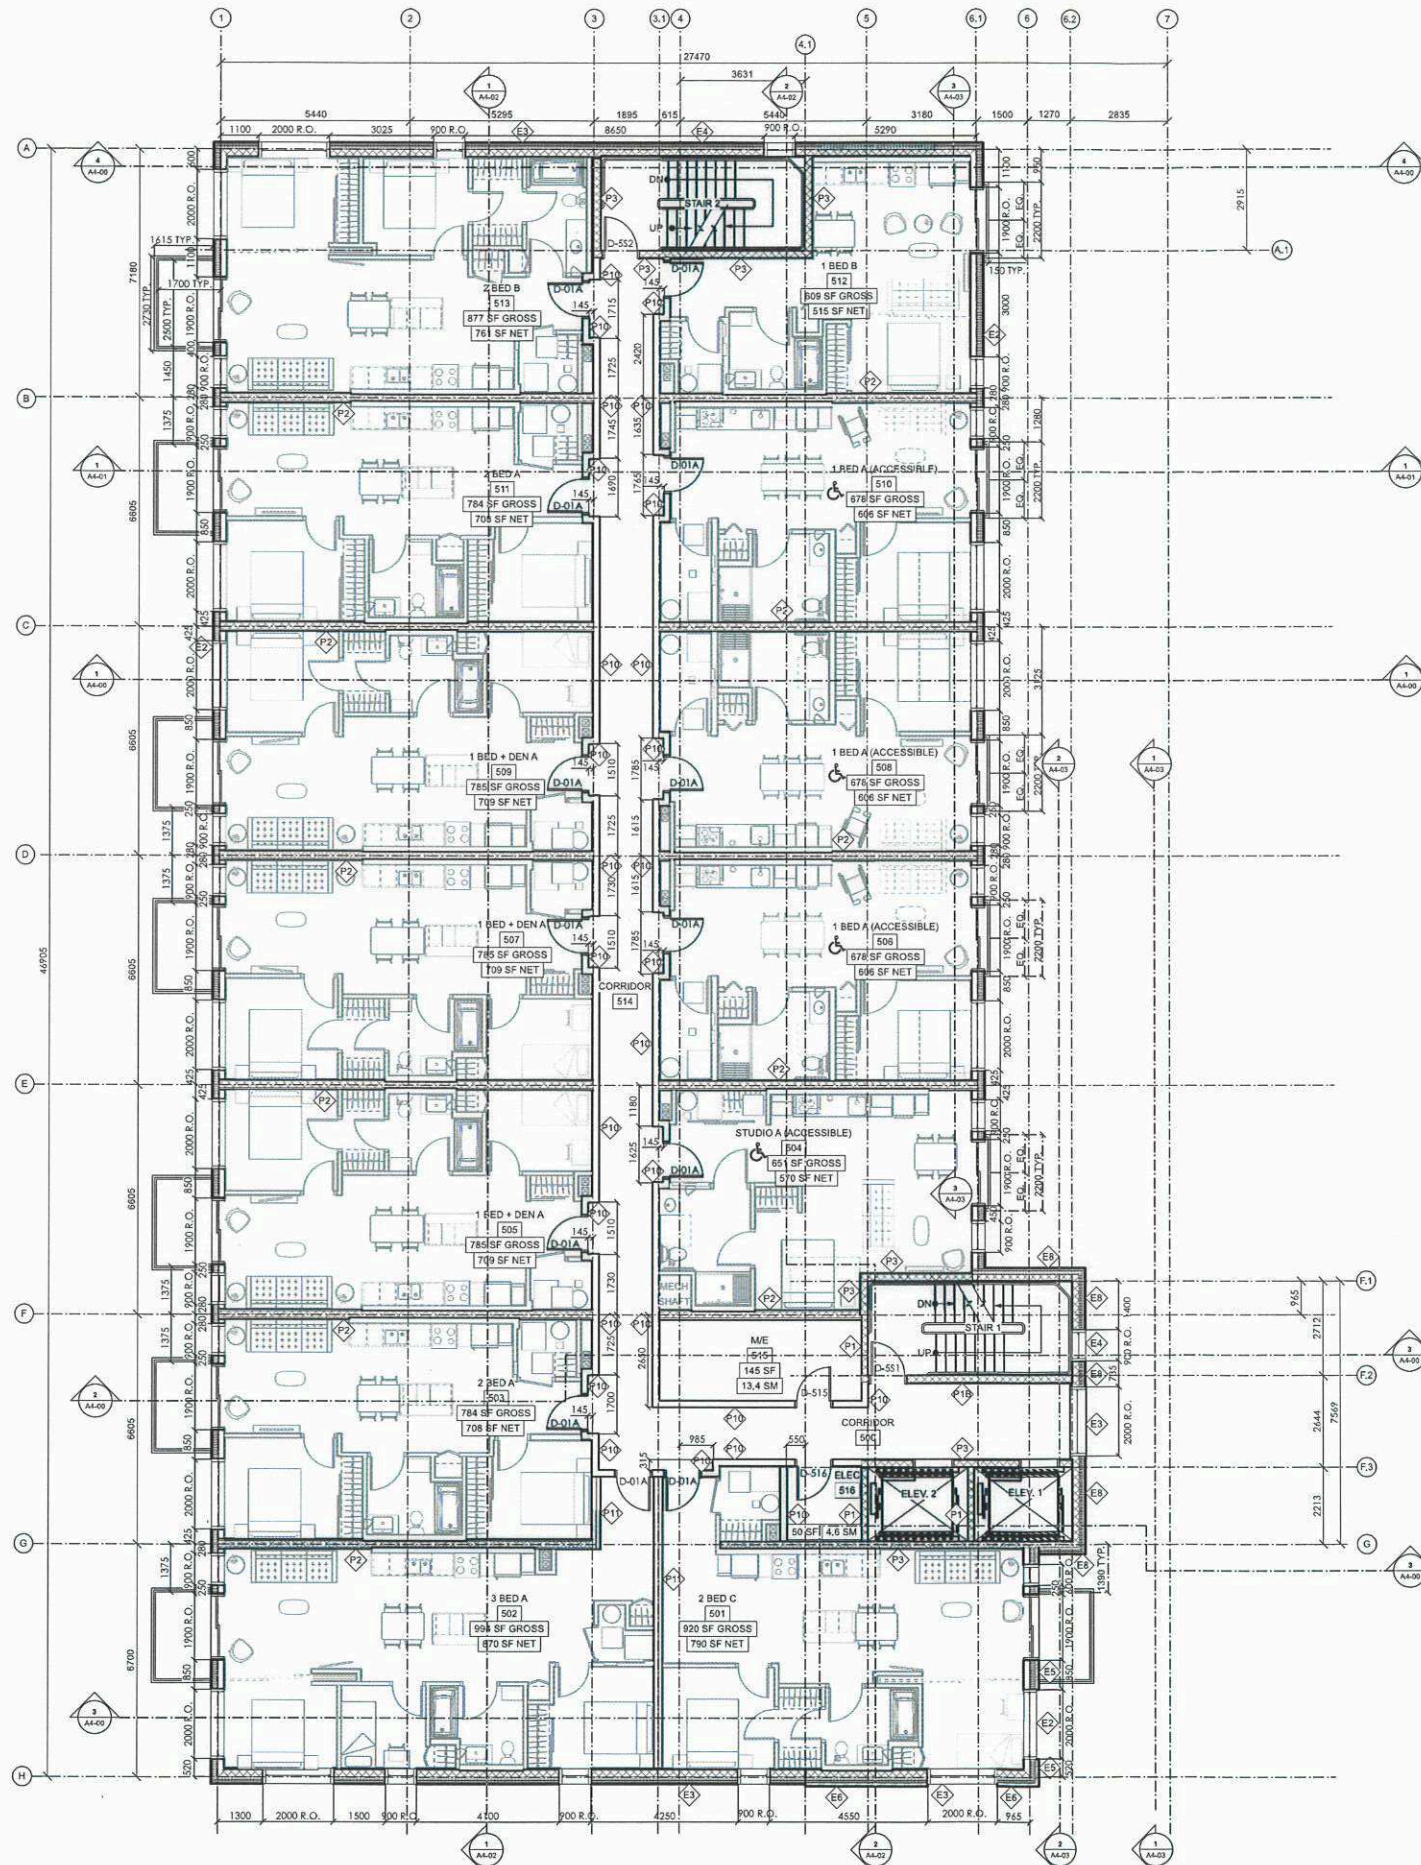

1 FIFTH FLOOR PLAN
A2-13 Scale: 1:100

11,709 SF - TYPICAL SUITE FLOOR AREA

 

issue / rev.

#	date	issue notes
3	2025.05.28	ISSUED FOR VARIANCE APPLICATION
2	2025.03.27	ISSUED FOR 33% COORDINATION
1	2025.02.26	CLASS D COSTING R1

professional seals



project information

825 SUITES TACHÉ

825 Taché
Winnipeg, MB
Canada

client

Réseau
Compassion
Network
Réseau Compassion
102 - 156, rue Marion St
Winnipeg, MB R2H 2W6

drawing information

FIFTH
FLOOR PLAN

drawn by: BC/BK/DF
approved by: DF

scale: 1:100
date issued: SEE STAMP
proj. #: 2024.14

LES SUITES TACHÉ
825 Taché

A2
13



INFORMATION ONLY

issue / rev.		
3	2025.05.28	ISSUED FOR VARIANCE APPLICATION
2	2025.03.27	ISSUED FOR 33% COORDINATION
1	2025.02.26	CLASS D COSTING R1
#	date	issue notes

professional seals



project information

825 SUITES TACHÉ

825 Taché
Winnipeg, MB
Canada

client

**Réseau
Compassion
Network**
Réseau Compassion
102 - 156, rue Marion St
Winnipeg, MB R2H 2W6


drawing information

SIXTH FLOOR PLAN

drawn by: **BC/BK/DF**
approved by: **DF**


scale: **1:100**
date issued: **SEE STAMP**
proj. #: **2024.14**

LES SUITES TACHÉ
825 Taché

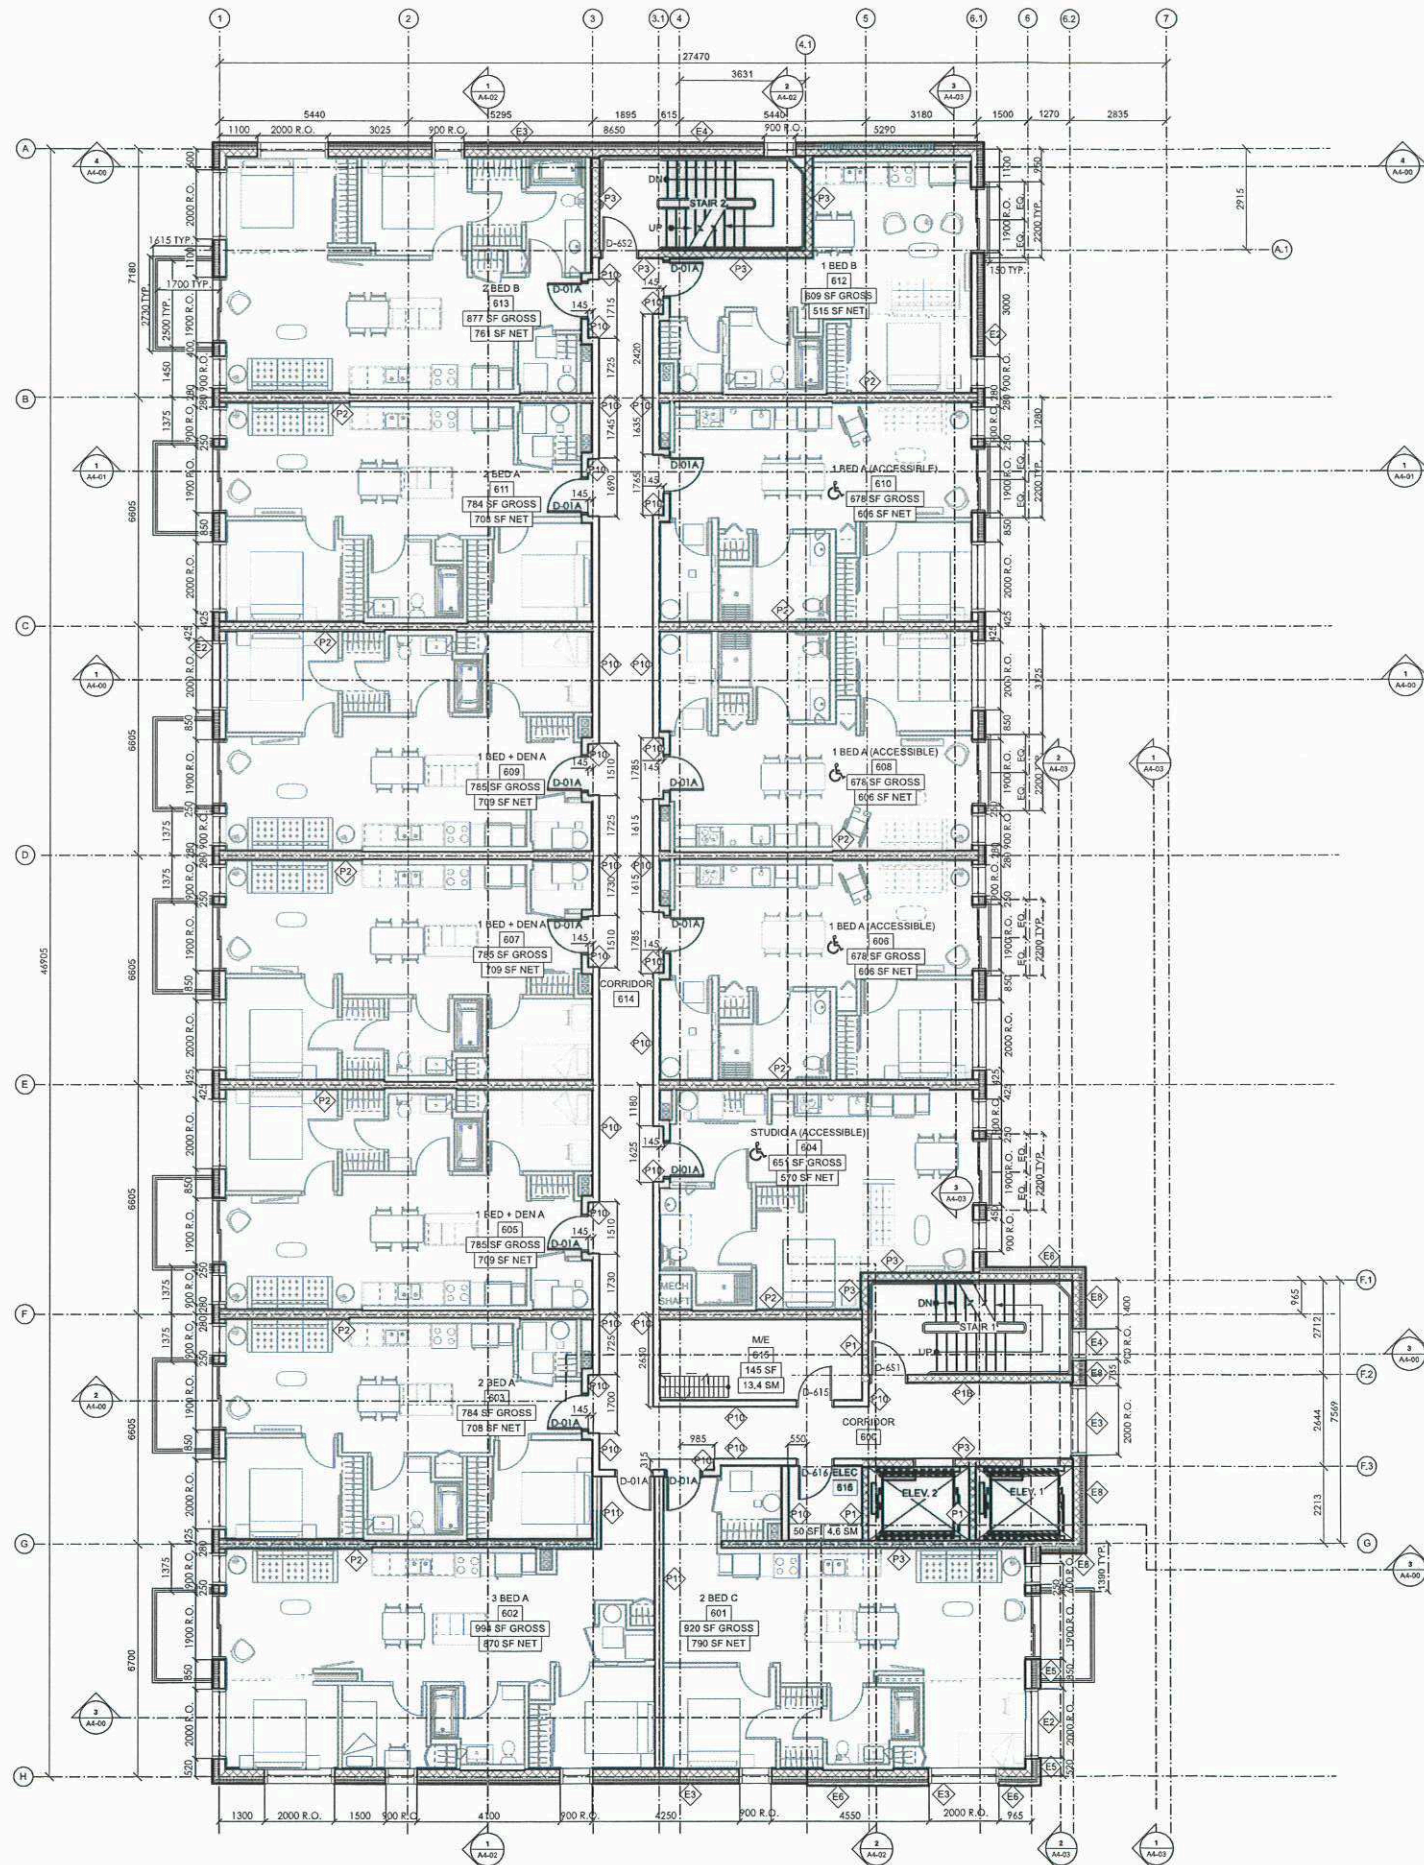

1 SIXTH FLOOR PLAN
A2-15 Scale: 1:100

11,709 SF - TYPICAL SUITE FLOOR AREA

 

Issue / rev.

#	date	issue notes
3	2025.05.28	ISSUED FOR VARIANCE APPLICATION
2	2025.03.27	ISSUED FOR 33% COORDINATION
1	2025.02.26	CLASS C D COSTING #1

professional seals



project information

LES SUITES
TACHÉ

825 TACHÉ AVE.
Winnipeg, MB

client

Réseau
Compassion
Network
RCN
RÉSEAU COMPASSION NETWORK
Winnipeg, MB

drawing information

NORTH + SOUTH
EXTERIOR ELEVATIONS

drawn by: BC/BK
approved by: DF

scale: 1:100
date issued: SEE STAMP
no. #: 2014.14

A3
02

ELEVATION GENERAL NOTES:
A. EXTERIOR OF ALL CURTAINWALL AND ALUMINUM WINDOWS TO BE KAWNEER DARK BRONZE.
B. CONTROL JOINTS ARE SHOWN IN MASONRY AND CLADDING TO CLARIFY DESIGN INTENT ONLY.
C. CLADDING SURFACES TO INDICATE CONTROL JOINT LOCATION IN SHOP DRAWINGS
FOR FINAL REVIEW AND APPROVAL REQUIRED TO MEET SPEC. STANDARDS.
D. REFER TO LANDSCAPE & CIVIL DRAWINGS FOR SITE FEATURES AND GRADING, GRADING
SHOWN WITHIN ELEVATIONS IS APPROXIMATE.

FINISHES LEGEND

- PRE-FIN. COMPOSITE PANEL CLADDING: ALU-3 COOT COPPER PENNY.
- MASONRY VENEER: FIELD BRICK (MODIFIED WORK BOND); BRICK TYPE A: GLN
DARK TOASTED FINE ART. TEXTURE: VEGG. ACENT BRICK: BRICK TYPE B: GLN
DARK TOASTED FINE ART. TEXTURE: SMOOTH. ASSOCIATED FLASHING CENTER:
YELLOWSTONE AL.
- MASONRY VENEER: ACCENT BRICK (A) TERMINATING ANGLES PLANNING BOND; BRICK
TYPE A: GLN DARK TOASTED FINE ART. TEXTURE: VEGG. ASSOCIATED FLASHING
CENTER: YELLOWSTONE AL.
- WOODSTONE: PLASTER/STONE PANELS: SUMMIT W/AL. HANDED PLANK 1/2" LAP
SPONGE 2MM 5/8" THICK X 360 X 122" (PACING WITH SLOPPY TOP BEVELLED DRIP
EDGE. MALL LINE WITH CEDAR TEXTURE IN ONE EXPOSURES. 133MM (5.25")
ASSOCIATED FLASHING CENTER: YELLOWSTONE AL.
- PRE-FIN. FIBRE CEMENT HORIZONTAL LAP BOARD: 12MM (1/2") THICK X 360 (12")
LENGTH WITH 1/8" DRIP TOP BEVELLED DRIP EDGE. MALL LINE SMOOTH
TEXTURE IN 2MM (1/8") EXPOSURE. COLOUR: JAMES HARDIE "STONING SLAT"
SMOOTH FRESH W/ COLOUR MATCH 18mm THICK 1/8" WIDE JAMES HARDIE TRIMS
SPONGE ARROUND WINDOWS AND DOORS ON GUSTON. GRANITE.
- PRE-FIN. FIBRE CEMENT CLADDING BOARD & BATTEN: HANDED PLANK 1/2"
VERTICAL BOARD: COBBLE STONE. VERTICAL PANELS: 18MM (3/4") THICK X 1200
(41 X 340) 1/4" PANEL SUE WITH SMOOTH TEXTURE BATTEN TRIM SPONGE. 18
2 1/4" THICK 1/4" (1/2") WIDE X 360 (12") LENGTH. SMOOTH TEXTURE. COLOUR
TO MATCH VERTICAL PANELS. ASSOCIATED FLASHING CENTER: ALUMOND

ELEVATION KEYNOTES

- PRE-FIN. MTL. CAP FLASHING. COLOUR TO BE SELECTED BY ARCHITECT.
- PRE-FIN. MTL. SOFT CLADDING AT JUS SOFT.
- COLUMN IN PRE-FIN. METAL. REFER TO STRUCTURAL.
- PRE-FIN. COMPOSITE PANEL CLADDING.
- LIGHT FIXTURE. REFER TO ELEC. & LAND. ALIGN TO WINDOW TYR. PROVIDE COLOUR
MATCHING MOUNTING BLOCK ON FIBRE CEMENT BOARD TYR.
- GALVANIZED VTL STAINS AND DIAGONAL VTL. REFER TO STAIN PLANS.
- OUTDOOR EQUIPMENT: 100 MM ABOVE ROOF DRAIN MAXIMUM. REFER TO SECTIONS & MECH.
FINAL LOCATION TO BE CONFIRMED & COLOUR MATCHED TO SIGN.
- EXTERIOR STREET SIGNAGE AS SPEC.
- FIRE DEPARTMENT CONNECTION. REFER TO DETAIL & MECH.
- MECHANICAL HOODS (DRIERS). REFER TO MECH. LOCATE AND ALLOW AS SHOWN. PRE-FIN.
COLOUR TO MATCH SIGNS. TO BE SELECTED BY ARCHITECT. PROVIDE COLOUR MATCHING
MOUNTING BLOCK ON FIBRE CEMENT BOARD TYR.
- WALL MOUNTED POWER RECEPTACLE. REFER TO ELEC. PROVIDE COLOUR MATCHING
MOUNTING BLOCKS ON FIBRE CEMENT BOARD TYR.
- MASONRY CONTROL JOINT TYR.
- AUTO-OPENER ACTUATOR. REFER TO ELEC. ABOUT AT BRING GUARD ONE CENTERED AT 200
MM (8") AND THE OTHER CENTERED AT 100 MM (4").
- CONCRETE RAMP GUARD INTO PARKADE. REFER TO STRUCT. & DETAILS.
- MASONRY CONTROL JOINT AT FLOORS. TYR. REFER TO SECTIONS & SECTION DETAILS.
- REFER TO CIVIL FOR GRADING, CURBS & DRAINAGE.
- 1218 MM HIGH. 19 MM X 71 MM GALV. STEEL ANGLE AT PARKING COLUMN CORNERS (TYP) &
CONCRETE RAMP GUARD CORNERS (TYP). COLOUR TO BE SELECTED BY ARCH. REFER TO
STRUCT. MOUNT WITH BOTTOM 100 MM ABOVE GRADE TYR.
- PRE-FIN. ALUMINUM BALCONY RAILINGS W/ FROSTED GLASS GUARDS. SEE DETAIL.
- PRE-FIN. ALUMINUM JAUETTE BALCONY RAILINGS W/ FROSTED GLASS GUARDS. SEE DETAIL.
- PRE-FIN. ALUMINUM ROOF PATIO RAILINGS W/ FROSTED GLASS GUARDS. SEE DETAIL.
- PARKADE RAMP CONCRETE RAMP TRANSITION TO GALV. STEEL GUARD RAIL. REFER TO
DETAILS.

SCHEDULE "A" page 7 of 7

To Zoning Agreement: _____

By-Law No.: B/L 30/2017

Zoning Officer	Maria Lubis	June 8, 2026
District Planner		
Community Clerk		
Approved for the Director of Planning, Property and Development		



1 NORTH ELEVATION
A3-02 Scale: 1:100



2 SOUTH ELEVATION
A3-02 Scale: 1:100

