


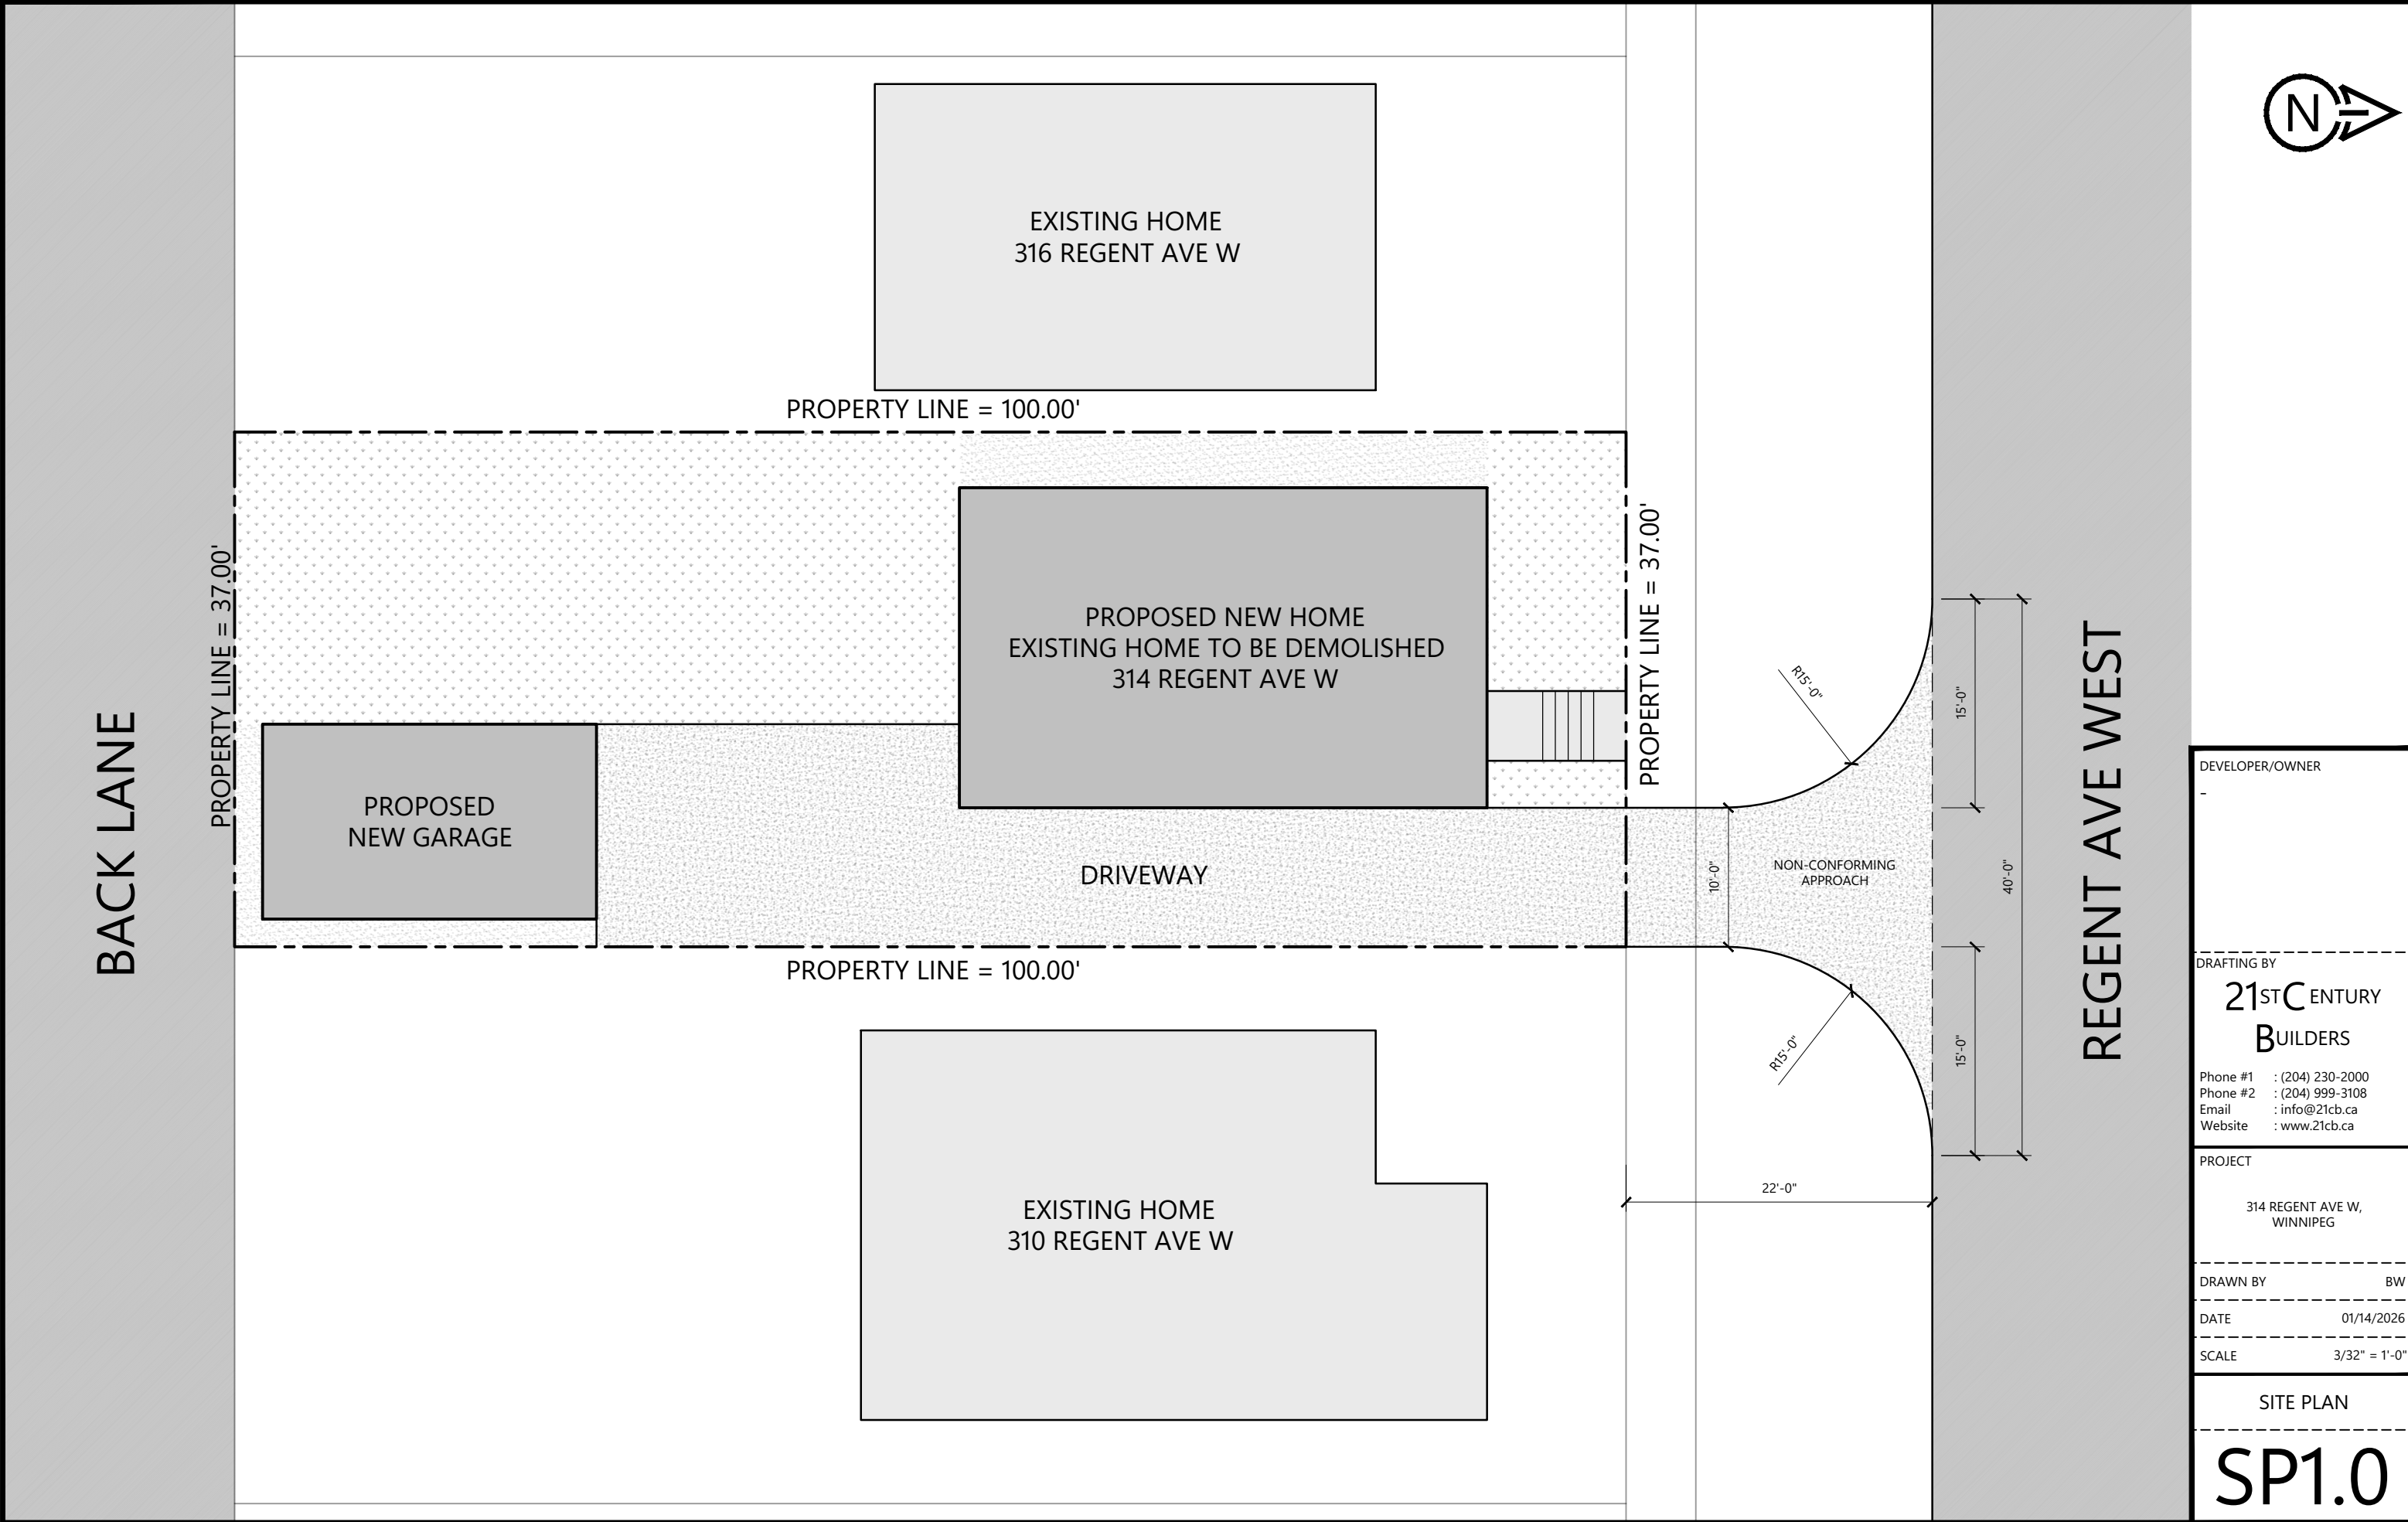

DEVELOPER/OWNER

DRAFTING BY

21ST CENTURY
BUILDERS

Phone #1 : (204) 230-2000
Phone #2 : (204) 999-3108
Email : info@21cb.ca
Website : www.21cb.ca

PROJECT

314 REGENT AVE W,
WINNIPEG

DRAWN BY BW

DATE 01/14/2026

SCALE 3/32" = 1'-0"

SITE PLAN

SP1.0