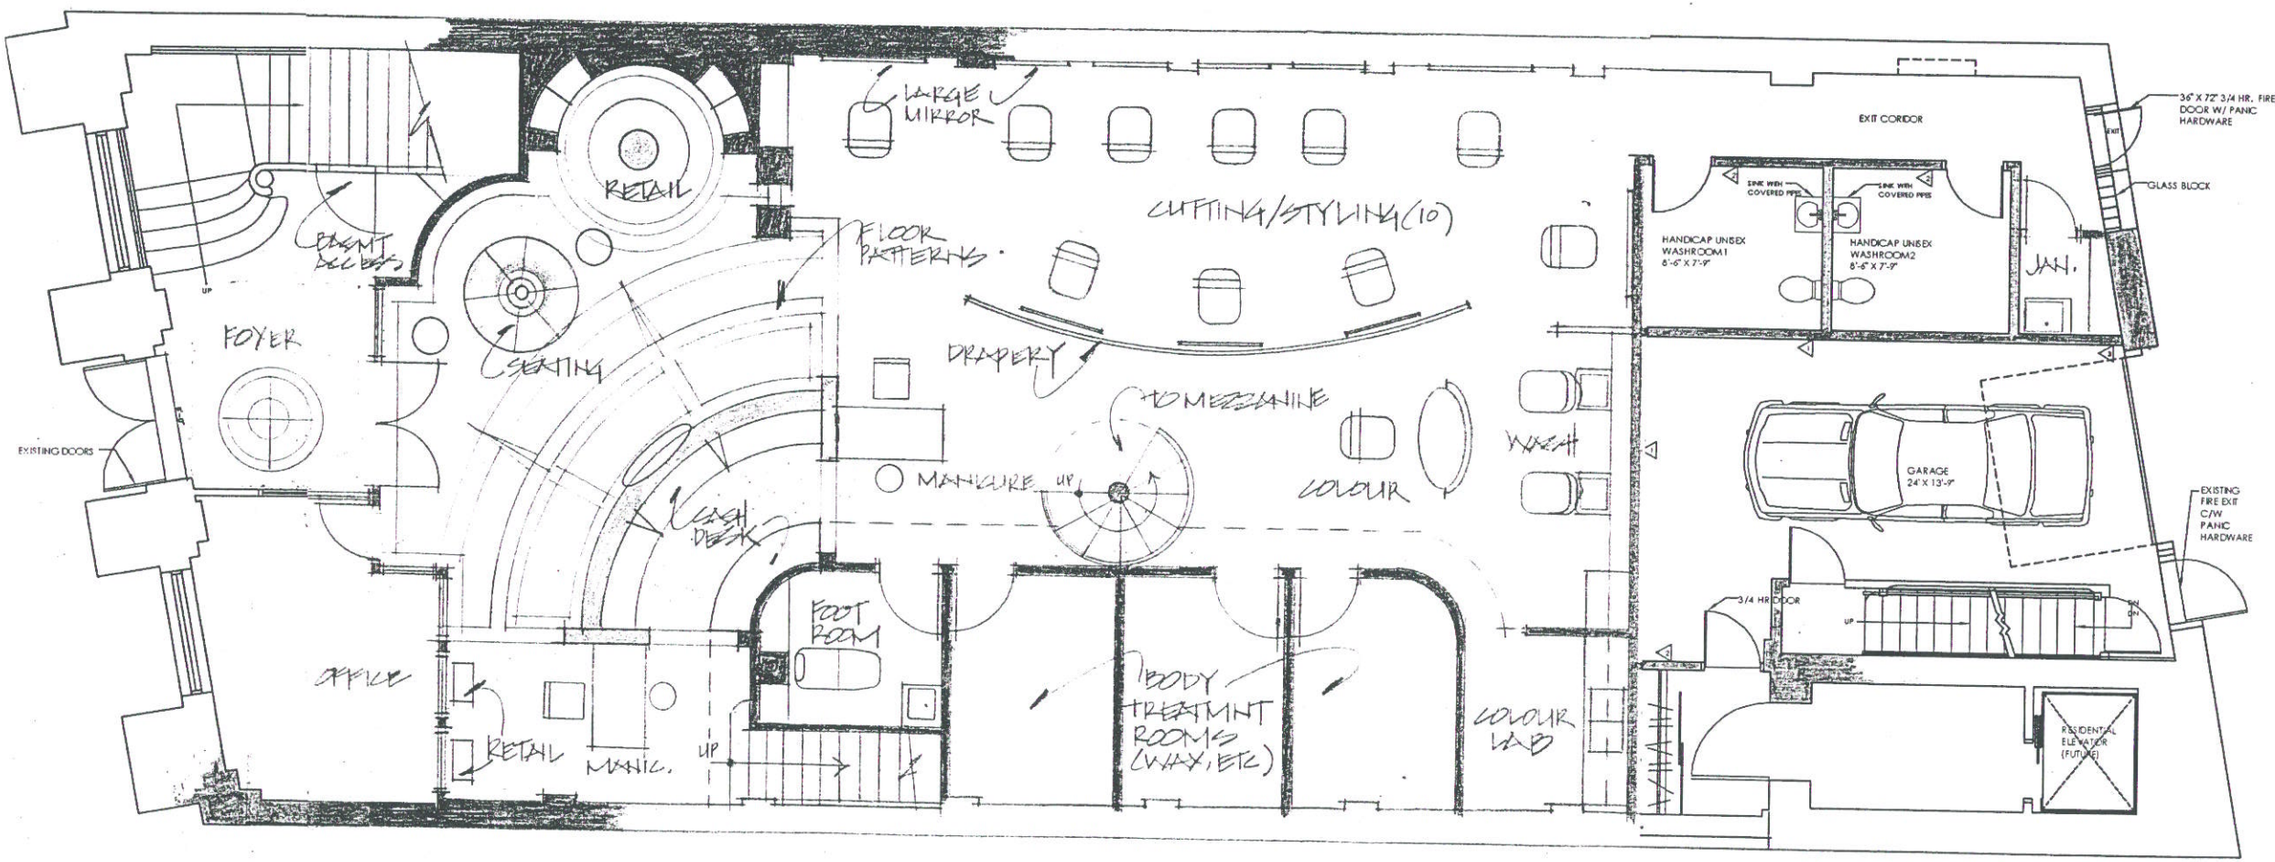


HAIR SALON - FLOOR PLAN

234 PORTAGE AVENUE

SCALE: 1/8"=1'-0" JANUARY 17, 2005

EVERITT

DESIGN ASSOCIATES

EVERITT DESIGN ASSOCIATES LIMITED
935 GROSVENOR AT STAFFORD
WINNIPEG, CANADA R3M 0M6
PH: (204) 925-9797 FAX: (204) 925-9791
www.everittdesign.com