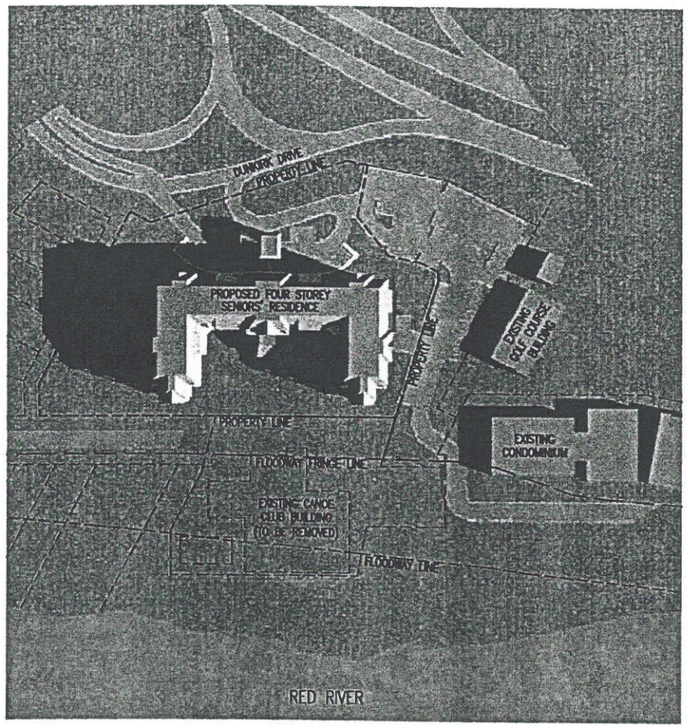

9:00am

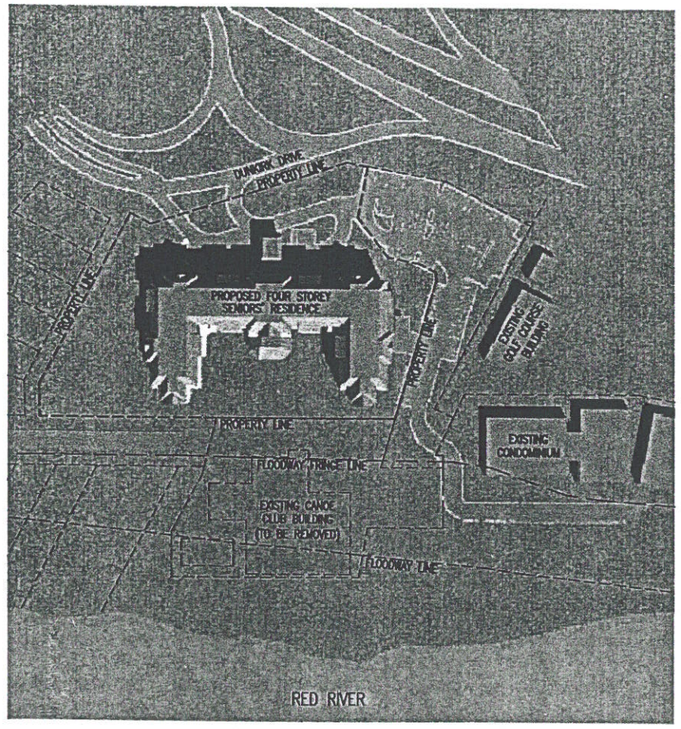

12:00pm

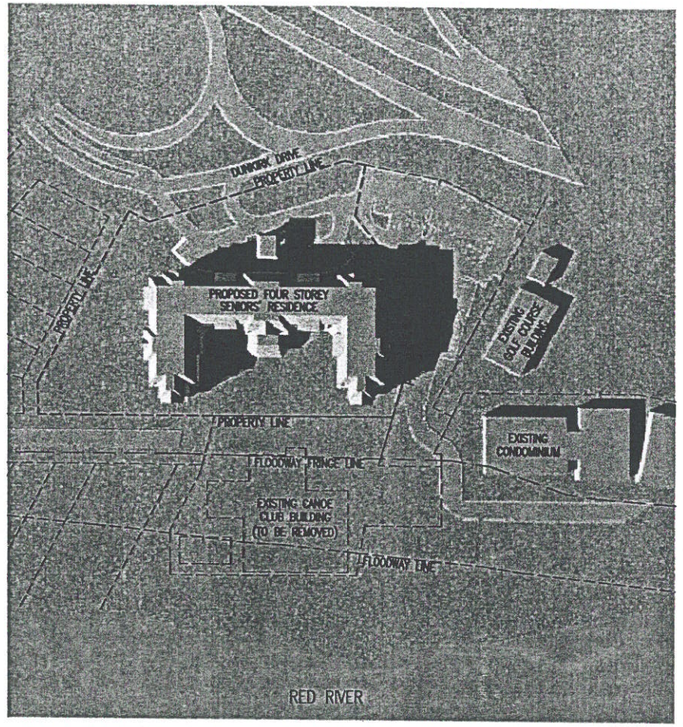

5:00pm

1 SEPTEMBER 21

PRELIMINARY
NOT FOR CONSTRUCTION
PLOTTED DATE: MARCH 23, 2005

CALEB
GROUP OF COMPANIES

DATE 05/03/23	PROJECT NO. S-26-2004
SCALE NTS	DRAWING NO. P-11
DRAWN JMU	
CHECKED JLW	

PROJECT TITLE
CALEB MANOR
WINNIPEG, MB

DRAWING TITLE
SUN STUDIES
SEPTEMBER 21

SAUNDERS EVANS ARCHITECTS INC.
204-2100 Airport Drive, Saskatoon
Saskatchewan, S7L 6M6, Canada
Ph: (306) 652-6457 F: (306) 652-6459
E-Mail: saskatoon@saundersevans.com
2230 Lorne Street, Regina
Saskatchewan, S4P 2M7, Canada
Ph: (306) 569-2255 F: (306) 359-6846
E-Mail: regina@saundersevans.com

THIS IS EXHIBIT "7" REFERRED TO
IN FILE NO. DAV 129773/2005D.
DATED THIS 12TH DAY OF OCT 20 05

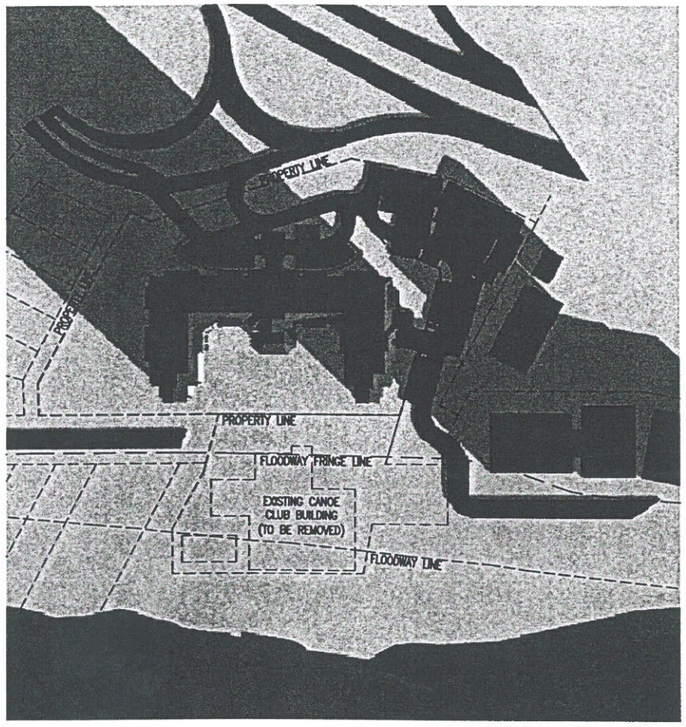

10:00am

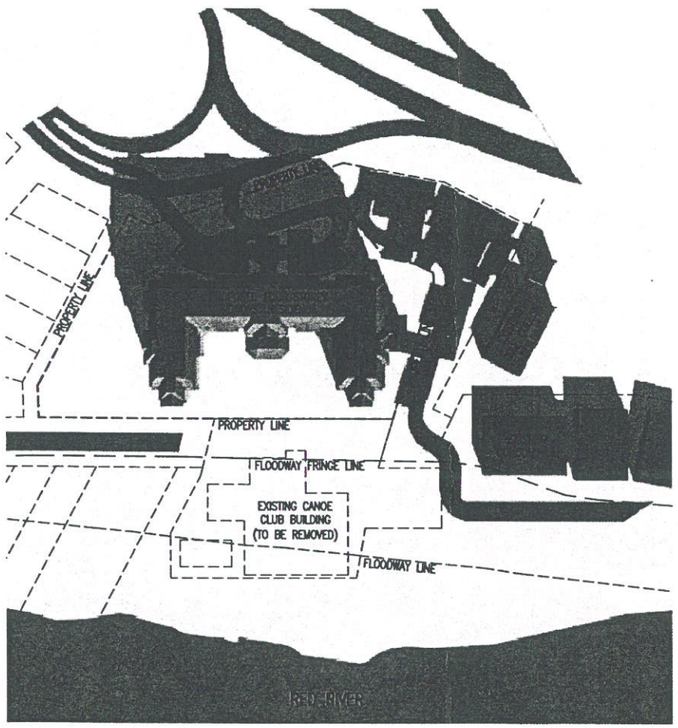

12:00pm

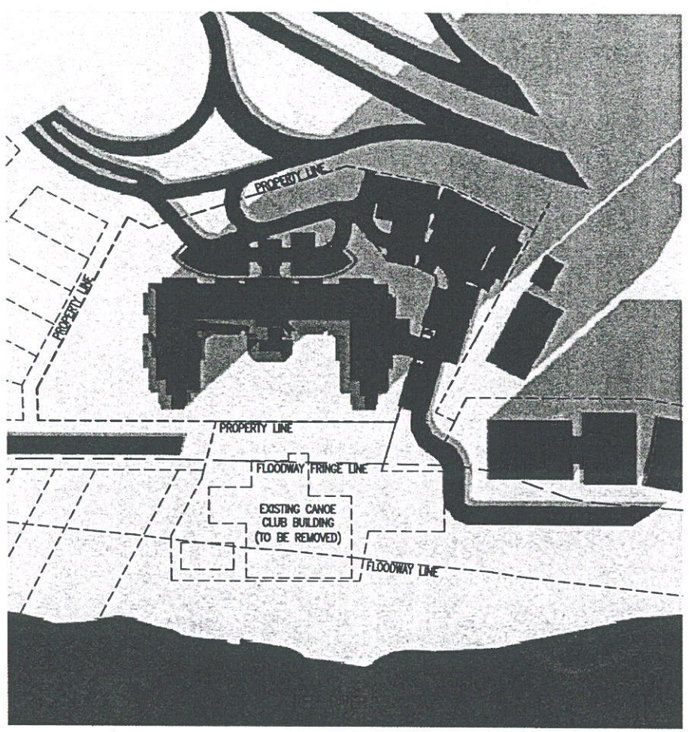

5:00pm

1 DECEMBER 21

PRELIMINARY
NOT FOR CONSTRUCTION
PLOTTED DATE: MARCH 23, 2005

CALEB
GROUP OF COMPANIES

DATE 05/03/23	PROJECT NO. S-26-2004
SCALE NTS	DRAWING NO. P-12
DRAWN JMU	
CHECKED JLW	

PROJECT TITLE
CALEB MANOR
WINNIPEG, MB

DRAWING TITLE
SUN STUDIES
DECEMBER 21

SAUNDERS EVANS ARCHITECTS INC.
204-2100 Airport Drive, Saskatoon
Saskatchewan, S7L 6M6, Canada
Ph: (306) 652-6457 F: (306) 652-6459
E-Mail: saskatoon@saundersevans.com
2230 Lorne Street, Regina
Saskatchewan, S4P 2M7, Canada
Ph: (306) 569-2255 F: (306) 359-6846
E-Mail: regina@saundersevans.com

THIS IS EXHIBIT "9" REFERRED TO
IN FILE NO. DAV 129773/2005D.
DATED THIS 12th DAY OF Oct 20 05

NORTH

TITLE PLOT
OCT. 19/04

DUNKIRK PLACE

DUNKIRK DRIVE

R.L. 109 ST. BONIFACE

RL 111

RL 112

CT A48026 C of W Cav: 214954

CT 1950039 C of W

CT 1950041 C of W

CT 488877 C of W

CT 419820 C of W

CT 344548 C of W Cav: 53722 70021 214954 1502171 1581171

CT 419820 C of W Cav: 53722 70021 214954 1502171 1581171

CT 1950039 C of W Cav: 214954 2636728

CT B86080 Exc M & M C of W

CT 1950041 C of W Cav: 214954 1502171 1514058 1581171 2836728

CT 1950038 C of W Cav: 214954 2836728

CT 1417623 C of W Cav: 1736976

CT 394251 C of W

CT 1353003 Exc M & M C of W Cav: 1736976

M & M: RL 111: CT 56856 Victor Mager

RL 112: CT 778312 HMQ

CT 1353001 C of W Cav: 1500903 1500905

CT 1802675 C of W

PT C

5636

PAGE 14 OF 16

THIS IS EXHIBIT "7" REFERRED TO
IN FILE NO. DAV 129773/2005D.
DATED THIS 12TH DAY OF OCT 2005

CLERK

NORTH

ENCUMBRANCE PLOT
OCT. 19/04

DUNKIRK PLACE

DUNKIRK DRIVE

ST. BONIFACE

CT A48026 C of W
Cav: 214954

CT 344548 C of W
Cav: 53722 70021 214954 1502171 1581171

CT 419820 C of W
Cav: 53722 70021 214954 1502171 1581171

CT 488877 C of W
Cav: 53772 70021 214954 1502171 1581171

CT 1950039 C of W
Cav: 214954 2836728

CT 1950041 C of W
Cav: 214954 1502171 1514058 1581171 2836728

CT 1950038 C of W
Cav: 214954 2836728

CT B86080 Exc M & M C of W

M & M: RL 111: CT 56856 Victor Mager

CT 1950041 C of W

CT 488877 C of W

CT 394251 C of W

CT 1417623 C of W
Cav: 1736976

M & M: RL 112: CT 778312 HMQ

CT 1353003 Exc M & M C of W
Cav: 1736976

M & M: RL 111: CT 56856 Victor Mager
RL 112: CT 778312 HMQ

CT 1353001 C of W
Cav: 1500903 1500905

CT 1417623 C of W
Cav: 53722 70021 214954 1502171 1581171

CT B86080 Exc M & M C of W
Cav: 1502171 1581171 1870469

CT 1802675 C of W

PT C

RL 111

RL 112

PAGE 15 OF 16.

THIS IS EXHIBIT "7" REFERRED TO
IN FILE NO. DAV 129773/2005D
DATED THIS 6th DAY OF OCT 20 05

CLERK

NORTH

ENCUMBRANCE PLOT
OCT. 19/04

DUNKIRK PLACE

DUNKIRK DRIVE

RL 111

RL 112

PT R.L. 109 ST. BONIFACE

PT C

INST K39408

Caveats:

1. 53722
2. 70021
3. 214954
4. 1500903 & 1500905
5. 1502171
6. 1514058
7. 1581171
8. 1736976
9. 2836728
10. 1870469

PAGE 16 of 16.

THIS IS EXHIBIT "7" REFERRED TO
IN FILE NO. DAV/129773/2005D.
DATED THIS 12TH DAY OF OCT 20 05

CLERK