


PAGE 1 OF 13

THIS IS EXHIBIT " " REFERRED TO
IN FILE NO. DASZ 16/2005
DATED THIS ___ DAY OF ____ 20__

_____
CLERK

1 - VICINITY MAP
1:1000

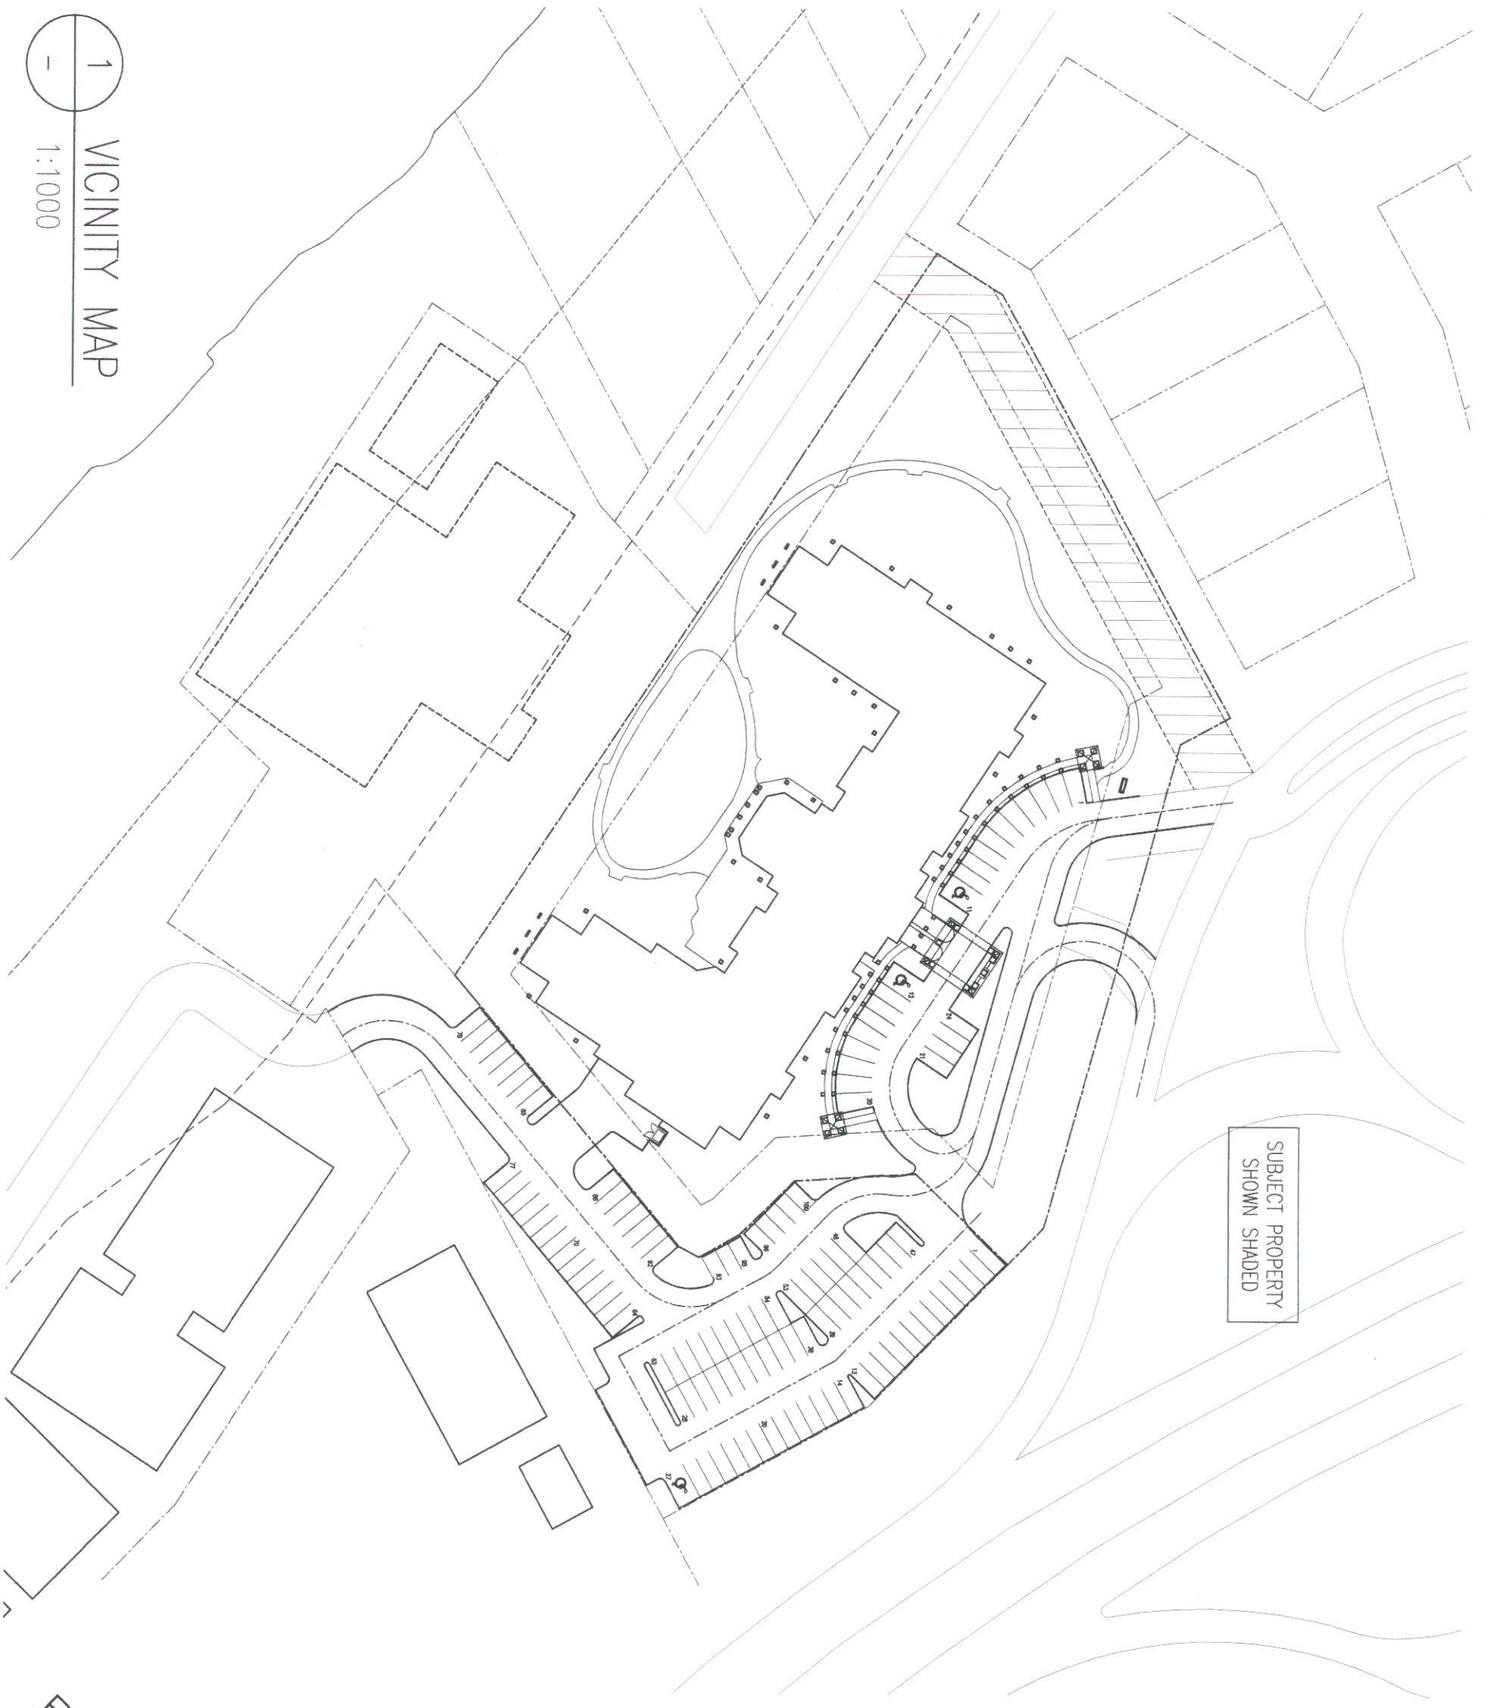

PRELIMINARY
NOT FOR CONSTRUCTION
PLOTTED DATE: MARCH 23, 2005

THIS IS EXHIBIT "A" REFERRED TO IN FILE NO. DMI-2016-0135
DATED THIS ___ DAY OF ___ 20__

CLERK

SAUNDERS EVANS ARCHITECTS INC.
204-2100 Airport Drive, Saskatoon
Saskatchewan, S7L 6M6, Canada
Ph: (306) 652-6457 F: (306) 652-6459
E-Mail: saskatoon@saundersevans.com
☐ 2230 Lorne Street, Regina
Saskatchewan, S4P 2M7, Canada
Ph: (306) 569-2255 F: (306) 359-6846
E-Mail: regina@saundersevans.com

CALEB GROUP OF COMPANIES

PROJECT TITLE: CALEB MANOR WINNIPEG, MB		DATE: 05/03/23	PROJECT NO.: S-26-2004
		SCALE: 1:1000	DRAWING NO.: P-1
DRAWING TITLE: VICINITY MAP		DRAWN: JMU	
		CHECKED: JLW	

TOTAL SITE AREA = 12129.6m² or 3.0acres

*SITE DIMENSIONS ARE BASED ON INFORMATION PROVIDED BY CITY OF WINNIPEG

KEYNOTES ⟨#⟩	
#	NOTE
1	EXISTING GOLF COURSE BUILDING
2	EXISTING CANOE CLUB BUILDING (TO BE REMOVED)
3	EXISTING CHAIN LINK FENCE TO REMAIN
4	PROPOSED WOOD PERGOLA AND GAZEBO – SEE RENDERING
5	PROPOSED CONCRETE WALKWAY
6	PROPOSED ASPHALT PARKING LOT
7	PROPOSED DROP OFF ZONE
8	PROPOSED GARBAGE ENCLOSURE – SEE 2/P-3
9	PROPOSED LOADING AREA
10	PROPOSED LANDSCAPED AMENITY AREA
11	PROPOSED LIGHTING TO BE PROVIDED UNDER CANOPY, AWNINGS, TRELLIS AND GAZEBO
12	PROPOSED SIGN – SEE 1/P-3
13	PROPOSED PATIO
14	PROPOSED ASPHALT PATH

PROPOSED FOUR STOREY SENIORS' RESIDENCE (120 UNITS) FOOTPRINT AREA = 2958.7sq.m.

PROP. LINE ±80.123m
PROP. LINE ±9.44.5m
PROP. LINE ±13.085m
PROP. LINE ±84.222m
PROP. LINE ±8.59m
PROP. LINE ±21.62m
PROP. LINE ±33.11m
PROP. LINE ±20.4m
PROP. LINE ±12.8m
PROP. LINE ±7.9m
PROP. LINE ±3.68m
PROP. LINE ±59.1m
PROP. LINE ±85.3m
PROP. LINE ±39.319m
PROP. LINE ±145.15m
PROP. LINE ±20.98m
SETBACK A
SETBACK B
SETBACK C
SETBACK D
10m EASEMENT
FLOODWAY LINE
FLOODWAY FRINGE LINE

1 PROPOSED SITE PLAN
1:600

PRELIMINARY NOT FOR CONSTRUCTION
PLOTTED DATE: MARCH 23, 2005

CALEB GROUP OF COMPANIES

PROJECT NO.	S-26-2004
DRAWING NO.	P-2
DATE	05/03/23
SCALE	1:600
DRAWN	JMU
CHECKED	JLW

CURRENT ZONE: PR2
FUTURE ZONE: RM-3

APPROXIMATE COMPLETION TIME IS ESTIMATED AT 18 MONTHS FROM START OF CONSTRUCTION

PROJECT TITLE
CALEB MANOR
WINNIPEG, MB


DRAWING TITLE
PROPOSED SITE PLAN

SAUNDERS EVANS ARCHITECTS INC.
204-2100 Airport Drive, Saskatoon
Saskatchewan, S7L 6M6, Canada
Ph: (306) 652-6457 F: (306) 652-6459
E-Mail: saskatoon@saundersevans.com
2230 Lorne Street, Regina
Saskatchewan, S4P 2M7, Canada
Ph: (306) 569-2255 F: (306) 359-6846
E-Mail: regina@saundersevans.com

PAGE 3 of 4


THIS IS EXHIBIT "A" REFERRED TO IN FILE NO. DASZ 16/2005
DATED THIS ____DAY OF ____20___

CLERK

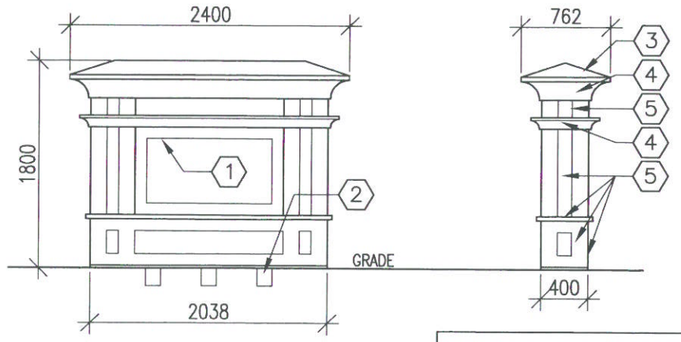


1 — SIGN ELEVATION
1:50


NOTE: SIGN TO COMPLY WITH TABLE 1250(1)/ARTICLE 1220 CITY OF WINNIPEG ZONING BY-LAW No. 6400/94

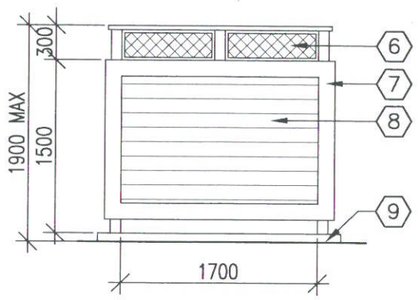


SIDE ELEVATION
1:50

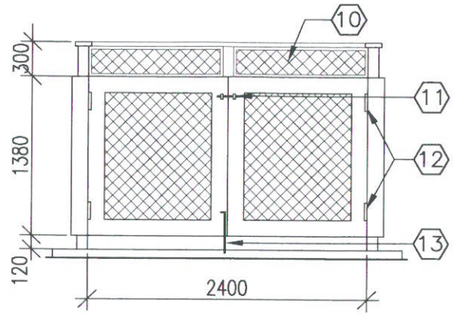


FRONT ELEVATION
1:50

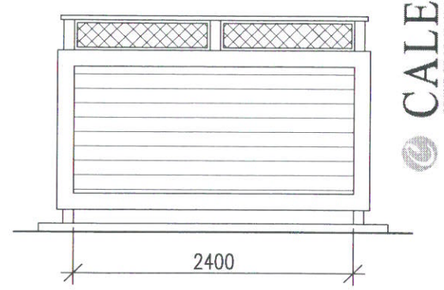


BACK ELEVATION
1:50

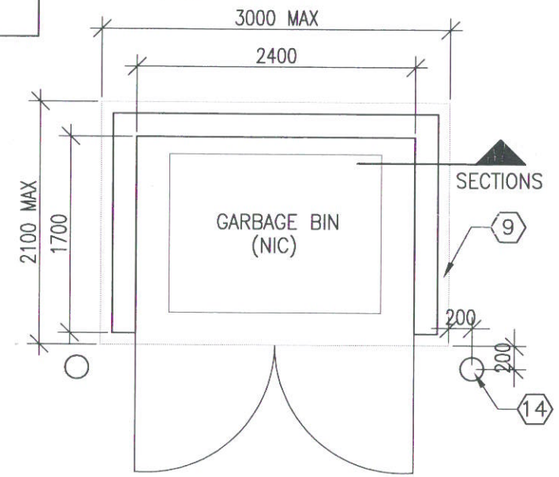

PLAN
1:50

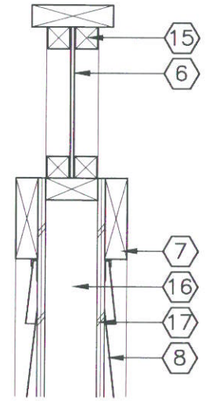

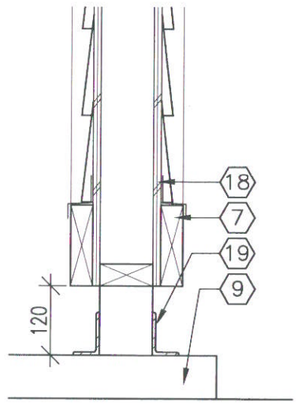

SECTIONS
1:10

2 — GARBAGE ENCLOSURE DETAILS

REQUIRED YARD CALCULATIONS

MIN REAR YARD: 7620mm WALL HEIGHT: 11810mm
MIN SIDE YARD: 2438mm
MIN FRONT YARD: 7620mm

10ft/3.048m + 20% wall height + 5% bldg length

SETBACK A:
(3.048m) + 20%(11.810m) + 5%(41.300m)
3.048m + 2.362m + 2.065m
REQ'D SETBACK = 7.475m

SETBACK B:
(3.048m) + 20%(11.810m) + 5%(92.100m)
3.048m + 2.362m + 4.605m
REQ'D SETBACK = 10.015m

SETBACK C:
(3.048m) + 20%(11.810m) + 5%(37.250m)
3.048m + 2.362m + 1.863m
REQ'D SETBACK = 7.273m

SETBACK D:
(3.048m) + 20%(11.810m) + 5%(19.200m)
3.048m + 2.362m + 0.960m
REQ'D SETBACK = 6.370m*
*MIN SETBACK = 7.620m

REQUIRED PARKING CALCULATIONS (AS PER PART XI OF CITY OF WINNIPEG ZONING BYLAW No. 6400/94)

AS PER TABLE 1100 (1):
1b) Multiple-family dwellings for senior citizens or handicapped persons – 1 per 5 dwelling units
TOTAL UNITS: 120/5 = 24 PARKING SPACES REQ'D

AS PER TABLE 1100 (1):
4) Personal care homes, nursing homes – 1 guest parking space per 20 residents plus 1 for every 3 employees on the maximum shift
BUILDING CAPACITY: 203 RESIDENTS (DIV BY 20) = 10 SPACES
20 STAFF (DIV BY 3) = 7 SPACES
TOTAL PARKING SPACES REQ'D = 17 SPACES

PARKING STALLS PROVIDED: 24 SPACES

SITE COVERAGE

BLDG FOOTPRINT / SITE AREA = 2958.7 sq.m. / 12129.6 sq.m. = 24.4% SITE COVERAGE

*NOTE: CALCULATION DOES NOT INCLUDE CAR CANOPY, GARBAGE ENCLOSURE, PATIOS, PERGOLAS AND GAZEBOS

KEYNOTES

#	NOTE	#	NOTE
1	SIGNAGE BY OTHERS	10	LATTICE BEYOND
2	SIGN LIGHTING BY ELECTRICAL AT GRADE	11	LATCH SET
	(STREET SIDE ONLY)	12	HEAVY DUTY HINGES
3	ASPHALT SHINGLES	13	HASPE
4	SYNTHETIC MOLDING	14	BOLLARD
5	WOOD TRIM (PAINT)	15	WOOD STOPS (PAINT)
6	PREFINISHED LATTICE	16	38x89 WOOD FRAMING
7	PREFINISHED METAL WRAPPED TRIM	17	BUILDING PAPER
8	VINYL SIDING	18	12 PLYWOOD SHEATHING
9	CONCRETE PAD	19	REINFORCING

PRELIMINARY
NOT FOR CONSTRUCTION
PLOTTED DATE: MARCH 23, 2005

CALEB GROUP OF COMPANIES

PROJECT NO. S-26-2004
DRAWING NO. P-3
DATE 05/03/23
SCALE 1:600
DRAWN JMU
CHECKED JLW

PROJECT TITLE
CALEB MANOR
WINNIPEG, MB

DRAWING TITLE
PROPOSED SITE DETAILS

SAUNDERS EVANS ARCHITECTS INC.
204-2100 Airport Drive, Saskatoon
Saskatchewan, S7L 6M6, Canada
Ph: (306) 652-6457 F: (306) 652-6459
E-Mail: saskatoon@saundersevans.com
2230 Lorne Street, Regina
Saskatchewan, S4P 2M7, Canada
Ph: (306) 569-2255 F: (306) 359-6846
E-Mail: regina@saundersevans.com

THIS IS EXHIBIT "" REFERRED TO IN FILE NO. DASZ 16/2005
DATED THIS ___DAY OF ____20___

CLERK

Proposed Low Shrub Bed Planting
Proposed Coniferous Trees Typical
Proposed Deciduous Shade Trees Typical
Asphalt Path 1.52m (5')
1.83m (6') Cedar Fence
Site Easement
Light Fixture Typical
Bench Typical
Trellis with climbing vines and recessed lighting
Berm
Existing Trees Typical
Dunkirk Drive
Proposed Low Shrub Bed Planting
Proposed Annual Planting
Proposed Stone Mulch Typical
Proposed Low Hedge
Proposed Low Shrub Bed Planting
Patio
Dunkirk Place
FLOODWAY FRINGE LINE
FLOODWAY LINE
Existing Chainlink Fence to Remain
Proposed Stone Mulch Typical
Existing Trees Typical
Existing Canoe Club Building
Existing Golf Course Building
Existing Condominium
0 2 4 6 8 10 15 20 25 30m

PRELIMINARY
NOT FOR CONSTRUCTION
PLOT DATE: MARCH 23, 2005

PROJECT NO. S-26-2004
DRAWING NO. P-4
DATE Mar. 22/05
SCALE 1:300
DRAWN BD
CHECKED NJ

PROJECT TITLE
CALEB MANOR
WINNIPEG, MB

DRAWING TITLE
PROPOSED
LANDSCAPE PLAN


CALEB GROUP OF COMPANIES

SAUNDERS EVANS ARCHITECTS INC.

HILDERMAN THOMAS FRANK CRAM
Landscape Architecture • Planning
200 - 213 Notre Dame Avenue East, Winnipeg, Manitoba, R3B 0R3
Tel: 204.957.1677 Fax 204.957.1467 Email office@hftc.mb.ca

PAGE 5 OF 13
THIS IS EXHIBIT " " REFERRED TO
IN FILE NO. DAS/ 26/2004
DATED THIS ___ DAY OF ___ 20___

CLERK

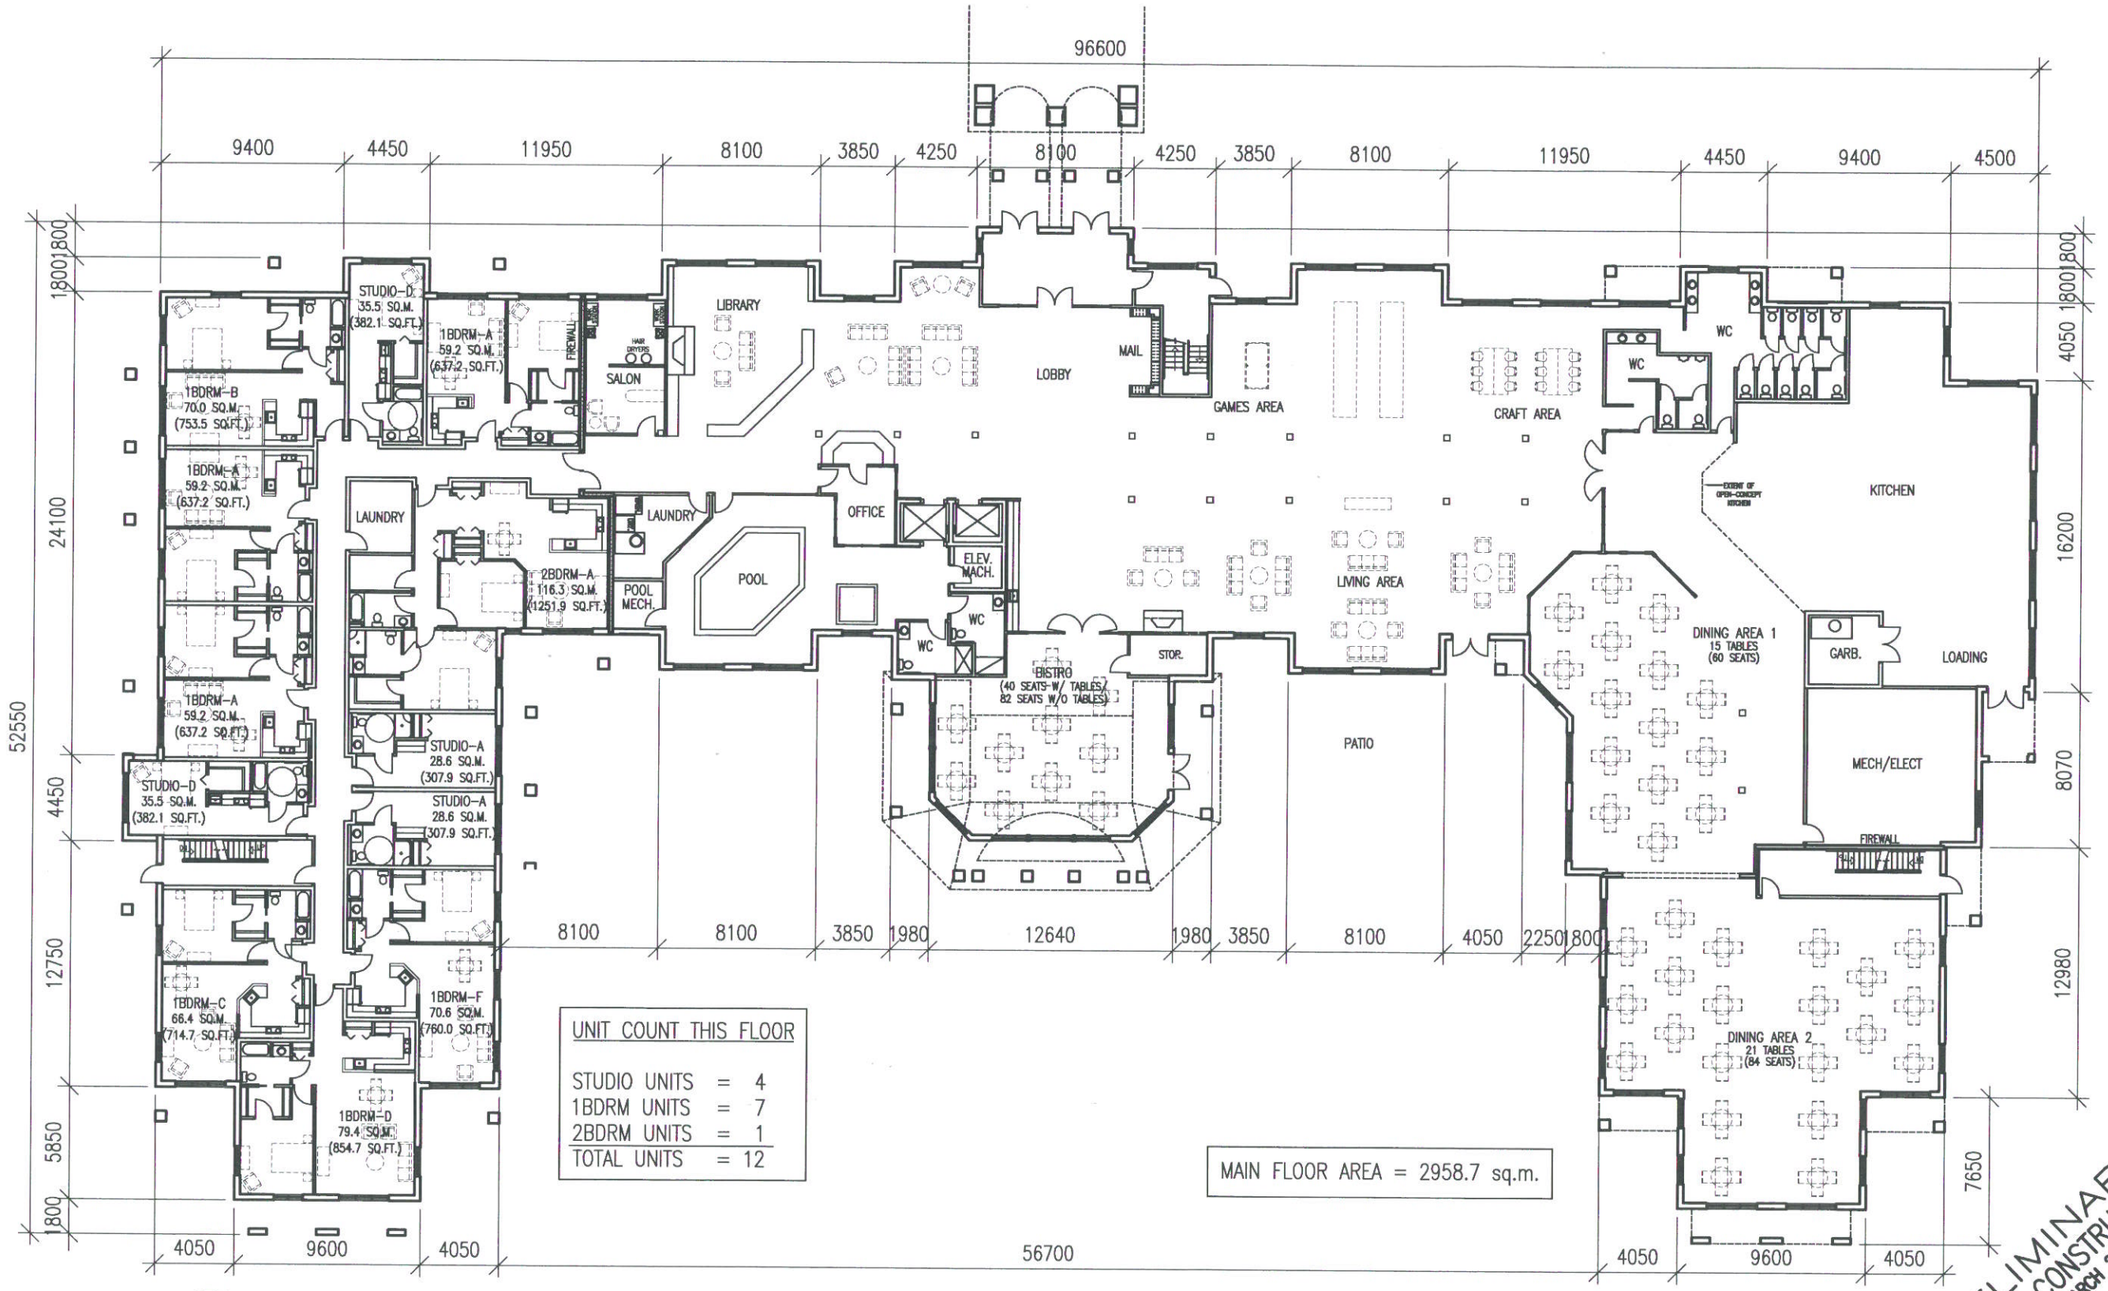

UNIT COUNT THIS FLOOR	
STUDIO UNITS	= 4
1BDRM UNITS	= 7
2BDRM UNITS	= 1
TOTAL UNITS	= 12

MAIN FLOOR AREA = 2958.7 sq.m.

PRELIMINARY
NOT FOR CONSTRUCTION
PLOTTED DATE: MARCH 23, 2005

1 / – PROPOSED MAIN FLOOR PLAN
1:300

CALEB GROUP OF COMPANIES

PROJECT NO.	S-26-2004
DRAWING NO.	P-5
DATE	05/03/23
SCALE	1:300
DRAWN	JMU
CHECKED	JLW

PROJECT TITLE
CALEB MANOR
WINNIPEG, MB


DRAWING TITLE
PROPOSED MAIN FLOOR PLAN

SAUNDERS EVANS ARCHITECTS INC.
204-2100 Airport Drive, Saskatoon
Saskatchewan, S7L 6M6, Canada
Ph: (306) 652-6457 F: (306) 652-6459
E-Mail: saskatoon@saundersevans.com
2230 Lorne Street, Regina
Saskatchewan, S4P 2M7, Canada
Ph: (306) 569-2255 F: (306) 359-6846
E-Mail: regina@saundersevans.com

PAGE 6 OF 13

THIS IS EXHIBIT "" REFERRED TO
IN FILE NO. DASZ 16/2005
DATED THIS ___DAY OF ____20___

CLERK

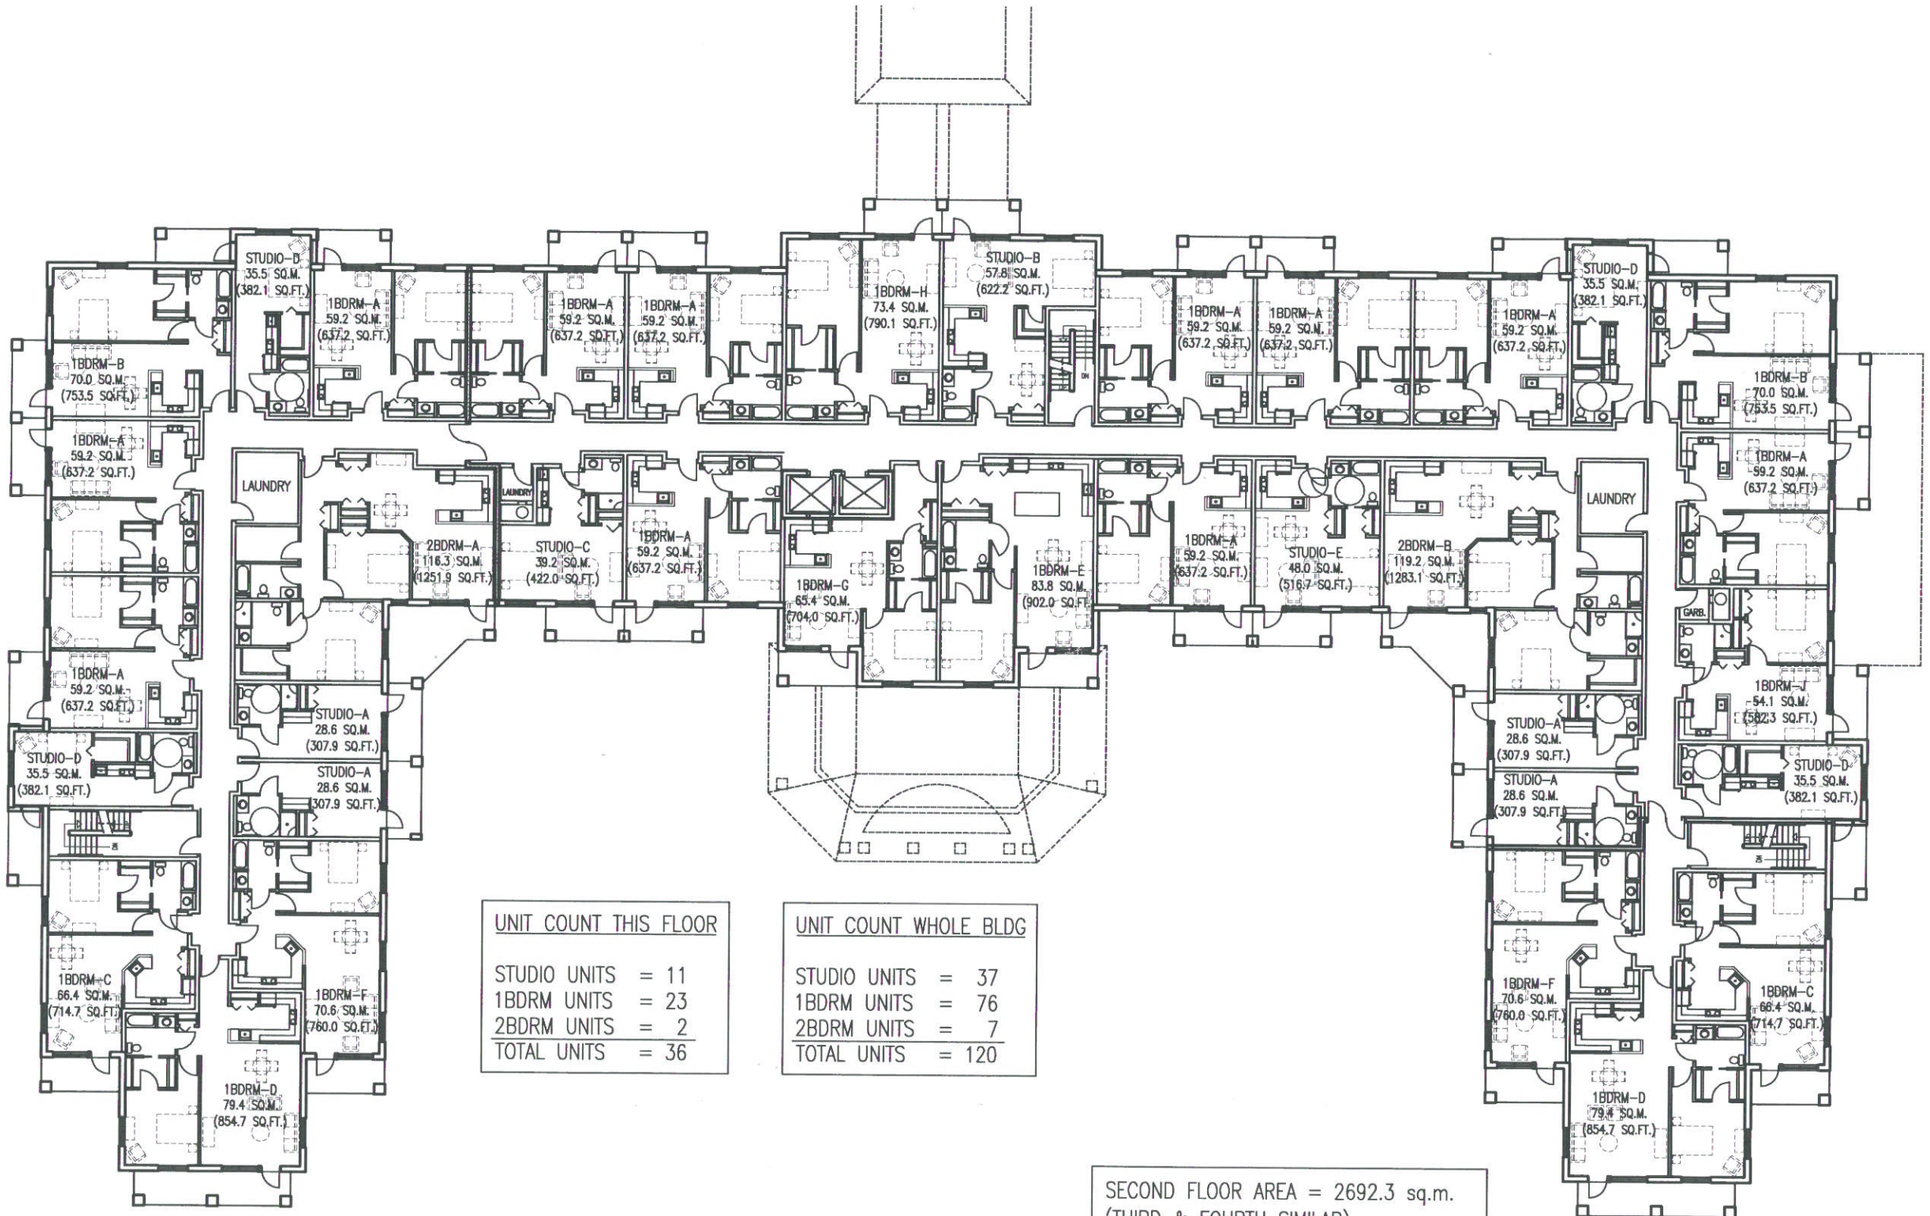

UNIT COUNT THIS FLOOR	
STUDIO UNITS	= 11
1BDRM UNITS	= 23
2BDRM UNITS	= 2
TOTAL UNITS	= 36

UNIT COUNT WHOLE BLDG	
STUDIO UNITS	= 37
1BDRM UNITS	= 76
2BDRM UNITS	= 7
TOTAL UNITS	= 120

SECOND FLOOR AREA = 2692.3 sq.m.
(THIRD & FOURTH SIMILAR)
TOTAL BUILDING AREA = 11035.6 sq.m.

1 / – PROPOSED SECOND FLOOR PLAN (THIRD & FOURTH SIM.)
1:300

PRELIMINARY
NOT FOR CONSTRUCTION
PLOTTED DATE: MARCH 23, 2005

CALEB GROUP OF COMPANIES

PROJECT NO.	S–26–2004
DRAWING NO.	P–6
DATE	05/03/23
SCALE	1:300
DRAWN	JMU
CHECKED	JLW

PROJECT TITLE
CALEB MANOR
WINNIPEG, MB

DRAWING TITLE
PROPOSED SECOND FLOOR PLAN
THIRD & FOURTH SIMILAR

SAUNDERS EVANS ARCHITECTS INC.
204-2100 Airport Drive, Saskatoon
Saskatchewan, S7L 6M6, Canada
Ph: (306) 652-6457 F: (306) 652-6459
E-Mail: saskatoon@saundersevans.com
2230 Lorne Street, Regina
Saskatchewan, S4P 2M7, Canada
Ph: (306) 569-2255 F: (306) 359-6846
E-Mail: regina@saundersevans.com

PAGE 7 OF 13

THIS IS EXH[illegible] REFERRED TO
IN FILE NO. DA52 16/2005
DATED THIS ___DAY OF ____20___

CLERK