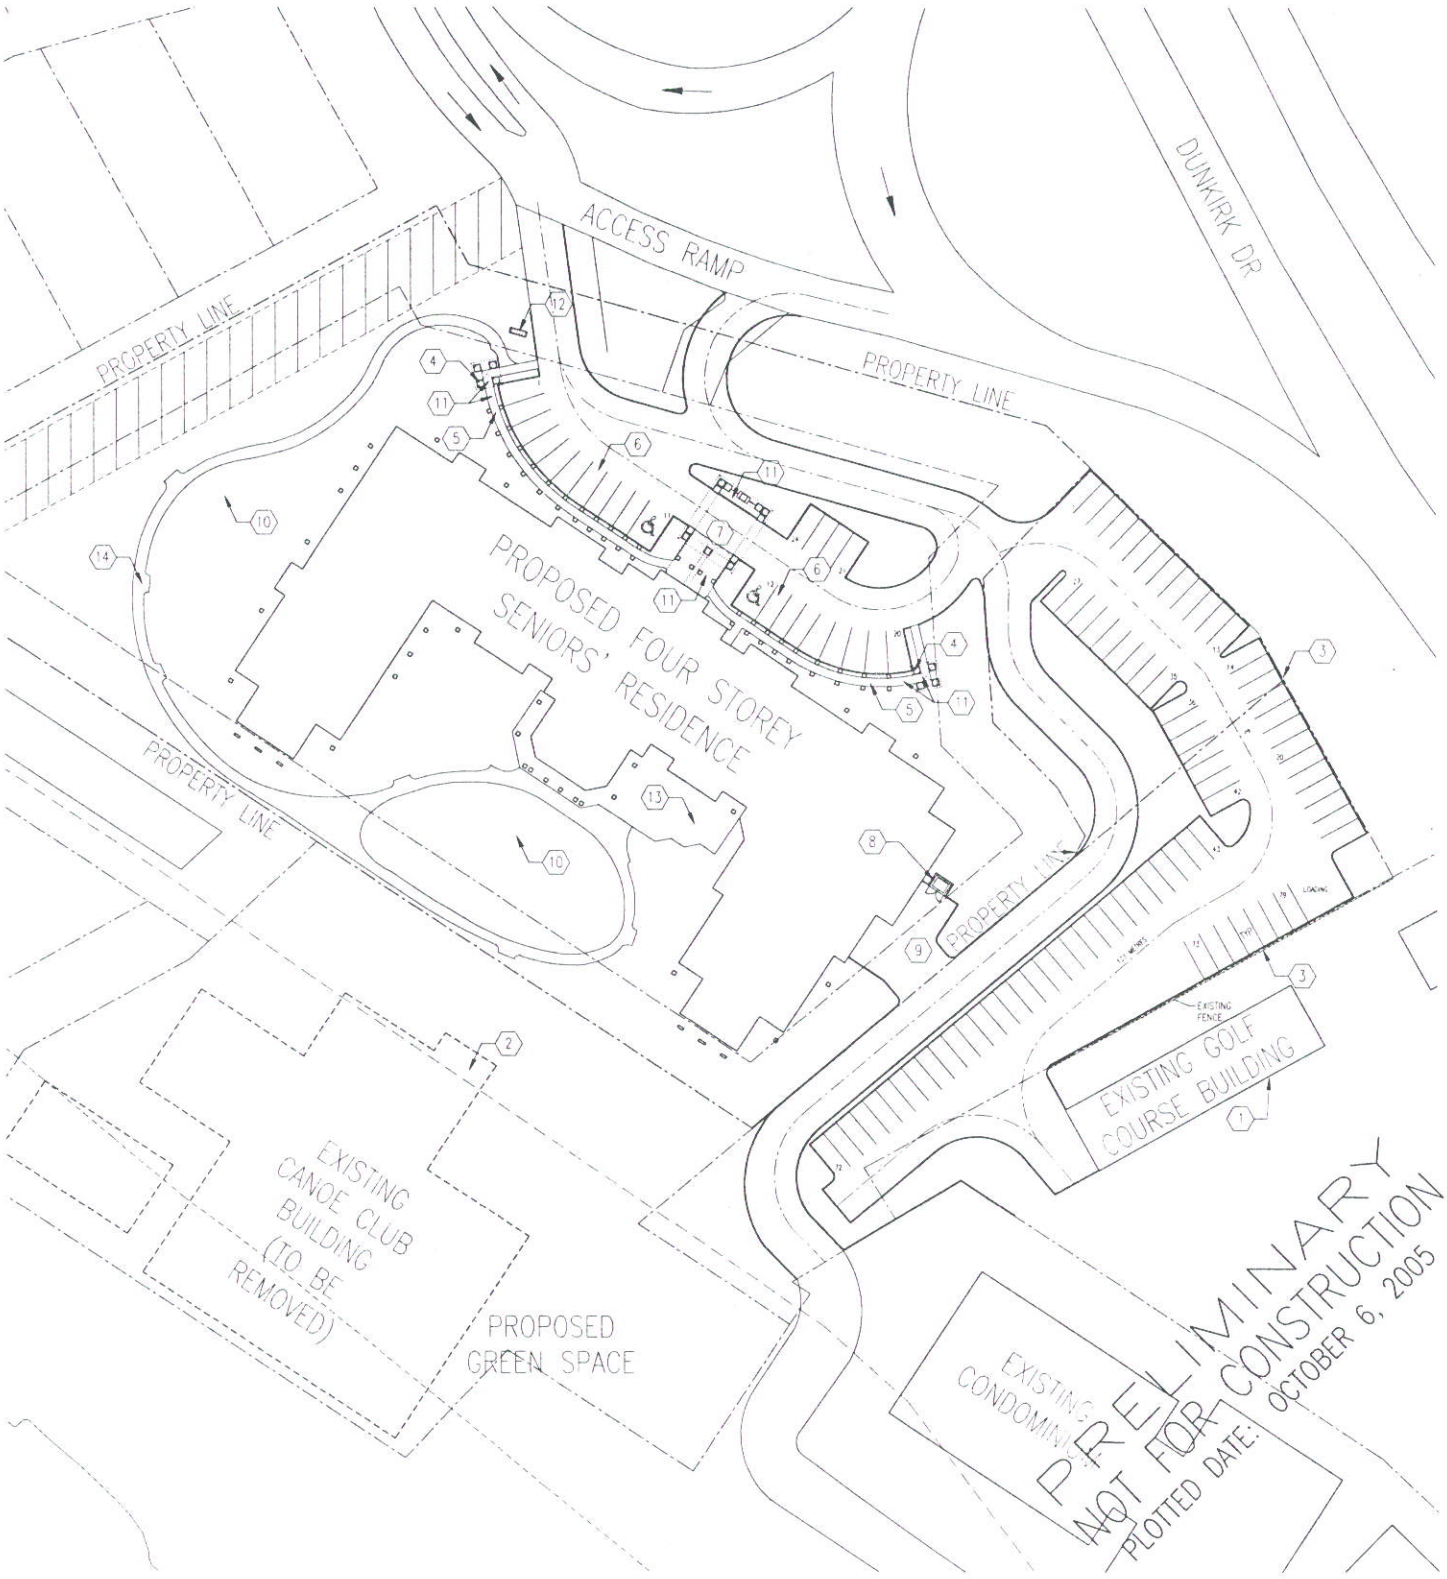

SAUNDERS EVANS ARCHITECTS INC.

204-2100 Airport Drive, Saskatoon
Saskatchewan, S7L 6M6, Canada
Ph: (306) 652-6457 F: (306) 652-6459
E-Mail: saskatoon@saundersevans.com

2230 Lorne Street, Regina
Saskatchewan, S4P 2M7, Canada
Ph: (306) 569-2255 F: (306) 359-6846
E-Mail: regina@saundersevans.com

PROJECT TITLE
GOLF COURSE PARKING LOT
ACCESS ROUTE REVISION
CANOE CLUB PROPERTY
WINNIPEG, MB

DRAWING TITLE
SITE PLAN

DATE 2005-10-06	PROJECT NO. S-26-2004
SCALE 1:1000	DRAWING NO. SK-1
DRAWN DJB	
CHECKED AW	

THIS IS EXHIBIT "11" REFERRED TO
IN FILE NO. EP-1.1 (PW 2/2005)
DATED THIS 12TH DAY OF OCT 2005

CLERK