Report - Executive Policy Committee - November 14, 2007

Item No. 1 **Community Green Space at 546 Sherburn Street - Land Dedication Reserve**
(Daniel McIntyre Ward)
File EP-2

EXECUTIVE POLICY COMMITTEE RECOMMENDATION:

On November 14, 2007, the Executive Policy Committee concurred in the recommendation of the City Centre Community Committee and submits the following to Council:

1. That an expenditure in the amount of $4,346.00 be authorized from the City Centre Land Dedication Reserve Fund to assist with the cost of the purchase and installation of a fence for the community green space at 546 Sherburn Street.

2. That the Proper Officers of the City be authorized to do all things necessary to implement the intent of the foregoing.

Report - Executive Policy Committee - November 14, 2007

DECISION MAKING HISTORY:

EXECUTIVE POLICY COMMITTEE RECOMMENDATION:

On November 14, 2007, the Executive Policy Committee concurred in the recommendation of the City Centre Community Committee and submitted the matter to Council.

COMMUNITY COMMITTEE RECOMMENDATION:

On October 30, 2007, the City Centre Community Committee passed the following motion, namely:

WHEREAS on March 22, 2006 Council adopted the purchase of the property at 546 Sherburn Street for a community green space;

AND WHEREAS a need has been identified for the fencing of the property;

NOW THEREFORE BE IT RESOLVED THAT an expenditure in the amount of $4,346.00 be authorized from the City Centre Land Dedication Reserve Fund to assist with the cost of the purchase and installation of a fence for the community green space at 546 Sherburn Street,

and forwarded to the Executive Policy Committee.

COUNCIL DECISION:

On March 22, 2006, Council concurred in the recommendation of the Standing Policy Committee on Property and Development and adopted the following:

1. That the subject property, as illustrated on Misc. Plan No. 12785, be acquired from the Province of Manitoba for community green space at a purchase price of $1.00, subject to such additional terms and conditions that the Director of Planning, Property and Development and the City Solicitor/Manager of Legal Services consider necessary to protect the interest of the City and achieve the intent of the Standing Policy Committee on Property and Development.

2. That following completion of the acquisition, the subject property illustrated on Misc. Plan No. 12785 be placed under the jurisdiction of the Parks and Open Space Division, Public Works Department.

Report - Executive Policy Committee - November 14, 2007

DECISION MAKING HISTORY (continued):

COUNCIL DECISION (continued):

3. That the Proper Officers of the City be authorized to do all things necessary to implement the intent of the foregoing.

342066

RIGEY DISTRIBUTORS
504 - 1840 HENDERSON HWY
WINNIPEG, MB R2G 1P2
204-339-5454

DATE Oct 11/07
TAX REG. NO.
ORDER NO.

SOLD TO HARRY SMITH
ADDRESS 510 MAIN ST R3B 1B9
SHIP TO
ADDRESS

SHIPPING DATE	VIA	TERMS	BUYER	SOLD BY

	QUANTITY	DESCRIPTION	PRICE	AMOUNT
1				
2				
3	90'	FENCE ON BACKLANE		
4		OF SHERBORN ~~EAST~~ ST.		
5				
6		PRESSURE TREAT GREEN		
7				
8		6"X6" POSTS 1X6 FENCE		
9		BOARDS BEHIND 2X4".		
10		2X8 TOP PLATE 4' HIGH		
11				4100.00
12				
13				
14			GST	246.00
15			PST	
16			TOTAL	4346.00

SIGNATURE

52E

SALES ORDER

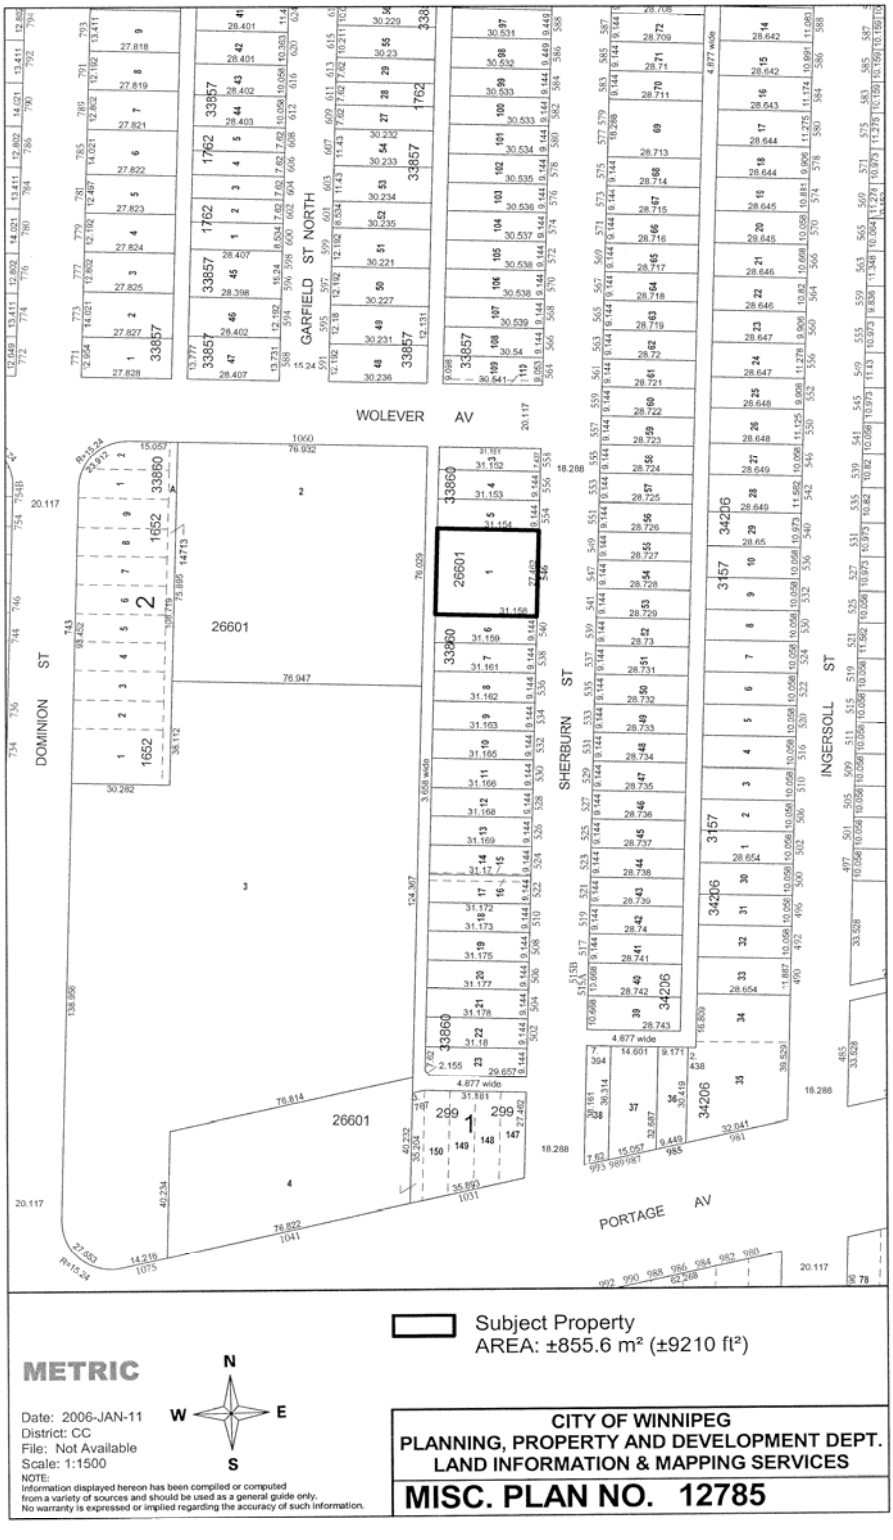
WOLEVER AV
GARFIELD ST NORTH
DOMINION ST
SHERBURN ST
INGERSOLL ST
PORTAGE AV
26601
33860
33857
34206
3157
1652
1762
Subject Property
AREA: ±855.6 m² (±9210 ft²)
METRIC
N
W
E
S
Date: 2006-JAN-11
District: CC
File: Not Available
Scale: 1:1500
NOTE:
Information displayed hereon has been compiled or computed from a variety of sources and should be used as a general guide only. No warranty is expressed or implied regarding the accuracy of such information.
CITY OF WINNIPEG
PLANNING, PROPERTY AND DEVELOPMENT DEPT.
LAND INFORMATION & MAPPING SERVICES
MISC. PLAN NO. 12785