Agenda - Council - May 14, 2008

Report - Standing Policy Committee on Property and Development - April 29, 2008

Item No. 4 Closing - Part of the Public Lanes between Manitoba and Pritchard Avenues, East of Shaughnessy Street for incorporation into DASZ 8/2008
(Point Douglas Ward)
File DAC 6/2008 (c/r DASZ 8/2008)

STANDING COMMITTEE RECOMMENDATION:

On May 7, 2008, the Executive Policy Committee concurred in the recommendation of the Standing Policy Committee on Property and Development and the Lord Selkirk-West Kildonan Community Committee and submits the following to Council:

1. That the lane closings as shown on Misc. Plan No. 13317/1 be approved and that the land be declared surplus to the City's needs.

2. That the City Solicitor/Manager of Legal Services be instructed to prepare the necessary by-law for submission to Council to effect the lane closings in accordance with Misc. Plan No. 13317/1, subject to the approval of the Standing Policy Committee on Property and Development of the terms and conditions of the conveyance of the land.

3. That the Proper Officers of the City be authorized to do all things necessary to implement the intent of the foregoing.

Report - Standing Policy Committee on Property and Development - April 29, 2008

DECISION MAKING HISTORY:

EXECUTIVE POLICY COMMITTEE RECOMMENDATION:

On May 7, 2008, the Executive Policy Committee concurred in the recommendation of the Standing Policy Committee on Property and Development and the Lord Selkirk-West Kildonan Community Committee and submitted the matter to Council.

STANDING COMMITTEE RECOMMENDATION:

On April 29, 2008, the Standing Policy Committee on Property and Development concurred in the recommendation of the Lord Selkirk-West Kildonan Community Committee and submitted the matter to the Executive Policy Committee and Council.

COMMUNITY COMMITTEE RECOMMENDATION:

On April 8, 2008, the Lord Selkirk-West Kildonan Community Committee concurred in the recommendation of the Winnipeg Public Service and forwarded the matter to the Standing Policy Committee on Property and Development:

PUBLIC HEARING SUMMARY

File:	DAC 6/2008 [c/r DASZ 8/2008]
Before:	Lord Selkirk-West Kildonan Community Committee Councillor O'Shaughnessy, Chairperson Councillor Lazarenko Councillor Pagtakhan
Public Hearing:	April 8, 2008 West Committee Room Council Building, 510 Main Street
Applicant:	Judge Construction (Gary Judge)
Premises Affected:	Part of the public lanes between Manitoba and Pritchard Avenues, east of Shaughnessy Street for incorporation into DASZ 8/2008
Exhibits Filed:	1. Report from the Real Property Officer dated March 20, 2008 2. Inspection Report

REPRESENTATIONS:

In Support:

Gary Judge, Judge Construction
Chatinder Judge
Gurmail S. Judge
Judy Monahan

In Opposition:

Nil

For the City:

Mr. B. Buyachok, Real Property Officer, Planning, Property and Development Department
Mr. M. Robinson, Planner, Planning, Property and Development Department

Exhibit "1" referred to in File DAC 6/2008

RE: DAC 6/2008 – PROPOSED CLOSING OF PART OF THE PUBLIC LANES BETWEEN MANITOBA AND PRITCHARD AVENUES, EAST OF SHAUGHNESSY STREET FOR INCORPORATION INTO DASZ 8/2008

FOR SUBMISSION TO: Lord Selkirk – West Kildonan Community Committee

REPORT DATE: March 20, 2008

RECOMMENDATION:

1. **That the proposed lane closings as shown on Misc. Plan No. 13317/1 be approved and that the land be declared surplus to the City's needs.**

2. **That the City Solicitor/Manager of Legal Services be instructed to prepare the necessary by-law for submission to Council to effect the lane closings in accordance with Misc. Plan No. 13317/1, subject to the approval of the Standing Policy Committee on Property and Development of the terms and conditions of the conveyance of the land.**

3. **That the Proper Officers of the City be authorized to do all things necessary to implement the intent of the foregoing.**

Report Summary

Key Issues:

Mr. Gary Judge of Judge Construction has made an application to close and purchase the subject lanes identified as "Proposed Closing" on the attached copy of Miscellaneous Plan No. 13317/1. The proposed closing is to be incorporated within an application to subdivide and rezone the adjoining property currently being processed under DASZ 8/2008. An alternate lane providing access and egress is to form part of the development and is identified as "Proposed Opening" on the sketch.

Implications of the Recommendation(s):

General Implications

(x) None

( ) For the organization overall and/or for other departments

( ) For the community and/or organizations external to the City

( ) Involves a multi-year contract

Comment(s):

Policy Implications

(x) No

( ) Yes

Comment(s):

Regulatory Implications

(x) None

( ) Eliminates or reduces regulatory impact

( ) Proposes regulatory impact

Comment(s):

Environmental Implications

(x) No

( ) Yes

Comment(s):

Human Resources Implications

(x) No

( ) Yes

Comment(s):

Financial Implications

( ) Within approved current and/or capital budget


( ) Current and/or capital budget adjustment required

Comment(s): All costs associated with this application will be borne by the Applicant. There are no financial implications for the City of Winnipeg.

Report

REASON FOR THE REPORT:

All street and lane closings require the consideration of the Community Committee.

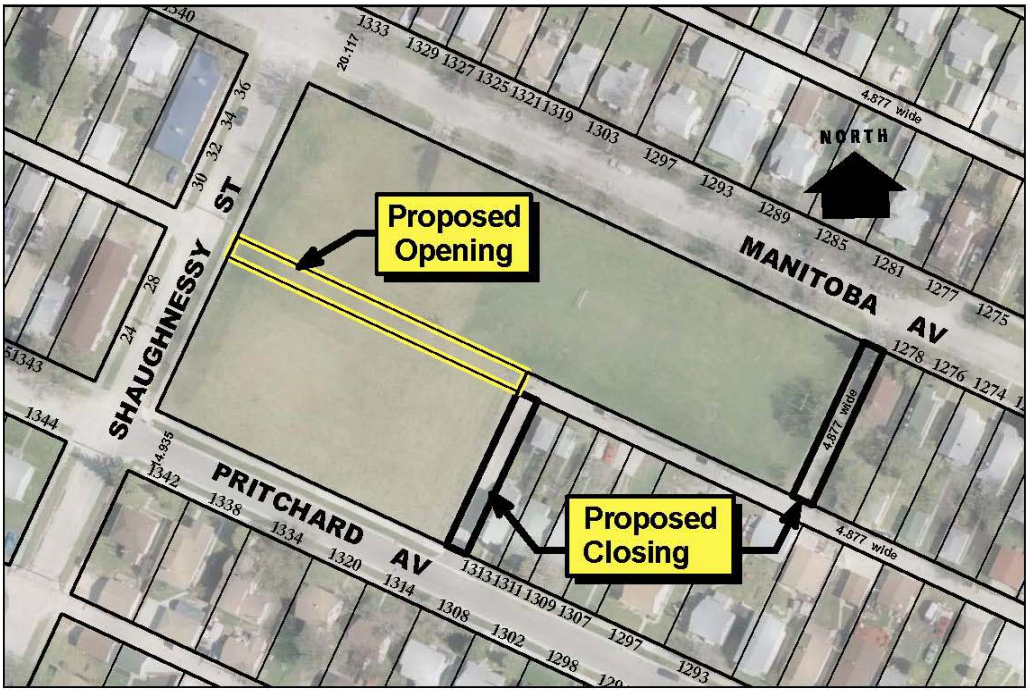

HISTORY:

The Planning, Property and Development Department has received a request from Mr. Gary Judge of Judge Construction to purchase the subject lanes identified as “Proposed Closing” on the attached copy of Miscellaneous Plan No. 13317/1. The proposed closing is to be incorporated into DASZ 8/2008, a subdivision and rezoning application for the development of several single family dwellings on the former Florence Nightingale School site. Mr. Judge is in the process of acquiring this site from the Winnipeg School Division.

An alternate lane providing access and egress is to form part of the development and is identified as “Proposed Opening” on the sketch. The lane will be opened as a public right of way by DASZ 8/2008. This new alignment will restore the right of way to its original configuration prior to its closure in 1924 by By-law No. 10993 which diverted the lane in order to accommodate the construction of Florence Nightingale School.

DISCUSSION:

Administrative Approval

The proposal has been considered by all affected City departments and public utilities. There are no administrative objections to the closings.

The approval of the closings by the Transportation Engineering Division of the Public Works Department is subject to the following condition:

> The existing lane approaches from Manitoba and Pritchard Avenues for the public lanes proposed to be closed are to be removed and the curb, boulevard and sidewalk restored by the applicant, at no expense to the City.

Easements

> There are no services within the closing area. No easements will be required.

Transfer of Jurisdiction Over Public Rights-of-Way

The public lanes must be legally closed before they may be sold. Title to all public rights of way in Manitoba is vested in the name of the Province. The registration in the Winnipeg Land Titles Office of a closing by-law removes the public right of way status from the land and vests the ownership of the property in the City’s name. The City is not entitled to dispose of the land until this has been done.

IN PREPARING THIS REPORT THERE WAS:

Internal Consultation With and Concurrence By:

There was no internal consultation involved in the preparation of this report.

External Consultation With:


Manitoba Hydro, Centra Gas and Shaw Cablesystems.

MTS Communications did not respond to requests for comments on this proposal.

THIS REPORT SUBMITTED BY:

Planning, Property and Development Department
Development and Inspections Division
Prepared by: Bohdan Buyachok, Real Property Officer

V:\devapp\dev application2008\dac6_2008\final_report\dac6_08rpt.doc

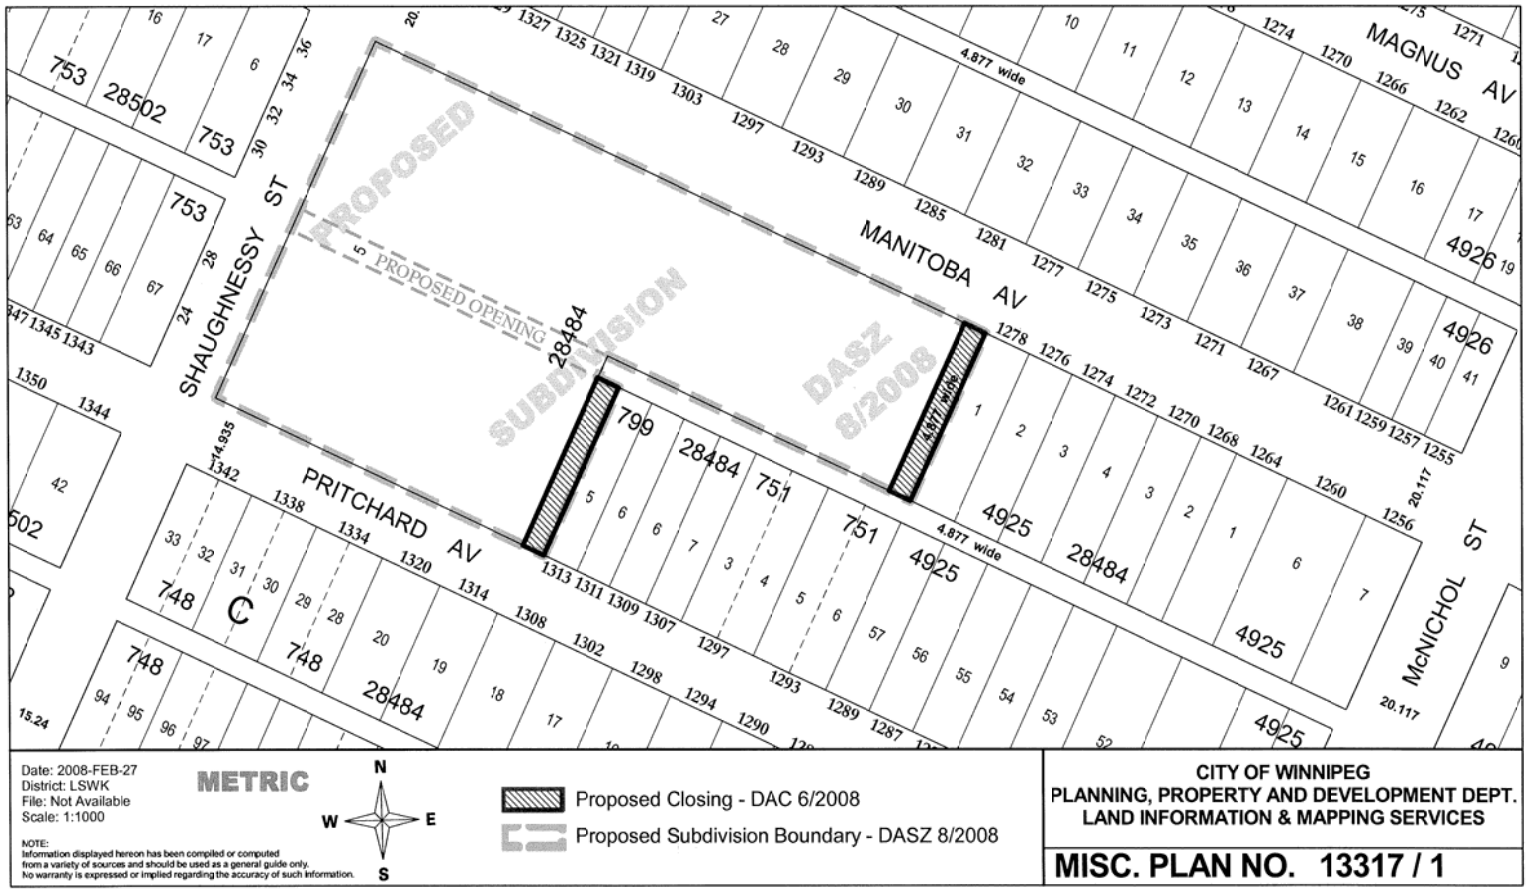
MAGNUS AV
MANITOBA AV
PRITCHARD AV
SHAUGHNESSY ST
McNICHOL ST
PROPOSED
PROPOSED OPENING
SUBDIVISION
DASZ 8/2008
4.877 wide
4.877 wide
4.877 wide
20.117
20.117
14.935
15.24
753
28502
753
753
28484
799
28484
751
751
4925
4925
4925
4925
4926
4926
748
748
748
28484
4925
Date: 2008-FEB-27
District: LSWK
File: Not Available
Scale: 1:1000
METRIC
N
W
E
S
NOTE:
Information displayed hereon has been compiled or computed from a variety of sources and should be used as a general guide only. No warranty is expressed or implied regarding the accuracy of such information.
Proposed Closing - DAC 6/2008
Proposed Subdivision Boundary - DASZ 8/2008
CITY OF WINNIPEG
PLANNING, PROPERTY AND DEVELOPMENT DEPT.
LAND INFORMATION & MAPPING SERVICES
MISC. PLAN NO. 13317 / 1