Minutes – Executive Policy Committee – March 19, 2009

Minute No. 191
Report – Standing Policy Committee on Property and Development – March 3, 2009

Item No. 9 **Encroachment Agreement - Sturgeon Creek 2 Facility Inc. – Parking Area onto Setter Street Right-of-Way (St. Charles Ward) eFile ED(31)**

EXECUTIVE POLICY COMMITTEE RECOMMENDATION:

The Executive Policy Committee concurred in the recommendation of the Standing Policy Committee on Property and Development and submits the following to Council:

1. That an Encroachment Agreement in favour of Sturgeon Creek 2 Facility Inc. to expand the parking area in conjunction with their Facility located at 707 Setter Street encroaching onto the Setter Street Right-of-Way, shown as 'Encroachment Area' on Misc. Plan No. 13369, be approved in accordance with the terms and conditions outlined in the report from the Director of Planning, Property and Development dated February 4, 2009; the Agreement to provide for such other terms and conditions as are deemed necessary by the Director of the Planning, Property and Development Department and by the Acting City Solicitor/Manager of Legal Services to protect the City's interests.

2. That the Proper Officers of the City be authorized to do all things necessary to implement the intent of the foregoing.

Report – Standing Policy Committee on Property and Development – March 3, 2009

DECISION MAKING HISTORY:

Moved by Councillor Fielding,

That the recommendation of the Standing Policy Committee on Property and Development be concurred in and forwarded to Council.

Carried

STANDING COMMITTEE RECOMMENDATION:

On March 3, 2009, the Standing Policy Committee on Property and Development concurred in the recommendation of the Winnipeg Public Service and submitted the matter to the Executive Policy Committee and Council.

RE: Proposed Encroachment Agreement in Favour of Sturgeon Creek 2 Facility Inc. to Expand the Parking Area in Conjunction with their Facility Located at 707 Setter Street Encroaching onto the Setter Street Right-of-Way
Assiniboia Committee
St. Charles Ward

FOR SUBMISSION TO: Standing Policy Committee on Property and Development

ORIGINAL REPORT SIGNED BY: Director of Planning, Property and Development

REPORT DATE: February 4, 2009

RECOMMENDATION:

1. That Council approve an Encroachment Agreement in favour of Sturgeon Creek 2 Facility Inc. to expand the parking area in conjunction with their Facility located at 707 Setter Street encroaching onto the Setter Street Right-of-Way, shown as 'Encroachment Area' on Misc. Plan No. 13369 attached, in accordance with the terms and conditions outlined herein; the Agreement to provide for such other terms and conditions as are deemed necessary by the Director of the Planning, Property and Development Department and by the City Solicitor/Manager of Legal Services to protect the City's interests.

2. That the Proper Officers of the City be authorized to do all things necessary to implement the intent of the foregoing.

Report Summary

Key Issues:

- The Planning, Property and Development Department has negotiated proposed terms and conditions of an Encroachment Agreement in favour of Sturgeon Creek Facility Inc. to expand their parking area in conjunction with their Facility located at 707 Setter Street.

- The Public Works Department has no objection to the proposed encroachment.

- The Corporate Finance Department, Risk Management Branch, reviewed the insurance requirements for this proposed encroachment and their comments have been incorporated into the proposed terms and conditions for a new lease.

- This report seeks approval of the Encroachment Agreement as negotiated.

Implications of the Recommendation(s):

General Implications
(x) None
( ) For the organization overall and/or for other departments
( ) For the community and/or organizations external to the City
( ) Involves a multi-year contract
Comment(s):

Policy Implications
(x) No
( ) Yes
Comment(s):

Regulatory Implications
(x) None
( ) Eliminates or reduces regulatory impact
( ) Proposes regulatory impact
Comment(s):

Environmental Implications
(x) No
( ) Yes
Comment(s):

Human Resources Implications
(x) No
( ) Yes
Comment(s):

Financial Implications
(x) Within approved current and/or capital budget
( ) Current and/or capital budget adjustment required
Comment(s):

Report

REASON FOR THE REPORT:

Council has the authority to permit or license the use of a public Right-of-Way.

The Planning, Property and Development Department has negotiated the terms and conditions of an Encroachment Agreement in favour of Sturgeon Creek 2 Facility Inc. to expand the parking area in conjunction with the Facility located at 707 Setter Street within the Setter Street Right-of-Way.

HISTORY:

MMM Group Limited, on behalf on the Sturgeon Creek 2 Facility Inc., submitted an encroachment application to the City's Zoning and Permits Branch for the proposed expansion of the parking area within the Setter Street Right-of-Way as shown on the attached Schedule A.

DISCUSSION:

The Department has concluded its negotiations of an Encroachment Agreement with Sturgeon Creek 2 Facility Inc. pursuant to Section 4(1)(d) of the City's Encroachment By-law No 692/74.

The application was circulated to various City departments and public utilities for consideration and comments. No objections were received for the proposed development and use of the subject Right-of-Way.

Both parties concur that the proposed terms and conditions are fair and reasonable. As well, the proposed terms and conditions are consistent with other such Encroachment Agreements for similar uses.

In summary, the terms and conditions of the Encroachment Agreement agreed to by Sturgeon Creek 2 Facility Inc. are as follows:

Use:	Development and Maintenance of six (6) parking stalls
Area:	Shown and Identified as 'Encroachment Area' on Misc. Plan No. 13369, attached
Term:	Annual Continuing, commencing January 1, 2009
Rental:	$173.88 per annum, plus GST, computed on the basis of the fees outlined in the City of Winnipeg Encroachment By-Law No. 692/74 and amendments thereto, in event that the By-law is amended changing the fees charged for encroachments the rental paid under

this agreement shall be adjusted accordingly, a one-time administrative fee of $250.00, plus GST

Insurance: General Liability Insurance of at least $2,000,000.00, naming The City of
Winnipeg as additional insured and containing a cross-liability clause

Cancellation: Ninety (90) days written notice by either party

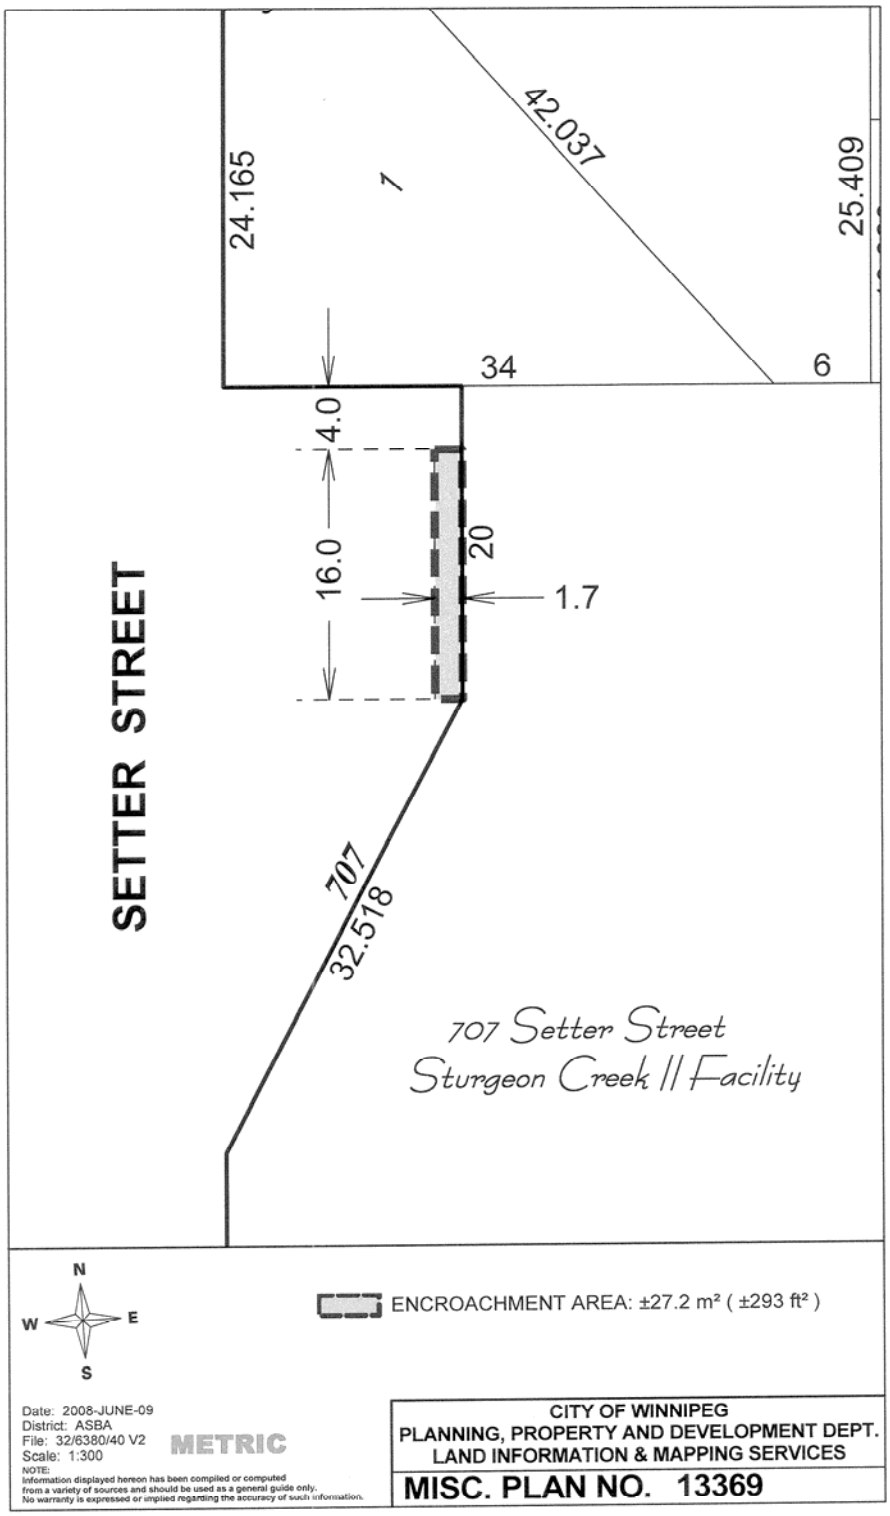
Conditions: That the approval of this application by the Designated Officer-Encroachments is only valid for a period of six (6) months from the date of said approval unless the applicant enters into an Encroachment Agreement with the City of Winnipeg within the stated time frame, or alternatively obtain an extension of time from the Designated Officer-Encroachments

That all utilities be permitted to enter the area for maintenance, repair or installation of services at anytime without notice to the applicant and that any removal or relocation of existing facilities as a result of the proposed application will be at the expense of the applicant and that prior to any digging or excavation, Manitoba Hydro and Centre Gas Manitoba Inc.
advise the applicant contact the Call-Before-You Dig line at 480-1212

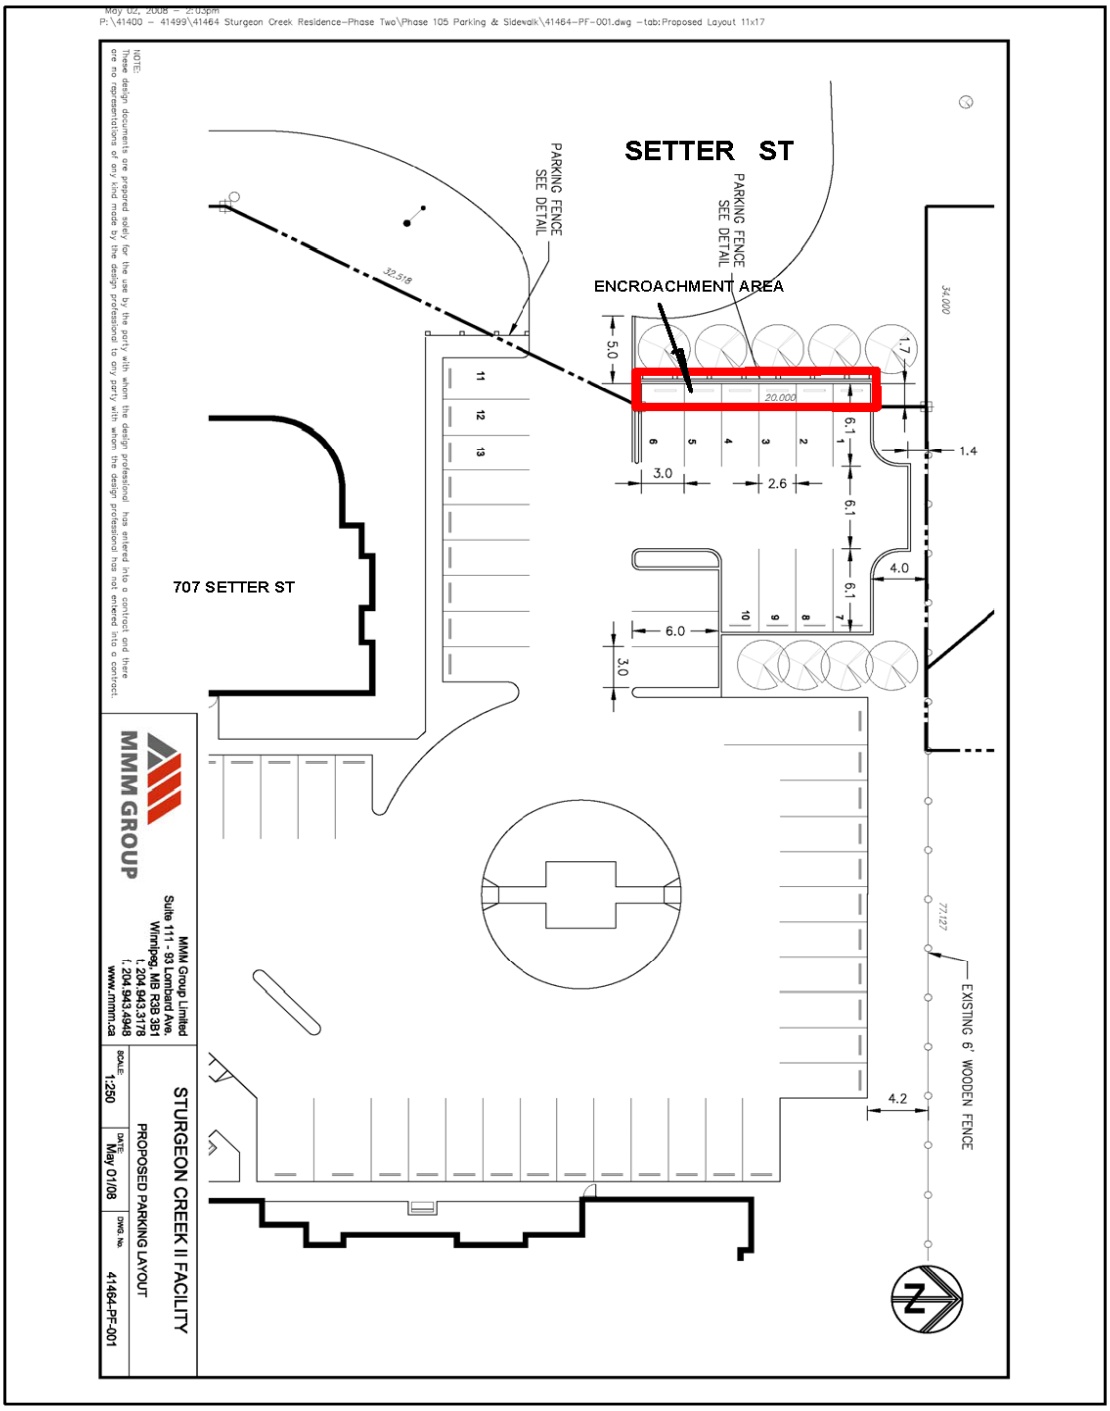
That all applicable permits be obtained prior to any development

The proposed terms and conditions of the proposed Encroachment Agreement are subject to the final approval of the City's Standing Committees and Council and to the City Solicitor as to form and content.

A proposed Encroachment Agreement in favour of Sturgeon Creek 2 Facility Inc. is recommended for approval in accordance with the proposed terms and conditions as outlined herein.


42.037
24.165
1
25.409
34
6
4.0
16.0
20
1.7
SETTER STREET
707
32.518
707 Setter Street
Sturgeon Creek II Facility
N
W
E
S
ENCROACHMENT AREA: ±27.2 m² (±293 ft²)
Date: 2008-JUNE-09
District: ASBA
File: 32/6380/40 V2
Scale: 1:300
METRIC
NOTE:
Information displayed hereon has been compiled or computed from a variety of sources and should be used as a general guide only. No warranty is expressed or implied regarding the accuracy of such information.
CITY OF WINNIPEG
PLANNING, PROPERTY AND DEVELOPMENT DEPT.
LAND INFORMATION & MAPPING SERVICES
MISC. PLAN NO. 13369

SCHEDULE A


May 02, 2008 - 2:03pm
P:\41400 - 41499\41464 Sturgeon Creek Residence-Phase Two\Phase 105 Parking & Sidewalk\41464-PF-001.dwg -tab:Proposed Layout 11x17
SETTER ST
PARKING FENCE SEE DETAIL
PARKING FENCE SEE DETAIL
ENCROACHMENT AREA
707 SETTER ST
EXISTING 6' WOODEN FENCE
MMM GROUP
MMM Group Limited
Suite 111 - 93 Lombard Ave.
Winnipeg, MB R3B 3B1
t. 204.943.3178
f. 204.943.4948
www.mmm.ca
STURGEON CREEK II FACILITY
PROPOSED PARKING LAYOUT
SCALE: 1:250
DATE: May 01/08
DWG No. 41464-PF-001

Financial Impact Statement

Date: February 4, 2009

Project Name:

First Year of Program 2009

Proposed Encroachment Agreement in Favour of Sturgeon Creek 2 Facility Inc.

	2009	2010	2011	2012	2013
Capital					
Capital Expenditures Required	$ -	$ -	$ -	$ -	$ -
Less: Existing Budgeted Costs	-	-	-	-	-
Additional Capital Budget Required	$ -	$ -	$ -	$ -	$ -
Funding Sources:					
Debt - Internal	$ -	$ -	$ -	$ -	$ -
Debt - External	-	-	-	-	-
Grants (Enter Description Here)	-	-	-	-	-
Reserves, Equity, Surplus	-	-	-	-	-
Other - Enter Description Here	-	-	-	-	-
Total Funding	$ -	$ -	$ -	$ -	$ -
Total Additional Capital Budget Required	$ -				
Total Additional Debt Required	$ -				
Current Expenditures/Revenues					
Direct Costs	$ -	$ -	$ -	$ -	$ -
Less: Incremental Revenue/Recovery	424	174	174	174	174
Net Cost/(Benefit)	$ (424)	$ (174)	$ (174)	$ (174)	$ (174)
Less: Existing Budget Amounts	(424)	(174)	(174)	(174)	(174)
Net Budget Adjustment Required	$ -	$ -	$ -	$ -	$ -

Additional Comments: Revenues in 2009 consist of annual rent of $174 + a one-time admin fee of $250. Revenue from 2010 onward represents the annual rental amount only.

"Original signed by"
Mike McGinn, CA
Manager of Finance

IN PREPARING THIS REPORT THERE WAS:

Internal Consultation With and Concurrence By:
Corporate Finance
Public Works
Internal Services-Legal Services Division as to Legal Issues

External Consultation With:

THIS REPORT SUBMITTED BY:

Department	Planning, Property and Development
Division	Real Estate Division
Prepared by:	Maxine Clayton
PPD File No.	32/6340/40(V2)

O:\Reports Directive\Real Estate\Leasing\(mpc)Encroachment Agmt-Sturgeon Creek 2 Facility Inc..doc