**THE CITY OF WINNIPEG**

**BY-LAW NO. 101/2010**

A By-law of THE CITY OF WINNIPEG to amend the South St Boniface Area Structure Plan By-law No. 158/2005.

**THE CITY OF WINNIPEG,** in Council assembled, enacts as follows:

1 *The South St Boniface Area Structure Plan By-law No. 158/2005* is *amended as follows:*

2 *In section 4.0, the map titled* "Land Use Concept", *is repealed and replaced with Attachment "B".*

RECEIVED FIRST READING on this day of , 2010.

RECEIVED SECOND READING on this day of , 2010.

RECEIVED THIRD READING on this day of , 2010.

**DONE AND PASSED** this day of , 2010.

Mayor

City Clerk

Approved as to planning details:

*for* Director of Planning, Property and Development

Approved as to form:

*Samantha Owen*
*for* Director of Legal Services and City Solicitor

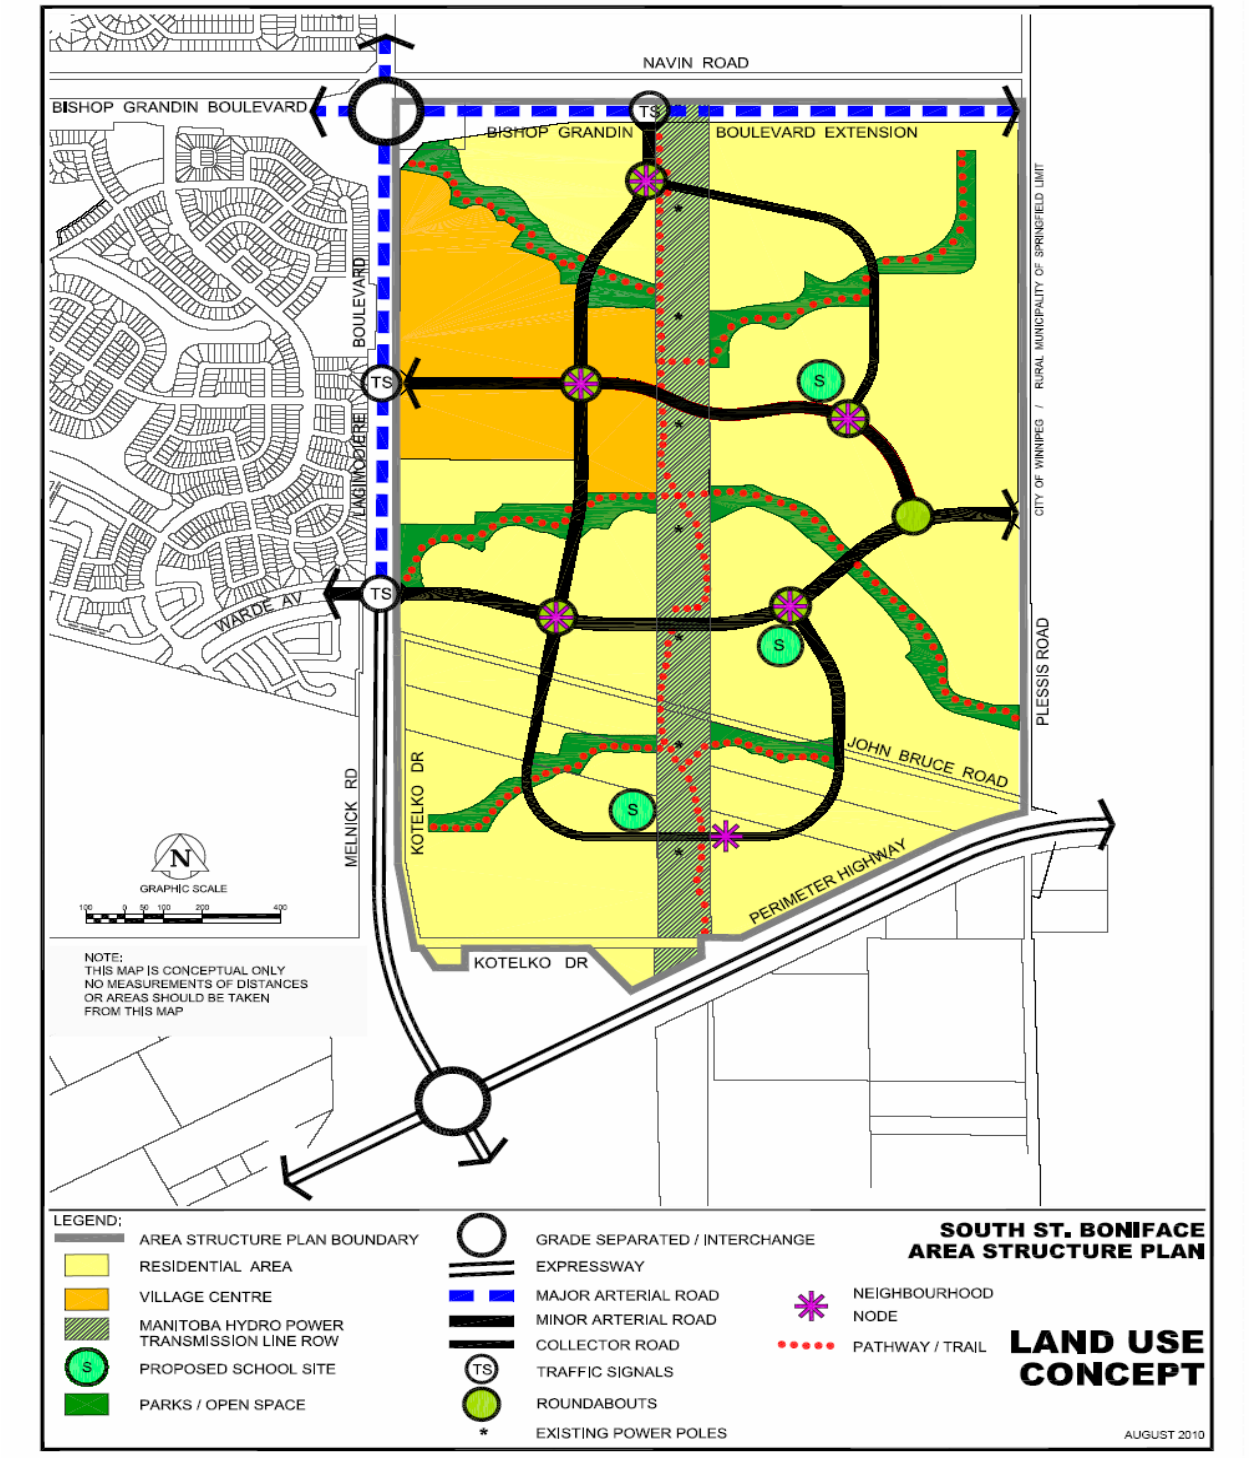
NAVIN ROAD
BISHOP GRANDIN BOULEVARD
BISHOP GRANDIN BOULEVARD EXTENSION
BOULEVARD
LAGIMODIERE
WARDE AV
MELNICK RD
KOTELKO DR
JOHN BRUCE ROAD
PLESSIS ROAD
PERIMETER HIGHWAY
CITY OF WINNIPEG / RURAL MUNICIPALITY OF SPRINGFIELD LIMIT
TS
S
N
GRAPHIC SCALE
NOTE:
THIS MAP IS CONCEPTUAL ONLY
NO MEASUREMENTS OF DISTANCES
OR AREAS SHOULD BE TAKEN
FROM THIS MAP
LEGEND:
AREA STRUCTURE PLAN BOUNDARY
RESIDENTIAL AREA
VILLAGE CENTRE
MANITOBA HYDRO POWER TRANSMISSION LINE ROW
PROPOSED SCHOOL SITE
PARKS / OPEN SPACE
GRADE SEPARATED / INTERCHANGE
EXPRESSWAY
MAJOR ARTERIAL ROAD
MINOR ARTERIAL ROAD
COLLECTOR ROAD
TRAFFIC SIGNALS
ROUNDABOUTS
EXISTING POWER POLES
NEIGHBOURHOOD NODE
PATHWAY / TRAIL
SOUTH ST. BONIFACE AREA STRUCTURE PLAN
LAND USE CONCEPT
AUGUST 2010