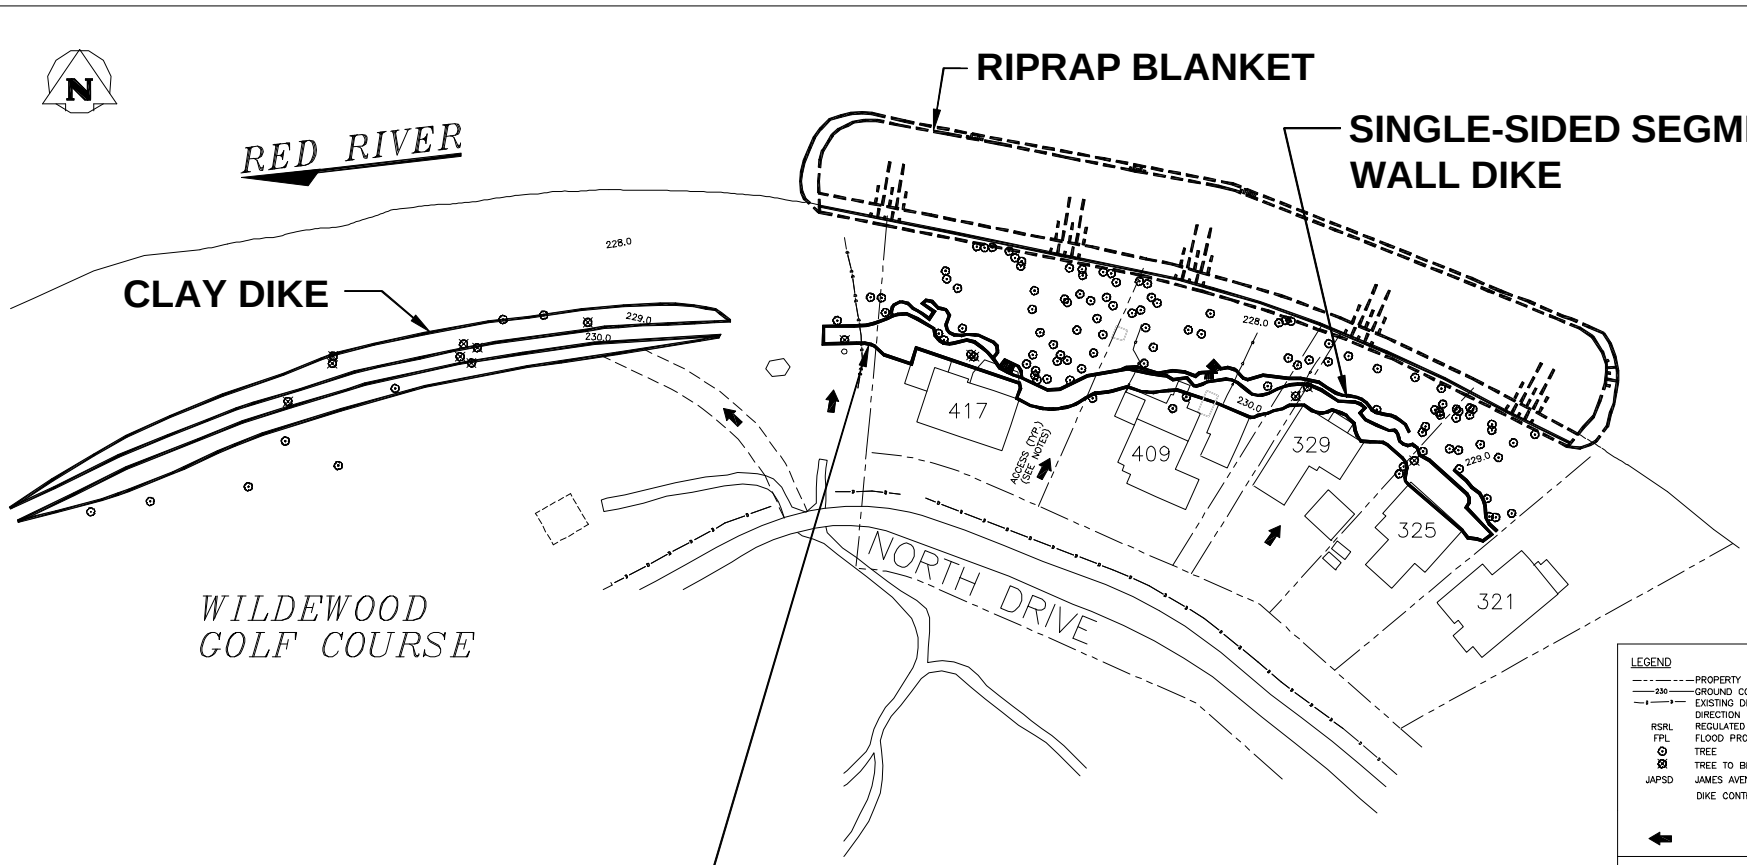


LEGEND

- PROPERTY LIMITS
- 230 GROUND CONTOUR (m, GEODETIC)
- EXISTING DITCH
- DIRECTION OF NATURAL DRAINAGE
- RSRL REGULATED SUMMER RIVER LEVEL
- FPL FLOOD PROTECTION LEVEL (SEE NOTE 9)
- TREE
- TREE TO BE REMOVED
- JAPSD JAMES AVENUE PUMPING STATION DATUM
- DIKE CONTROL POINT

NO.	D / M / Y	DESCRIPTION	BY
0	05/09/02	ISSUED FOR TENDER	

REVISIONS / ISSUE

KGS GROUP — CONSULTING ENGINEERS & PROJECT MANAGERS
WINNIPEG (204) 896-1209
THUNDER BAY (807) 345-2233

CLIENT: Canada Manitoba Winnipeg

PROJECT:

DWG. DESCRIPTION:

ENG. STAMP: PROVINCE OF MANITOBA R.M. KENYON REGISTERED PROFESSIONAL ENGINEER

DESIGNED: BY: C.C CHECKED: R.K. | DRAWN: BY: PEC CHECKED:

APPROVED:

SCALE: | DATE:

KGS DWG. NO.

CLIENT DWG. NO. | REV.

APPENDIX 1

N.T.S

24x36B
KGS FILE NO.: KGS FILE
24"x36" PLOT SCALE: PLOTSCALE