Minute No. 356
Report – Standing Policy Committee on Property and Development – April 10, 2012

Item No. 7 Funding for the Transcona Water Park (Transcona Ward)

COUNCIL DECISION:

Council concurred in the recommendation of the Standing Policy Committee on Property and Development and adopted the following:

1. That the expenditure of $800,000.00 from the Land Operating Reserve be authorized for the purpose of design and construction for Phase One of the Transcona Water Park in 2012.

2. That the said funds be returned to the Land Operating Reserve from the proceeds of the Council approved sale of the City-owned land in the Transcona Ward, identified under Misc. Plan No. 14028/2 and declared surplus by Council on September 28, 2011, under File DASZ 25/2011.

Report – Standing Policy Committee on Property and Development – April 10, 2012

DECISION MAKING HISTORY:

Moved by Councillor Browaty,

That the recommendation of the Standing Policy Committee on Property and Development be adopted.

Carried

EXECUTIVE POLICY COMMITTEE RECOMMENDATION:

On April 18, 2012, the Executive Policy Committee concurred in the recommendation of the Standing Policy Committee on Property and Development, and submitted the matter to Council.

STANDING COMMITTEE RECOMMENDATION:

On April 10, 2012, the Standing Policy Committee on Property and Development concurred in the recommendation of the East Kildonan-Transcona Community Committee, with the following amendment:

- Amend Recommendation 2. by deleting the word "net" before the word "proceeds",

and submitted the matter to the Executive Policy Committee and Council.

COMMUNITY COMMITTEE RECOMMENDATION:

On March 13, 2012, the East Kildonan-Transcona Community Committee recommended to the Standing Policy Committee on Property and Development:

1. That the expenditure of $800,000.00 from the Land Operating Reserve be authorized for the purpose of design and construction for Phase One of the Transcona Water Park in 2012.

2. That the said funds be returned to the Land Operating Reserve from the net proceeds of the Council approved sale of the City-owned land in the Transcona Ward, identified under Misc. Plan No. 14028/2 and declared surplus by Council on September 28, 2011, under File DASZ 25/2011.

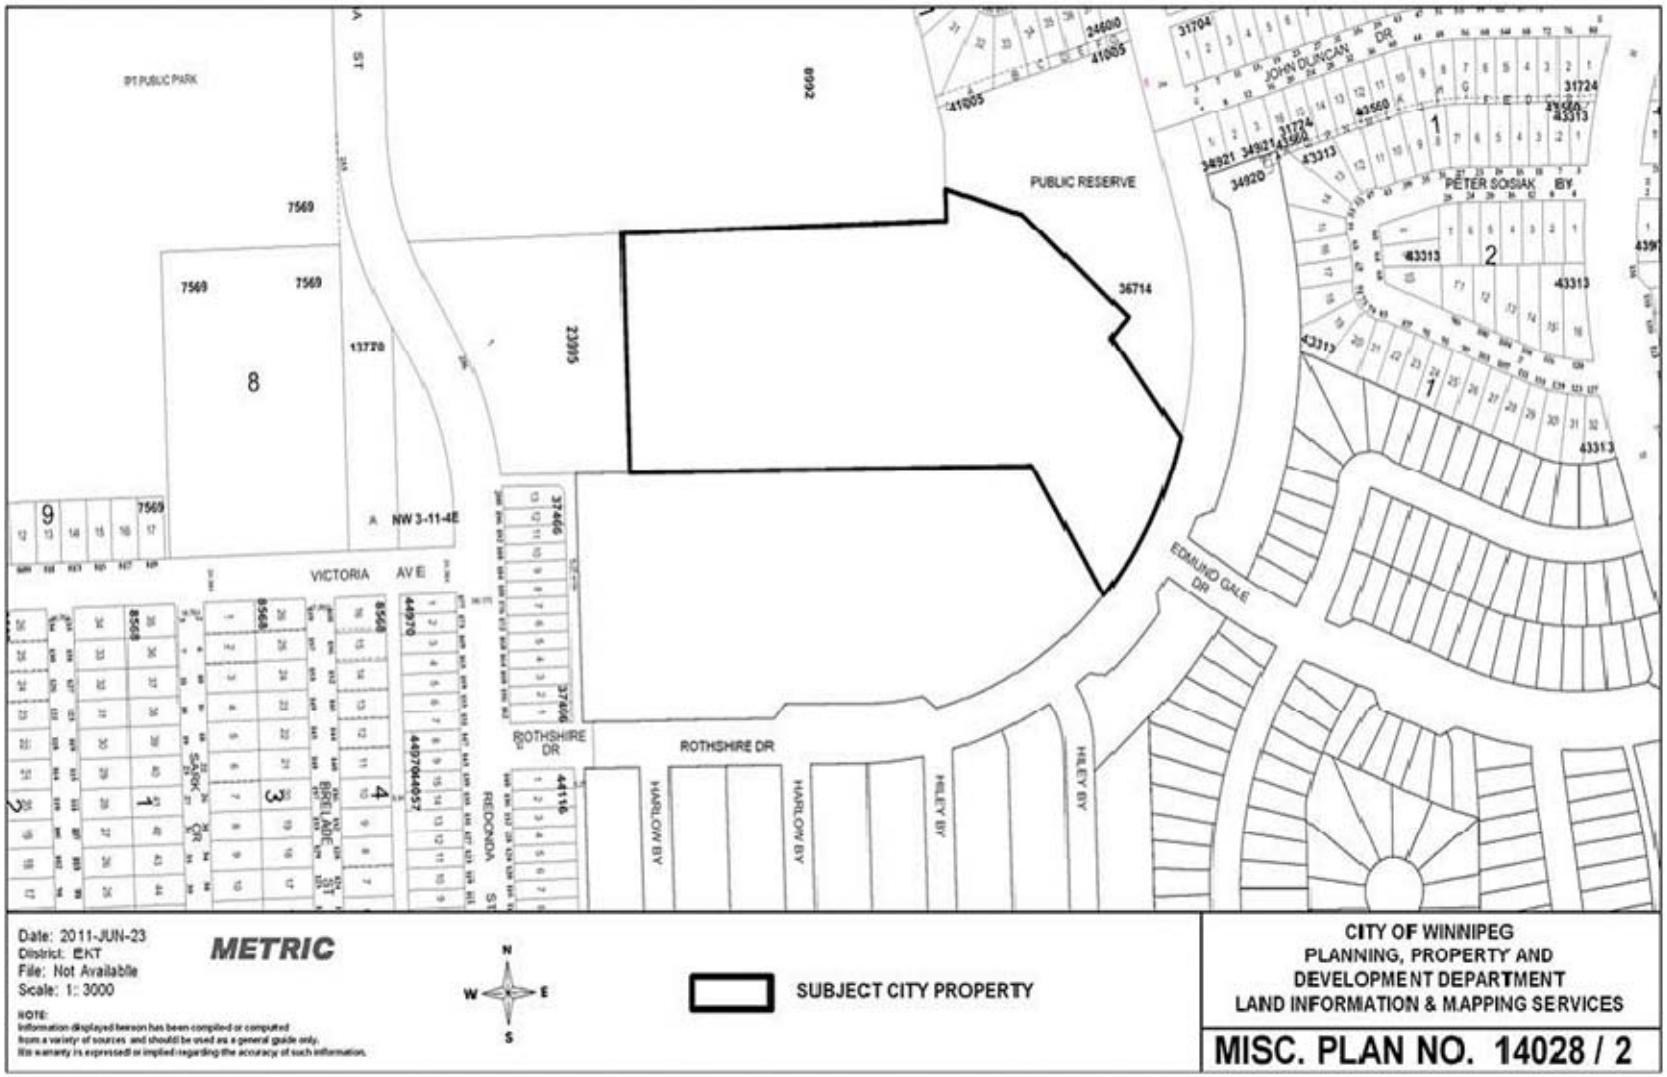
PUBLIC RESERVE
VICTORIA AVE
ROTHSHIRE DR
HARLOW BY
HILEY BY
EDMUND GALE DR
PETER SOSIAK BY
JOHN DUNCAN DR
Date: 2011-JUN-23
District: EKT
File: Not Available
Scale: 1: 3000
METRIC
SUBJECT CITY PROPERTY
CITY OF WINNIPEG
PLANNING, PROPERTY AND
DEVELOPMENT DEPARTMENT
LAND INFORMATION & MAPPING SERVICES
MISC. PLAN NO. 14028 / 2