Minute No. 285
Report - Standing Policy Committee on Property and Development - March 4, 2003

Item No. 3 Proposed Opening of Waterfront Drive and the Disraeli Freeway between Pioneer and Higgins Avenues, Proposed Closing of parts of May and Ship Streets and Proposed Closing of parts of Lombard, McDermot, Bannatyne, James, Pacific, Alexander, Galt and George Avenues, east of Waterfront Drive - Lord Selkirk-West Kildonan Community
File DAOC 5/2002

COUNCIL DECISION:

Council concurred in the recommendation of the Standing Policy Committee on Property and Development and adopted the following:

1. That the City Solicitor/Manager of Legal Services be instructed to prepare the necessary by-law for submission to Council to effect the opening and closing in accordance with the Schedules “A” and “B”, Misc. Plan Nos. 11815 and 11550/6.

2. That the Proper Officers of the City be authorized to do all things necessary to effect the intent of the foregoing.

Report - Standing Policy Committee on Property and Development - March 4, 2003

DECISION MAKING HISTORY:

Moved by Councillor Vandal,

That the recommendation of the Standing Policy Committee on Property and Development be adopted by consent.

Carried

EXECUTIVE POLICY COMMITTEE RECOMMENDATION:

On March 18, 2003, the Executive Policy Committee concurred in the recommendation of the Standing Policy Committee on Property and Development and the Lord Selkirk-West Kildonan Community Committee, and submitted the matter to Council.

STANDING COMMITTEE RECOMMENDATION:

On March 4, 2003 the Standing Policy Committee on Property and Development concurred in the recommendation of the Lord Selkirk-West Kildonan Community Committee, and submitted its recommendation to Executive Policy Committee and Council.

COMMUNITY COMMITTEE RECOMMENDATION:

On February 4, 2003, the Lord Selkirk-West Kildonan Community Committee concurred in the administrative recommendation to approve the portions of the proposed openings and closings within its jurisdiction under File DAOC 5/2002, and submitted its recommendation to the Standing Policy Committee on Property and Development.

PUBLIC HEARING SUMMARY

File:	DAOC 5/2002
Before:	Lord Selkirk-West Kildonan Community Committee Councillor Lazarenko, Chairperson Councillor O'Shaughnessy Councillor Pagtakhan
Hearing:	February 4, 2003 Community Committee Chamber, 1760 Main Street
Applicant:	The City of Winnipeg Planning, Property and Development Department 2nd Floor, 65 Garry Street Winnipeg, MB R3C 4K4
Subject and Property Affected:	Proposed Opening of Waterfront Drive and the Disraeli Freeway between Pioneer and Higgins Avenues, Proposed Closing of Parts of May and Ship Streets and Proposed Closing of Parts of Lombard, McDermot, Bannatyne, James, Pacific, Alexander, Galt, and George Avenues, East of Waterfront Drive, pursuant to the provisions of Clause 5 of the Report of the Standing Policy Committee on Property and Development dated September 22, 1998, as adopted by Council on September 29, 1998
Exhibits Filed:	1. Report from the Real Property Officer dated January 20, 2003 2. Photograph(s) of the site and Inspection Notice

REPRESENTATIONS:

In Support:
Nil

In Opposition:
Nil

For the City:
Nil

January 20, 2003

TO THE CHAIRPERSON AND MEMBERS
OF THE LORD SELKIRK-WEST KILDONAN COMMUNITY COMMITTEE

RE: FILE NO. DAOC 5/2002 - PROPOSED OPENING OF WATERFRONT DRIVE AND THE DISRAELI FREEWAY BETWEEN PIONEER AND HIGGINS AVENUES, PROPOSED CLOSING OF PARTS OF MAY AND SHIP STREETS AND PROPOSED CLOSING OF PARTS OF LOMBARD, MCDERMOT, BANNATYNE, JAMES, PACIFIC, ALEXANDER, GALT, AND GEORGE AVENUES EAST OF WATERFRONT DRIVE
POINT DOUGLAS WARD

RECOMMENDATION:

That the Community Committee approve the portions of the proposed opening and closing within its jurisdiction and recommend:

I. That the City Solicitor be instructed to prepare the necessary by-law for submission to Council to effect the opening and closing in accordance with the attached **Schedules "A" and "B"** , Misc. Plan Nos. 11815 and 11550/6.

II. That the proper officers of the City be authorized to do all things necessary to effect the intent of the foregoing.

REASON:

All street and lane openings and closings require the consideration of the Community Committee.

HISTORY:

In February of 2000, the CentreVenture Waterfront Committee finalized their report entitled, "The Revival of Winnipeg's Historic Waterfront". The report recommended the development of Waterfront Drive, a scenic roadway fronting onto Juba Park and the Red River.

In July of 2000, City Council considered the report of the Executive Policy Committee concerning the development of the roadway and approved the recommendation that the street be constructed as a Capital Project. Construction of the roadway is now complete and the street is open to traffic.

DISCUSSION:

Proposed Street Closings

The portions of the streets lying between Waterfront Drive and the Red River are no longer required for that purpose. The City administration proposes to close these street ends and to incorporate them into the adjacent park lands.

Approval by City Administration

The proposal has been considered by all affected City departments and public utilities. There are no administrative objections to the opening and closing.

Dedication of Waterfront Drive

The City acquired the majority of the lands required for the roadway in March of 1999 when it completed the purchase of the former railway property in the area. The additional private properties required for the roadway have recently been acquired. The Administration is obliged to wait until all legal aspects of the acquisition of the lands required for the road opening have been completed before preparing an opening by-law for submission to Council. It is now appropriate to do so.

May Street to be Renamed Waterfront Drive

A by-law will be submitted to Council on January 29, 2003, to change the name of May Street, as shown on Schedule "B", to Waterfront Drive.

Portion of Street Opening and Closing within City Centre Community

The boundary between the City Centre and Lord Selkirk-West Kildonan Communities is the centre line of Lombard Avenue as shown on Schedule "A". A separate report has been submitted to the City Centre Community Committee recommending approval of the portions of the street to be opened and closed in that Community.

Transfer of Ownership – Province to City of Winnipeg

The portions of the street proposed to be incorporated into the park lands must be legally closed before that process may be initiated. Title to all public rights of way in Manitoba is vested in the name of the Province. The registration in the Winnipeg Land Titles Office of a closing by-law removes the public right of way status from the land and vests the ownership of the property in the City's name. The City is not entitled to incorporate the street ends into the park lands until this has been done.

THIS REPORT SUBMITTED BY:PLANNING, PROPERTY AND DEVELOPMENT DEPARTMENT

Development and Inspections Division
Prepared by: Glenn Halldorson, Real Property Officer
File No. DAOC 5/2002

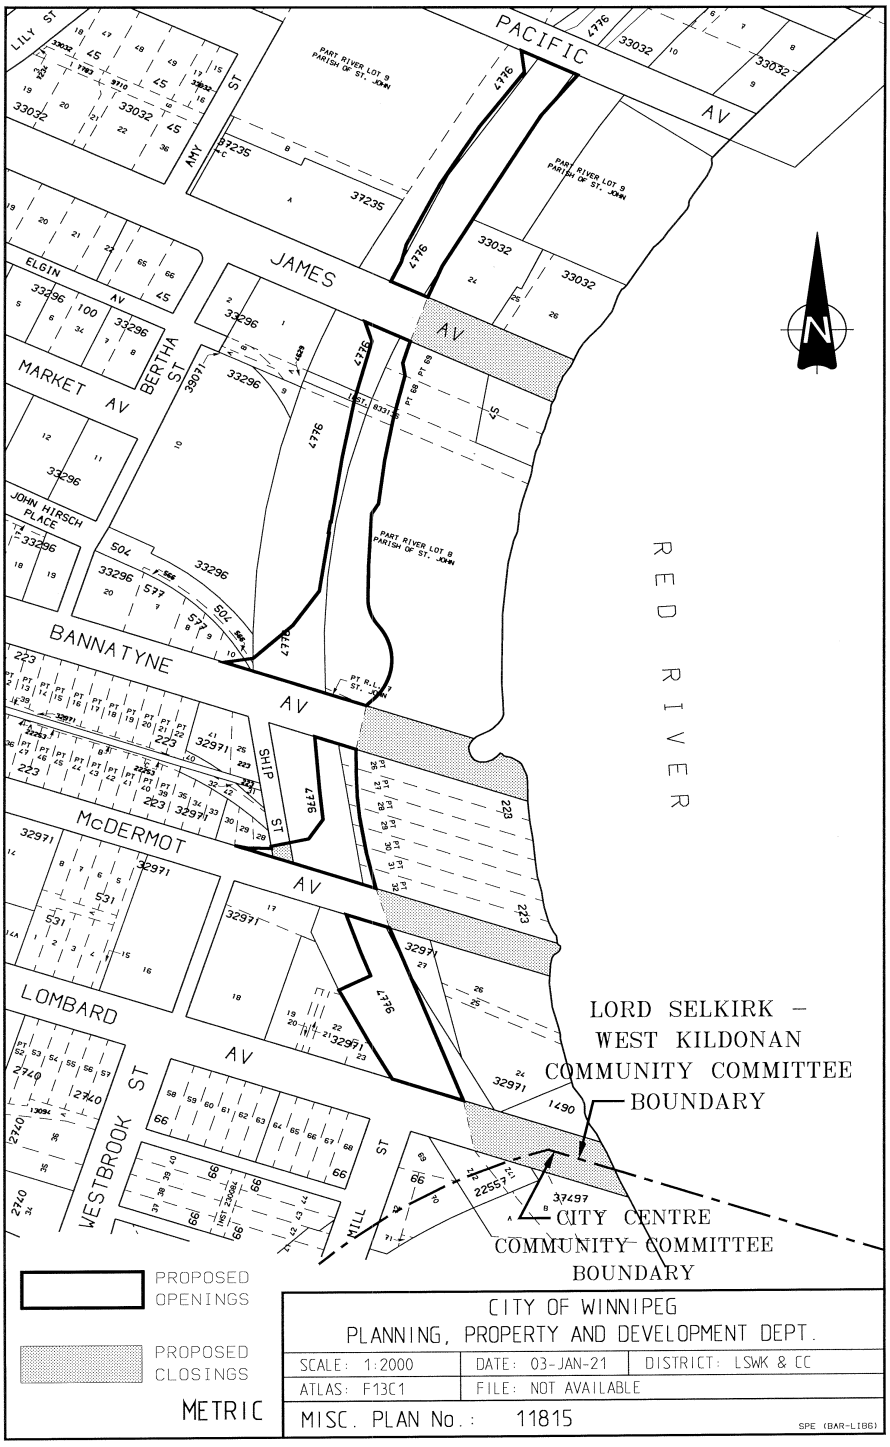
PACIFIC AV
JAMES AV
MARKET AV
BANNATYNE AV
McDERMOT AV
LOMBARD AV
ELGIN AV
JOHN HIRSCH PLACE
BERTHA ST
SHIP ST
MILL ST
WESTBROOK ST
LILY ST
AMY ST
RED RIVER
LORD SELKIRK – WEST KILDONAN COMMUNITY COMMITTEE BOUNDARY
CITY CENTRE COMMUNITY COMMITTEE BOUNDARY
PROPOSED OPENINGS
PROPOSED CLOSINGS
METRIC
CITY OF WINNIPEG
PLANNING, PROPERTY AND DEVELOPMENT DEPT.
SCALE: 1:2000
DATE: 03-JAN-21
DISTRICT: LSWK & CC
ATLAS: F13C1
FILE: NOT AVAILABLE
MISC. PLAN No.: 11815

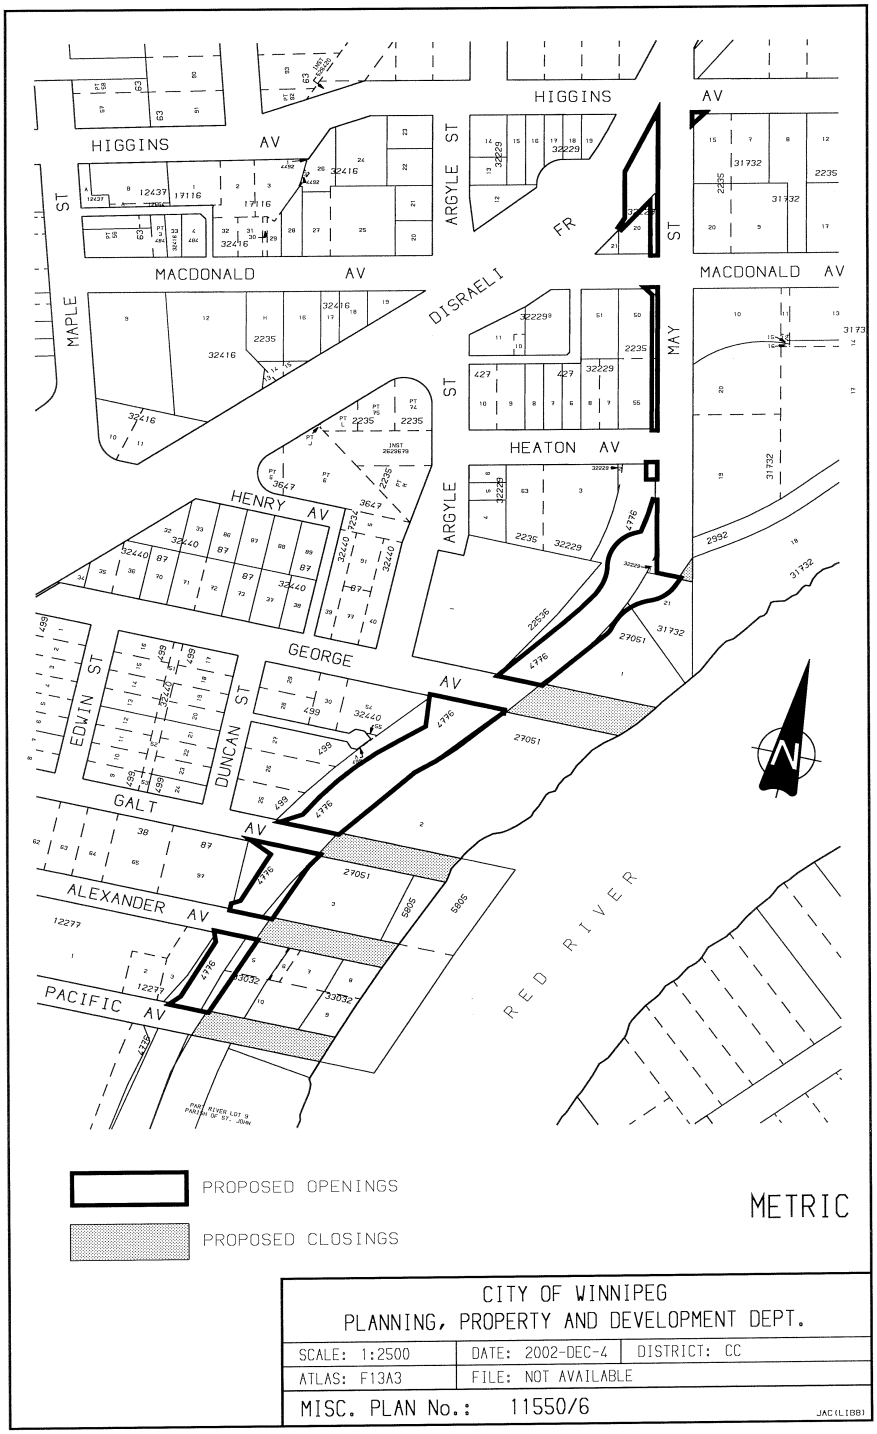
HIGGINS AV
ARGYLE ST
MACDONALD AV
DISRAELI FR
MAPLE ST
MAY ST
HEATON AV
HENRY AV
GEORGE AV
EDWIN ST
DUNCAN ST
GALT AV
ALEXANDER AV
PACIFIC AV
RED RIVER
N
PROPOSED OPENINGS
PROPOSED CLOSINGS
METRIC
CITY OF WINNIPEG
PLANNING, PROPERTY AND DEVELOPMENT DEPT.
SCALE: 1:2500
DATE: 2002-DEC-4
DISTRICT: CC
ATLAS: F13A3
FILE: NOT AVAILABLE
MISC. PLAN No.: 11550/6