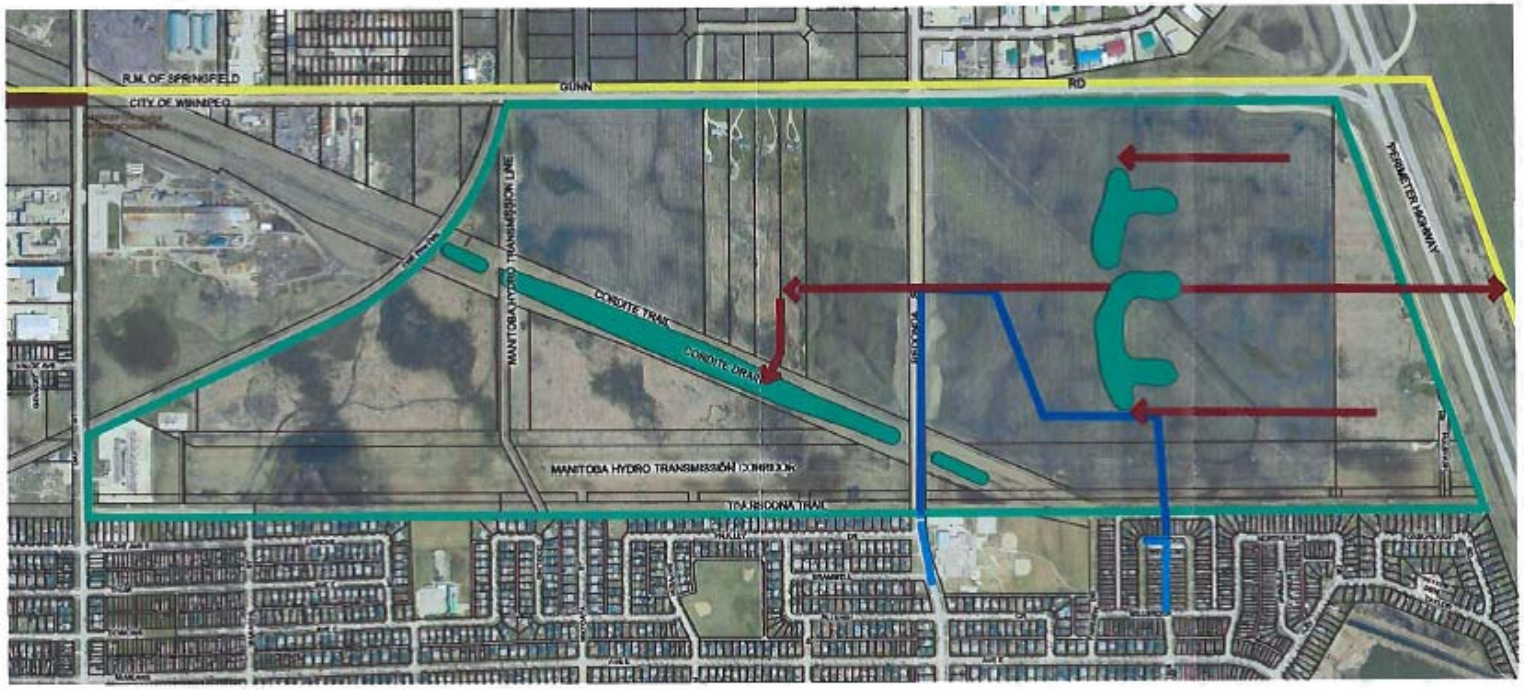



**LEGEND**

- PRECINCT BOUNDARY
- PROPOSED STROM WATER MANAGEMETN FACILITY
- PROPOSED WATERMAIN
- EXISTING WATERMAIN
- PROPOSED WASTE WATER INTERCEPTOR SEWER
- PROPOSED LAND DRAINAGE SEWER

Schedule E

Land Drainage

Corridor Diagram

**Figure 8: Municipal Trunk Services**

THIS IS EXHIBIT 30 * REFERRED TO
IN FILE NO. SP 6/2013
DATED THIS 20 DAY OF May 2014

CLERK