
Elmwood High School

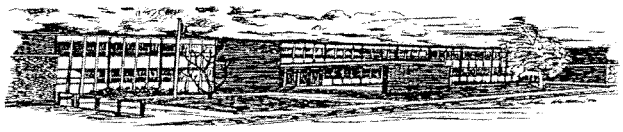

505 Chalmers Avenue Phone: 204.667.8823
Winnipeg, MB R2L 0G4 Fax: 204.654.0028
https://www.winnipegsd.ca/schools/elmwood

M. Babb - Principal
mbabb@wsd1.org

R. Horaska – Sr. High Vice-Principal
rhoraska@wsd1.org

N. Batzel – Middle Years' Vice-Principal
nbatzel@wsd1.org

March 13, 2014

CIGP Detailed Project Description for the Elmwood Long Jump Runways' Upgrades


The asphalt runways to our two Long Jump/Triple Jump pits are in desperate need of an upgrade – the cracks and unevenness of the runways are getting worse each year and are far below the quality of our track and the landing pit areas. The runways need to accommodate full speed accelerations so need to be level and have an even surface.

The facility is used by Elmwood High School's Physical Education classes, the Elmwood Track and Field Team, the George V Running Club and Elmwood's, Lord Selkirk's, George V's and Red River Academy's Track & Field Days. The track is well used by the public, both before and after school.

Sincerely,

M. Babb

Mike Babb
Principal

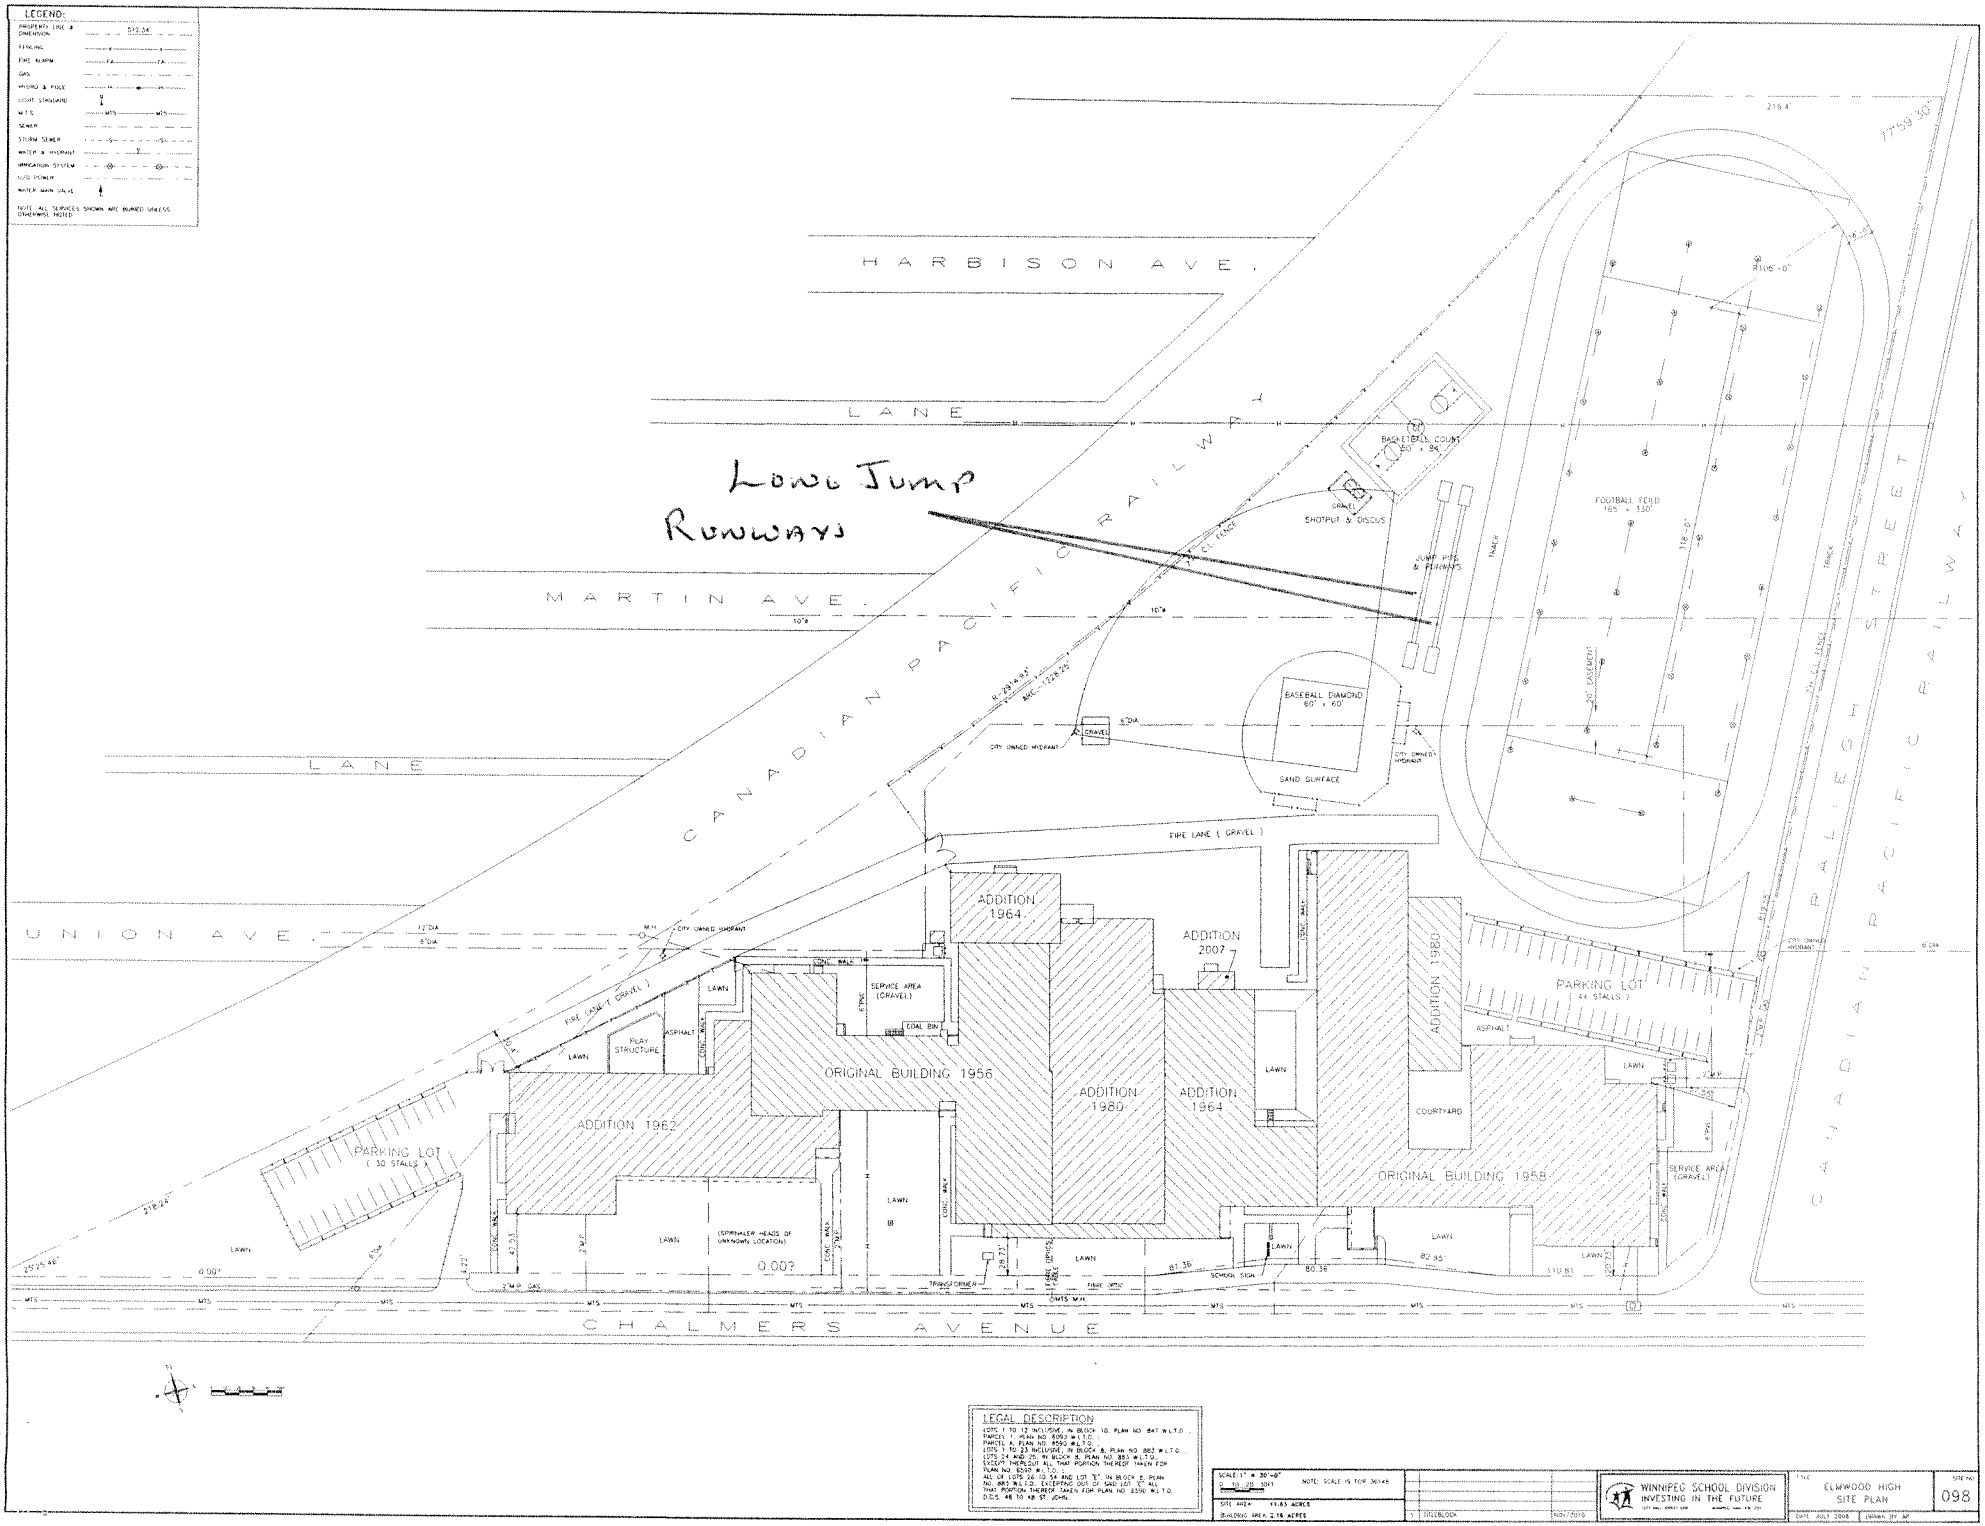

LEGAL DESCRIPTION

LOTS 1 TO 12 INCLUSIVE, IN BLOCK 10, PLAN NO. 847 W.L.T.O.;
PARCEL 1, PLAN NO. 8092 W.L.T.O.;
PARCEL A, PLAN NO. 8593 W.L.T.O.;
LOTS 1 TO 23 INCLUSIVE, IN BLOCK A, PLAN NO. 883 W.L.T.O.;
LOTS 24 AND 25, IN BLOCK A, PLAN NO. 883 W.L.T.O.,
EXCEPT THEREOUT ALL THAT PORTION THEREOF TAKEN FOR PLAN NO. 8235 W.L.T.O.;
ALL OF LOTS 26 TO 57 INCLUSIVE, IN BLOCK A, PLAN NO. 883 W.L.T.O., EXCEPTING OUT OF SAID LOT 57 ALL THAT PORTION THEREOF TAKEN FOR PLAN NO. 8590 W.L.T.O.
DCS-5 48.70 KB ST. (SURV)

SCALE: 1" = 30'-0"	NOTE: SCALE IS FOR 36X48		WINNIPEG SCHOOL DIVISION INVESTING IN THE FUTURE	TITLE: ELMWOOD HIGH SITE PLAN	SITE NO: 098
0 10 20 30 ft					
SITE AREA: 11.83 ACRES				DATE: JULY 2008	DRAWN BY: JP
BUILDING AREA: 2.16 ACRES		TITLEBLOCK	NOV/2015		

MAPLE LEAF
CONSTRUCTION LTD.

ASPHALT PAVING
CONCRETE PAVING
SEWER & WATER

PHONE: (204) 783-7091 - FAX: (204) 786-3106 - 777 ERIN STREET, WINNIPEG, MANITOBA R3G 2W2

February 11, 2014

Elmwood High School
505 Chalmers Avenue
Winnipeg, Manitoba

Attention: Mike Babb
Re: Long Jump Tracks

I am pleased to provide a budget quote for the above noted project. Our scope of work is shown below:

Scope of Work **Budget Lump Sum of $8,400 + GST**

2 Long Jump Tracks

- Excavate to accommodate the pavement structures stated below
- Supply and place 300mm of crushed granular base course
- Supply and place 50mm of asphalt
- Length of track is to be 148'

Notes:

- Designed as per drawing A1
- If required, relocating any existing fibre optic cables will be extra
- If required, removing any contaminated material will be extra
- If required, replacing unsuitable sub grade with suitable material will be extra

We trust this meets with your approval. Please phone if you have any questions. We appreciate this opportunity and look forward to working with you in the near future.

Sincerely,

Mark Robles – Estimator / Project Manager

Michael Babb

From: Scott Warms <scott@superiorasphaltpaving.ca>
Sent: March 13, 2014 1:55 PM
To: Michael Babb
Subject: Quote from Superior Asphalt

March 13, 2014

Elmwood High School
505 Chalmers Ave.
Winnipeg, MB

Attn: Mike Babb (Principal)

Re: Paving 2 New Long Jumps at Elmwood High School
As per specs and drawings provided by you, I propose the following quote:

-Call and mark services
-Excavate area and remove
-Supply and install 12" of ¾" down crushed granular, and 2" of hot mix asphalt
-Line paint new track lines

Our Price: $8,413.00 + g.s.t.

*The above price does not include any excavation/backfill of any unsuitable material if encountered. It also does not include any sod repairs if necessary.

SUPERIOR PAVING

Scott Warms
Sales Representative

Superior Asphalt Paving Co. Ltd.
420 Turenne St.
Winnipeg, Manitoba, Canada
R2J 3W8
Phone # (204)254-3737
Fax # (204)257-6111