ARCHITECTURAL

5 4 6 8 7 9 6
ARCHITECTURE INC

266 MCDERMOT AVENUE
WINNIPEG, MB R3B 0S8
P: 204.480.8421
F: 204.480.8876


A1.0 PROPOSED SITE PLAN
A1.1 PROPOSED MAIN LEVEL PLAN
A2.0 EXISTING ELEVATIONS
A2.1 PROPOSED ELEVATIONS
A3.0 DIAGRAM

5 4 6 8 7 9 6
ARCHITECTURE INC

492 MAIN STREET

492 MAIN STREET / WINNIPEG, MANITOBA

ISSUED FOR PERMIT & CONSTRUCTION
APRIL 18, 2016

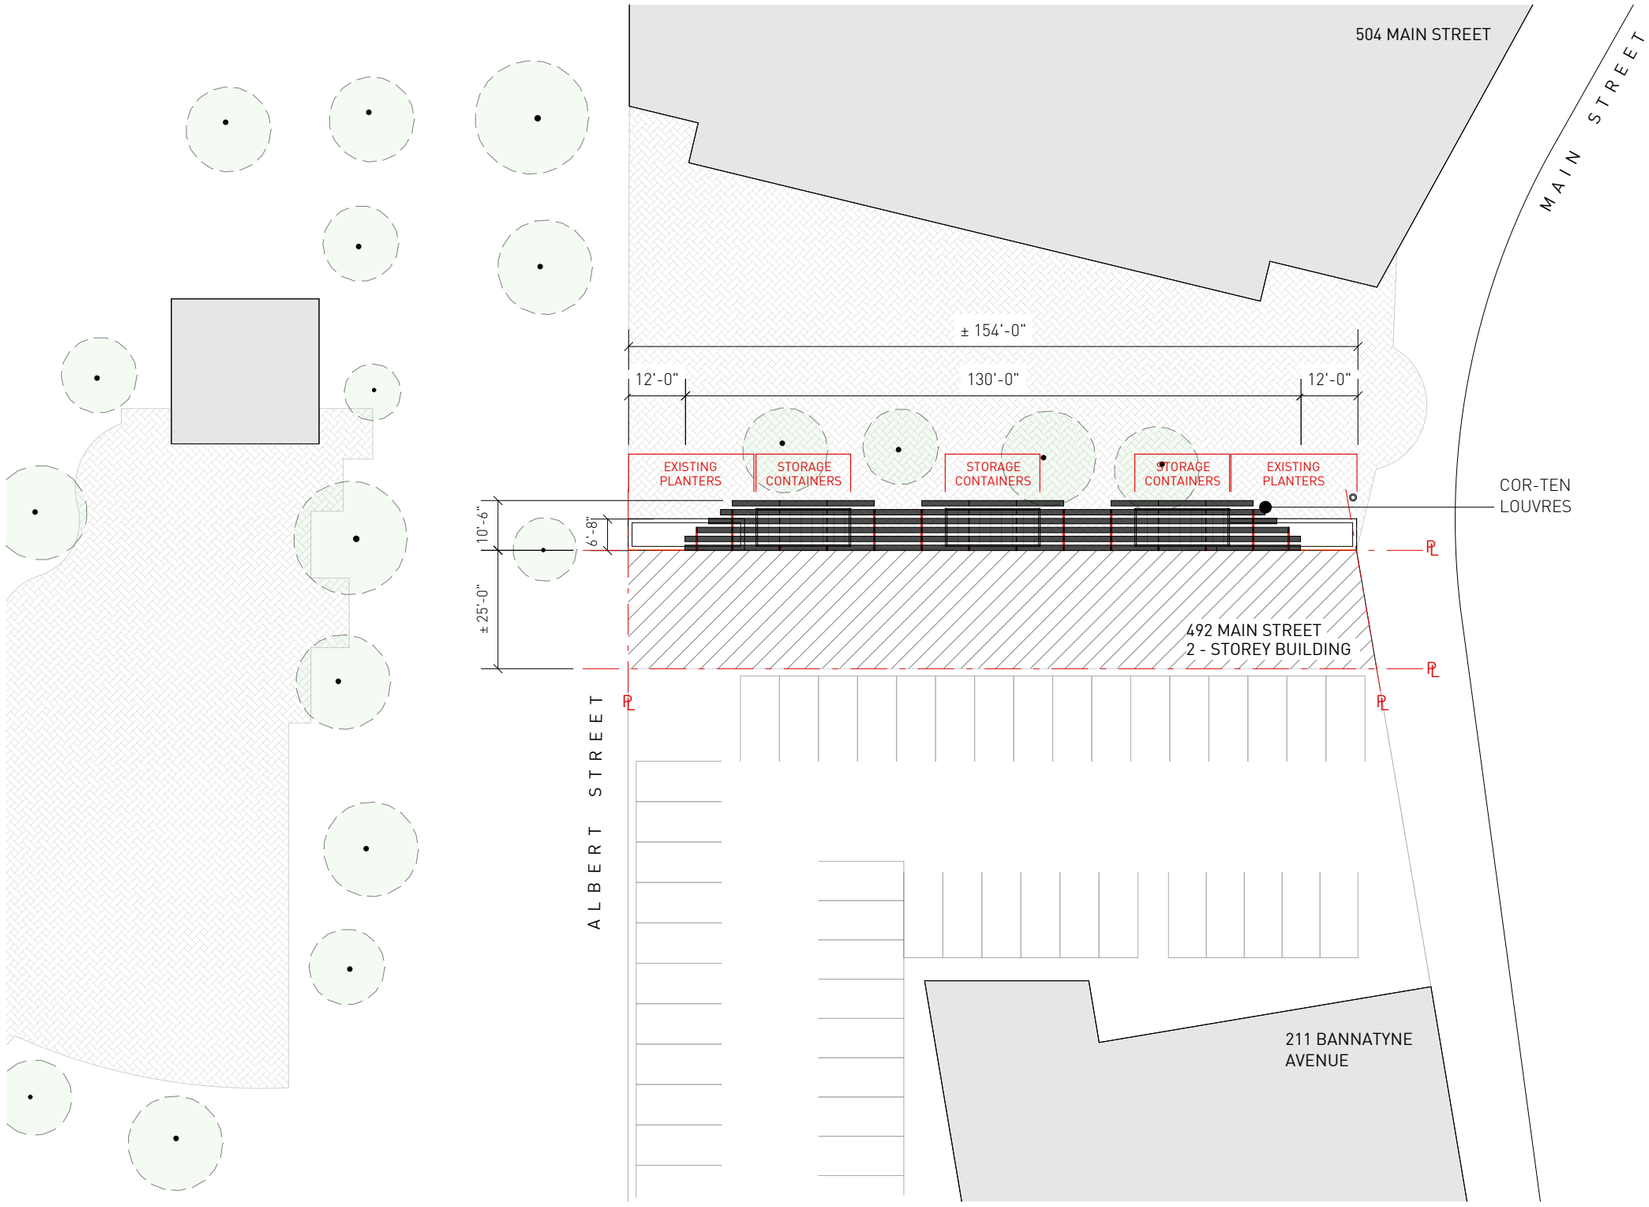

1 **PROPOSED SITE PLAN**
A1.1 SCALE : 1/32" = 1' - 0"

Drawn By:	JK / SR
Checked By:	SR
Drawing Date:	04/18/2016
Printing Date:	04/18/2016

The Contractor shall verify all dimensions, datums and levels prior to commencement of work. All errors and omissions to be reported to the Architect before proceeding.

This drawing must not be scaled.

This drawing is the property of the Architect; the copyright in same being reserved to him/her. It is not to be reproduced without his/her permission.

Any unauthorized alteration of the electronic data which constitute this document will void all responsibility for the altered document by the Architect.

This drawing is not to be used for building purposes until countersigned by:

5 4 6 8 7 9 6
ARCHITECTURE INC
266 McDermot Avenue
Winnipeg MB R3B 0S8
P: 204.480.8421
F: 204.480.8876
www.5468796.ca


492 MAIN STREET

492 MAIN STREET
WINNIPEG, MB

PROPOSED SITE PLAN

Project No.
0341

Sheet No.
A1.0

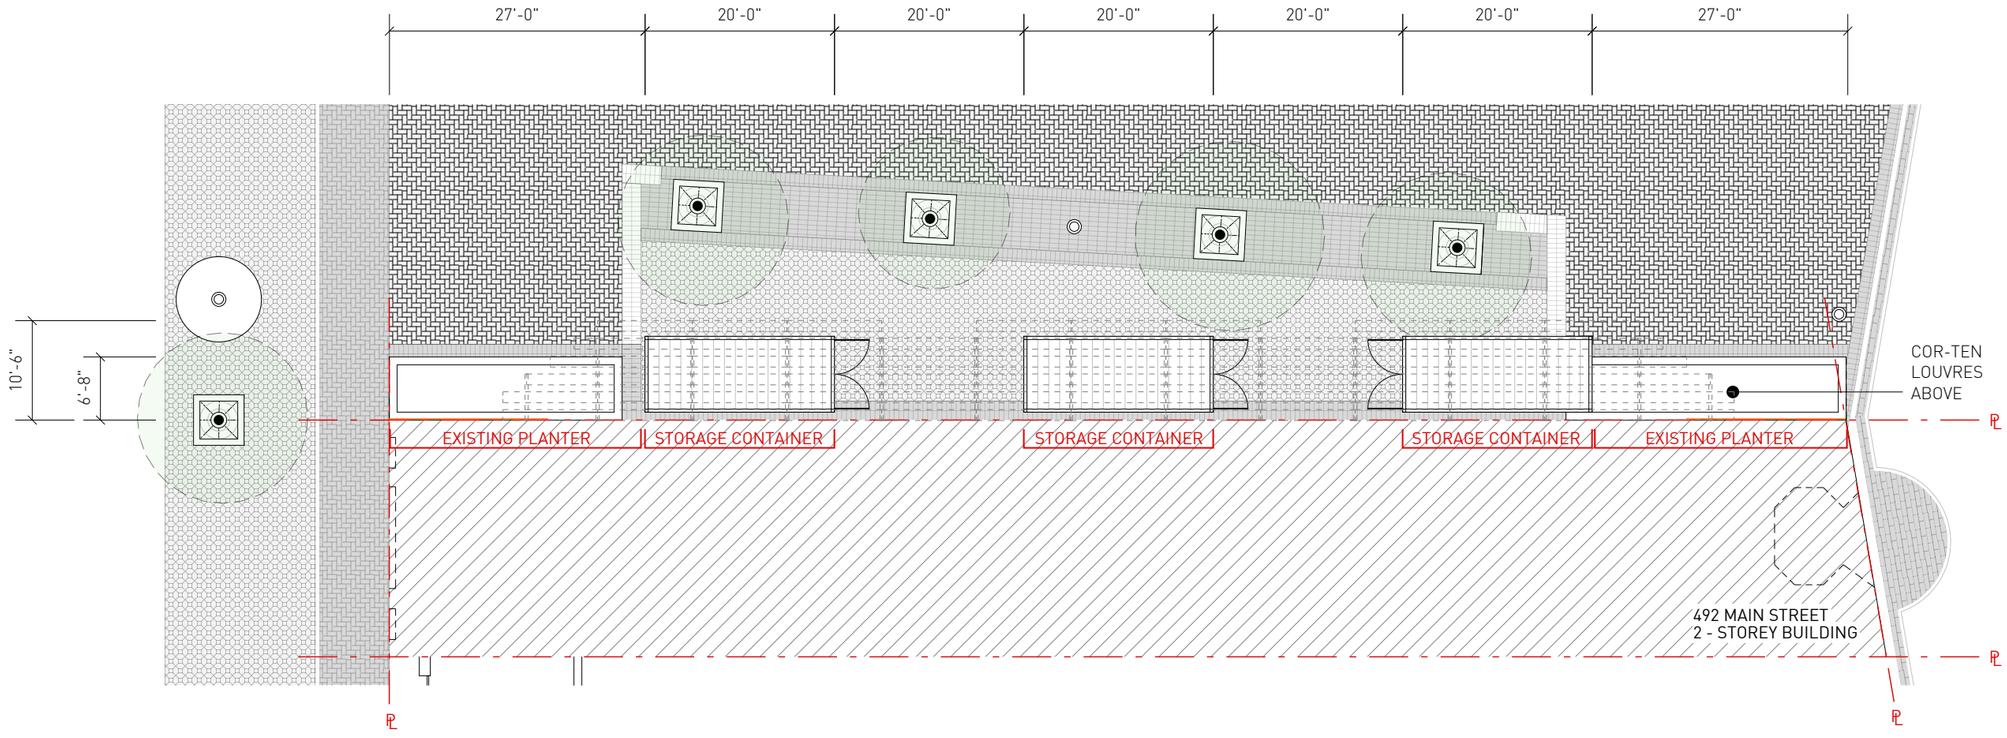

1 **PROPOSED MAIN LEVEL PLAN**
A1.1 SCALE : 1/16" = 1' - 0"

Drawn By: JK / SR
Checked By: SR
Drawing Date: 04/18/2016
Printing Date: 04/18/2016

The Contractor shall verify all dimensions, datums and levels prior to commencement of work. All errors and omissions to be reported to the Architect before proceeding.

This drawing must not be scaled.

This drawing is the property of the Architect; the copyright in same being reserved to him/her. It is not to be reproduced without his/her permission.

Any unauthorized alteration of the electronic data which constitute this document will void all responsibility for the altered document by the Architect.

This drawing is not to be used for building purposes until countersigned by:

5 4 6 8 7 9 6
ARCHITECTURE INC
266 McDermot Avenue
Winnipeg MB R3B 0S8
P: 204.480.8421
F: 204.480.8876
www.5468796.ca

492 MAIN STREET

492 MAIN STREET
WINNIPEG, MB

PROPOSED MAIN LEVEL PLAN

Project No.
0341

Sheet No.
A1.1



1 **EXISTING ALBERT ST. ELEVATION**


A2.0 SCALE : 1/16" = 1' - 0"



2 **EXISTING MAIN ST. ELEVATION**

A2.0 SCALE : 1/16" = 1' - 0"

EXISTING LIGHTS TO BE REMOVED

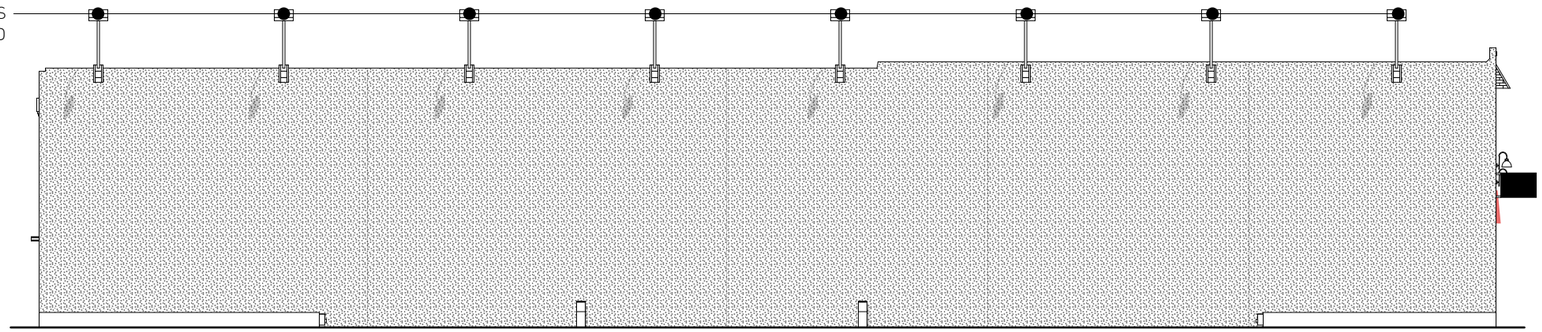

3 **EXISTING BIJOU ELEVATION**

A2.0 SCALE : 1/16" = 1' - 0"

Drawn By:	JK / SR
Checked By:	SR
Drawing Date:	04/18/2016
Printing Date:	04/18/2016

The Contractor shall verify all dimensions, datums and levels prior to commencement of work. All errors and omissions to be reported to the Architect before proceeding.

This drawing must not be scaled.

This drawing is the property of the Architect; the copyright in same being reserved to him/her. It is not to be reproduced without his/her permission.

Any unauthorized alteration of the electronic data which constitute this document will void all responsibility for the altered document by the Architect.

This drawing is not to be used for building purposes until countersigned by:

5 4 6 8 7 9 6
ARCHITECTURE INC

266 McDermot Avenue
Winnipeg MB R3B 0S8
P: 204.480.8421
F: 204.480.8876
www.5468796.ca

492 MAIN STREET

492 MAIN STREET
WINNIPEG, MB

EXISTING ELEVATIONS

Project No. 0341


Sheet No.

A2.0




1 **PROPOSED ALBERT ST. ELEVATION**

A2.1 SCALE : 1/16" = 1' - 0"

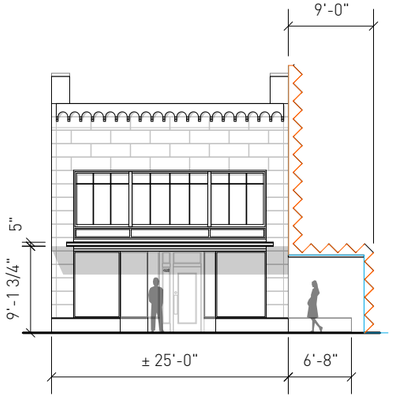

2 **PROPOSED MAIN ST. ELEVATION**

A2.1 SCALE : 1/16" = 1' - 0"

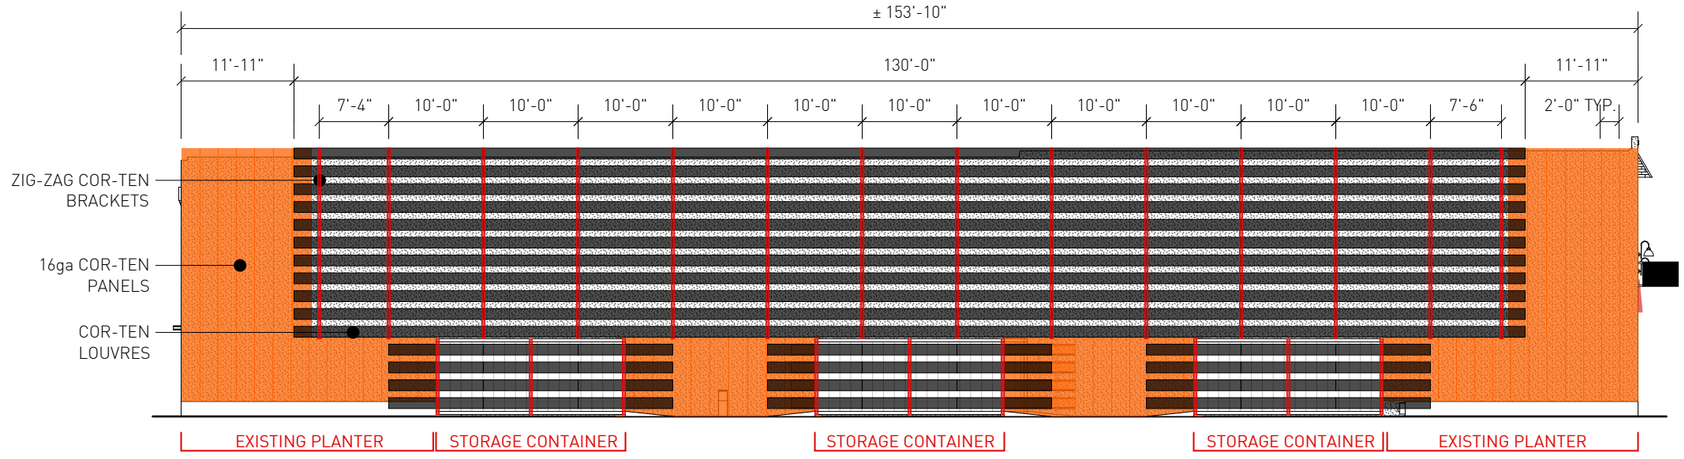

3 **PROPOSED MAIN ST. ELEVATION**

A2.1 SCALE : 1/16" = 1' - 0"

Drawn By: JK / SR
Checked By: SR
Drawing Date: 04/18/2016
Printing Date: 04/18/2016

The Contractor shall verify all dimensions, datums and levels prior to commencement of work. All errors and omissions to be reported to the Architect before proceeding.

This drawing must not be scaled.

This drawing is the property of the Architect; the copyright in same being reserved to him/her. It is not to be reproduced without his/her permission.

Any unauthorized alteration of the electronic data which constitute this document will void all responsibility for the altered document by the Architect.

This drawing is not to be used for building purposes until countersigned by:

5 4 6 8 7 9 6
ARCHITECTURE INC
266 McDermot Avenue
Winnipeg MB R3B 0S8
P: 204.480.8421
F: 204.480.8876
www.5468796.ca

492 MAIN STREET


492 MAIN STREET
WINNIPEG, MB

PROPOSED ELEVATIONS

Project No. 0341

Sheet No.

A2.1

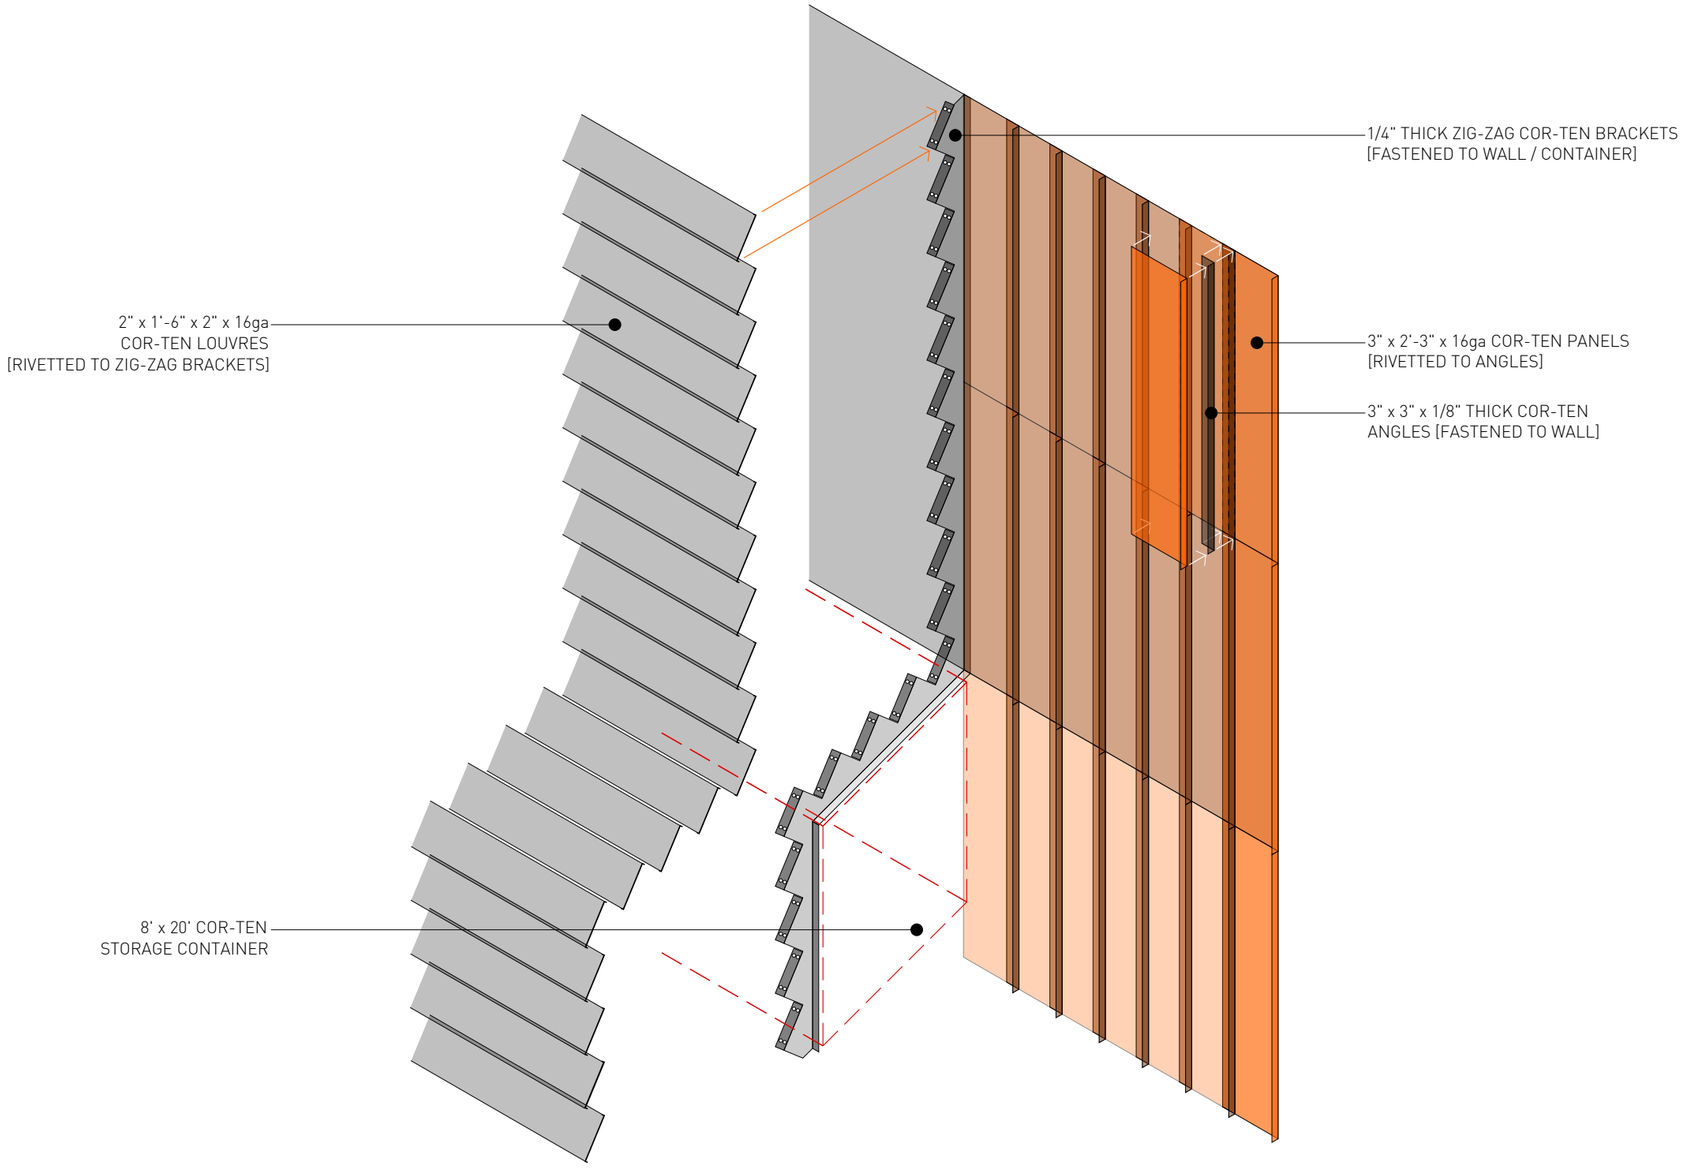

1 **ASSEMBLY DIAGRAM**

A3.0 SCALE : NTS

Drawn By:	JK / SR
Checked By:	SR
Drawing Date:	04/18/2016
Printing Date:	04/18/2016

The Contractor shall verify all dimensions, datums and levels prior to commencement of work. All errors and omissions to be reported to the Architect before proceeding.

This drawing must not be scaled.

This drawing is the property of the Architect; the copyright in same being reserved to him/her. It is not to be reproduced without his/her permission.

Any unauthorized alteration of the electronic data which constitute this document will void all responsibility for the altered document by the Architect.

This drawing is not to be used for building purposes until countersigned by:

5 4 6 8 7 9 6
ARCHITECTURE INC

266 McDermot Avenue
Winnipeg MB R3B 0S8
P: 204.480.8421
F: 204.480.8876
www.5468796.ca

492 MAIN STREET

492 MAIN STREET
WINNIPEG, MB

DIAGRAM

Project No.
0341

Sheet No.

A3.0