

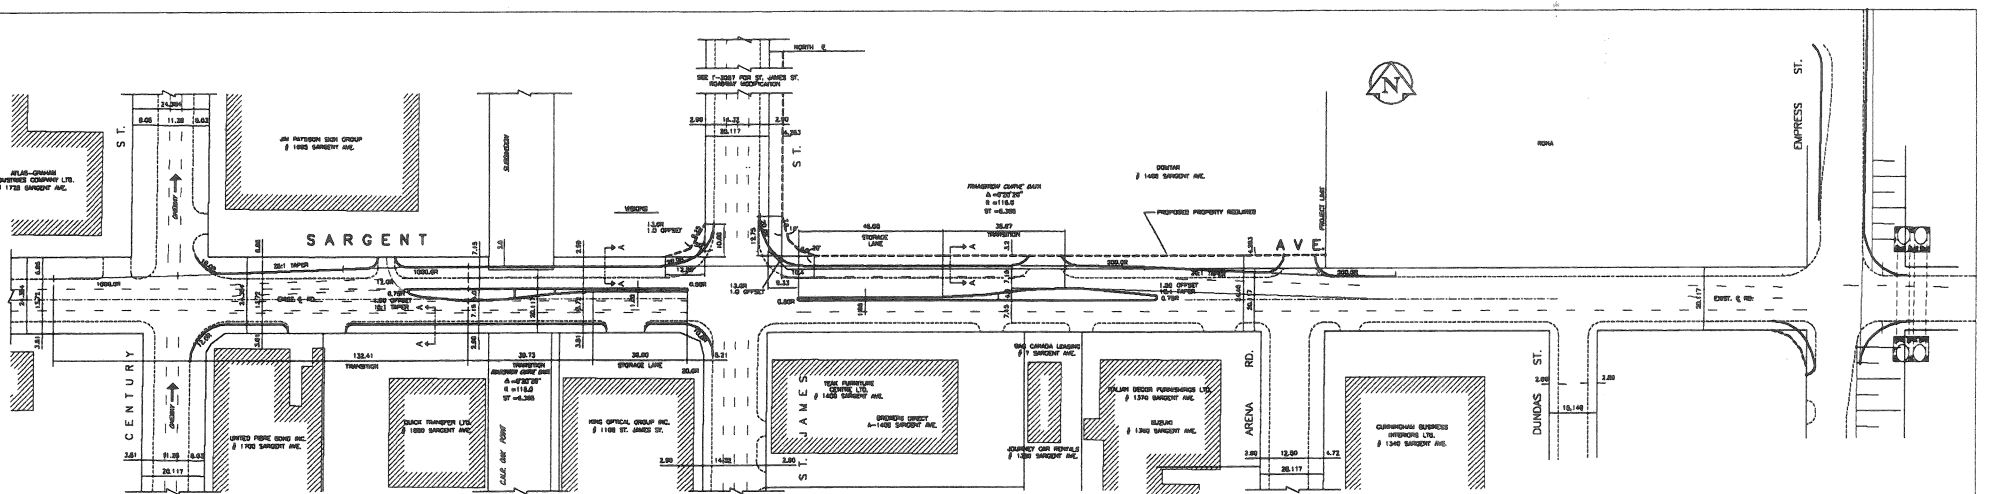


PLAN VIEW
SCALE 1:200

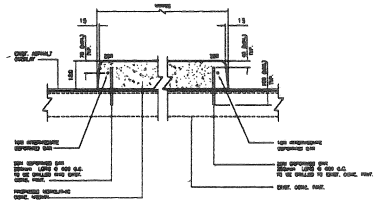

DETAIL 'A'
SCALE N.T.S.

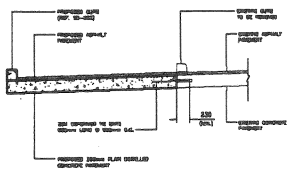

SECTION B - B
SCALE N.T.S.

NOTES:
1. WB-19 IS THE DESIGN VEHICLE.
2. ALL STORAGE LANES ARE 3.0m WIDE.
3. ALL 1.0m MEDIAN ARE SAFETY MEDIAN. (SEE SD-3260 FOR DETAIL)
4. ALL 4.0m MEDIAN & TRANSITION ARE MONOLITHIC CONCRETE. (SEE DETAIL 'A')
5. PAVEMENT DIMENSIONS ARE TO BACK OF CURB.
6. ALL DIMENSIONS ARE IN METRES.
7. SINGLE NUMBERS INDICATE MILLIMETRES, AND DECIMALIZED NUMBERS INDICATE METRES.

EXISTING	LEGEND	PROPOSED	EXISTING	LEGEND	PROPOSED
	ROADWAY (CONCRETE PAVEMENT)			HYDRO WOOD POLE	
	CONCRETE SIDEWALK			GARBAGE	
	ROADWAY (ASPHALT PAVEMENT)			CATCH BASIN	
	SIDEWALK RAMP			CURB INLET	
	SHOULDER			FIRE HYDRANT	
	RIGHT-OF-WAY			WATER VALVE	
	TRAFFIC SIGNAL CONTROLLER			SURVEY MONUMENT	
	TRAFFIC SIGNAL POLE			TREE	
	TRAFFIC SIGNAL PEDESTAL			BUILDING	
	LIGHT STANDARD			CULVERT	

LOCATION APPROVED UNDERGROUND STRUCTURES

SIZE (Ø) DESCRIPTION CODE

NOTE:

PRELIMINARY

NO.	REVISIONS	DATE	BY
		DATE 01.01.16	

DESIGNED BY R.M.L. CHECKED BY
DRAWN BY J.S. ESTIMATED BY
HOR. SCALE AS NOTED RELEASED FOR CONSTRUCTION
VERTICAL N.A. DATE

CONSULTANT DRAWING NO.

THE CITY OF WINNIPEG
PUBLIC WORKS DEPARTMENT
TRANSPORTATION DIVISION

SARGENT AVE.
BETWEEN
CENTURY ST. & ARENA RD.
PAVEMENT WIDENING

SHEET 1 OF 1
CAD FILE DRAWING NUMBER TY-3114
CITY DRAWING NUMBER T-3114AAA