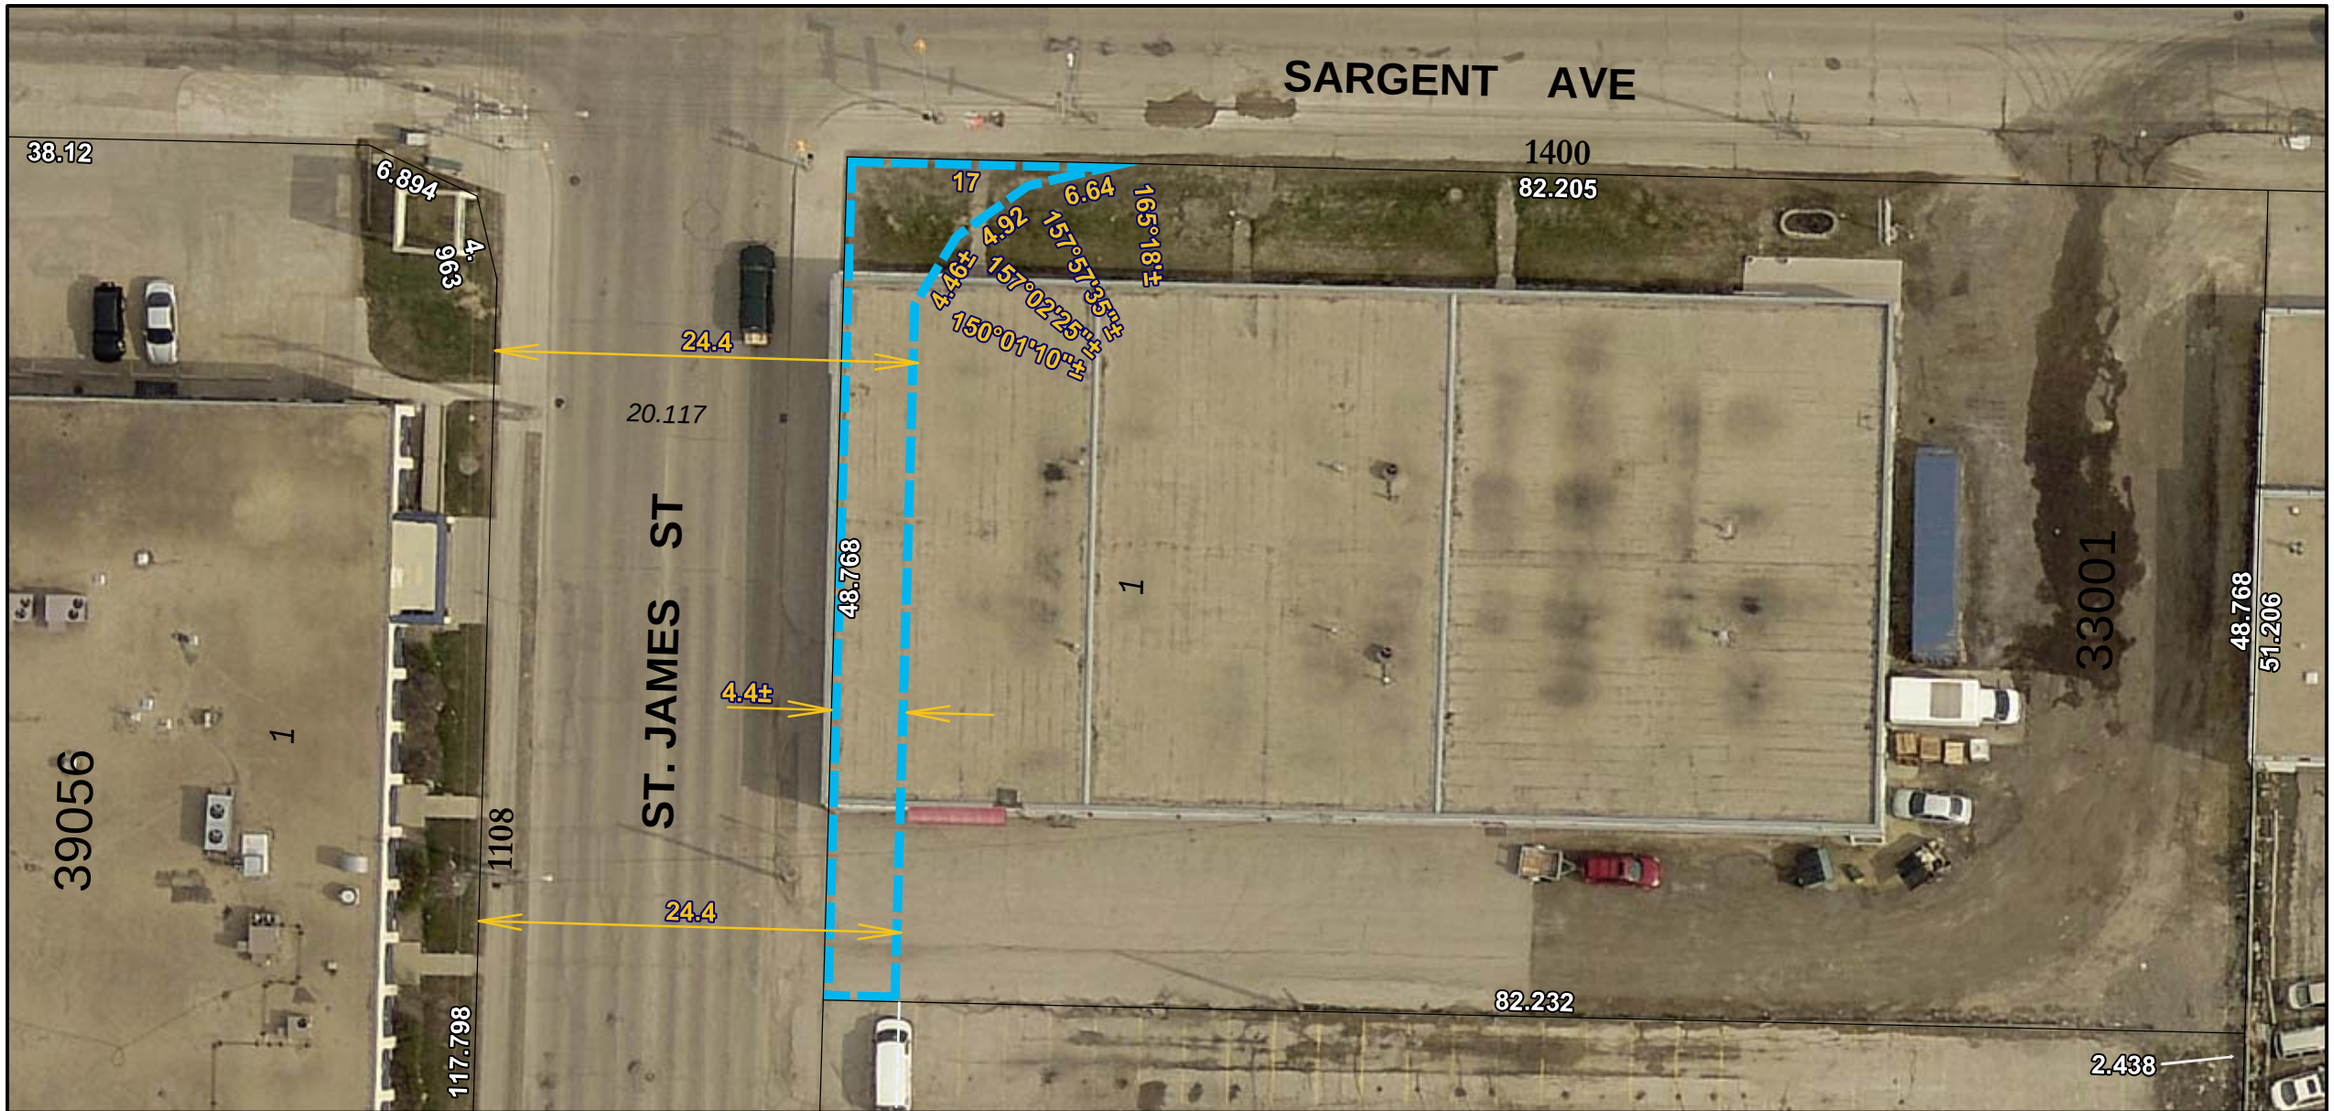


Date: 2016-JUL-07
District: ASBA
File: Not Available
Scale: 1:400
Requested by: GC
Drawn by: IP
Reference Dwg No.: PR16-02
COW Public Works - Transportation Division
Property Requirement, East side of St. James Street, South of Sargent Avenue

PROPOSED ACQUISITION
Area: 248.3± m² (2,673± ft²)

NOTE: Information displayed hereon has been compiled or computed from a variety of sources and should be used as a general guide only. No warranty is expressed or implied regarding the accuracy of such information.

METRIC

N
W E
S

CITY OF WINNIPEG
PLANNING, PROPERTY AND DEVELOPMENT DEPARTMENT
LAND INFORMATION SYSTEMS

MISC. PLAN NO. 15073