THE CITY OF WINNIPEG

BY-LAW NO. 8032/2002

A By-law of THE CITY OF WINNIPEG to establish the Committee of Council for the proposed Parkwood Place Community Ring Dike Local Improvement District.

WHEREAS subsection (2) (b) of Section 392.1 of The City of Winnipeg Act reads as follows:

"392.1(2) The Council may by by-law

(b) designate a committee of the council to conduct one or more public hearings under this section";

NOW THEREFORE THE CITY OF WINNIPEG, in Council assembled, enacts as follows, namely:

The Councillors of the Riel Community Committee be designated as the committee of council to conduct public hearings as required for the proposed Parkwood Place Community Ring Dike Local Improvement District for a community ring dike and those works necessarily incidental thereto, within the boundaries of the proposed Local Improvement District as shown in the sketch attached hereto as Schedule A.

DONE AND PASSED IN COUNCIL this day of , A.D. 2002.

_____
MAYOR

_____
CITY CLERK

Certified as to form:

_____
for City Solicitor [LI.1/2001(4)DMcMP]

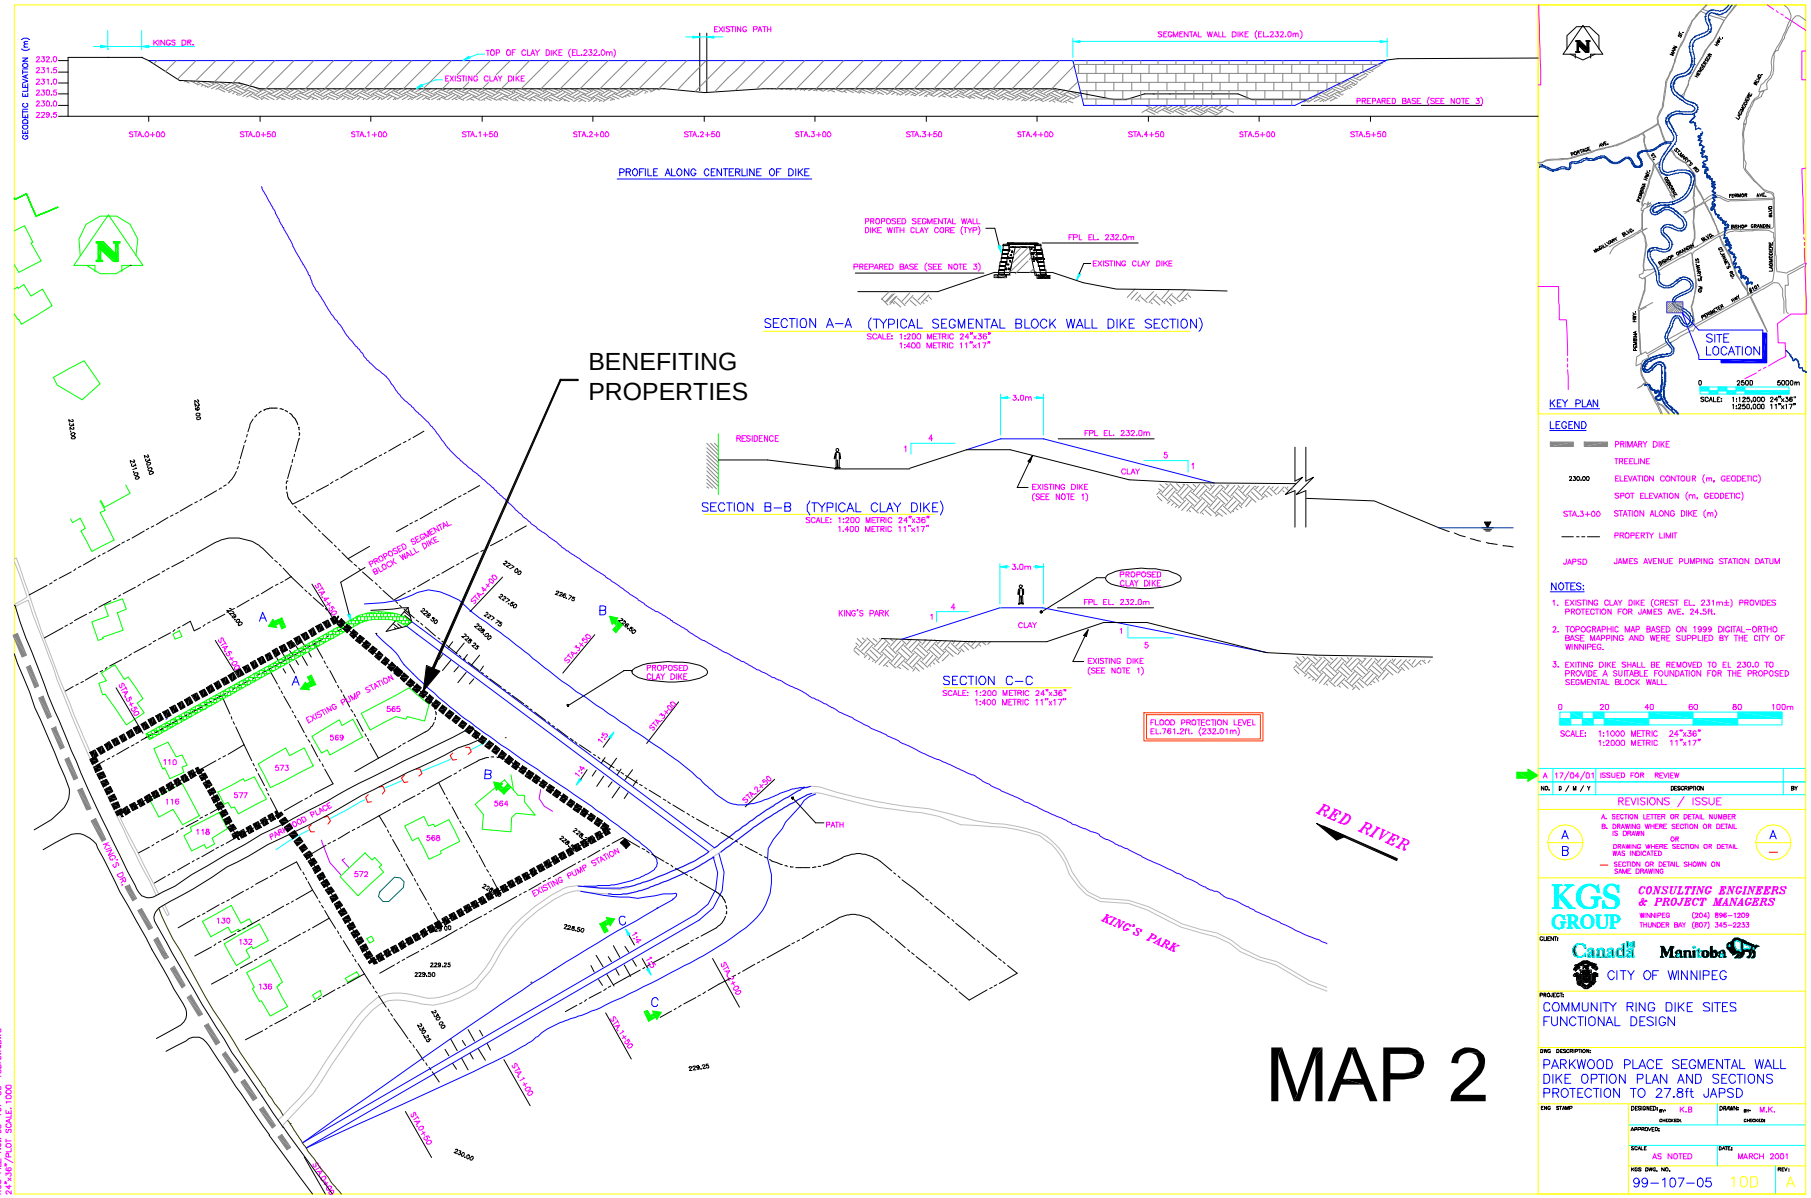

KINGS DR.
EXISTING PATH
SEGMENTAL WALL DIKE (EL.232.0m)
TOP OF CLAY DIKE (EL.232.0m)
EXISTING CLAY DIKE
PREPARED BASE (SEE NOTE 3)
GEODETIC ELEVATION (m)
232.0
231.5
231.0
230.5
230.0
229.5
STA.0+00
STA.0+50
STA.1+00
STA.1+50
STA.2+00
STA.2+50
STA.3+00
STA.3+50
STA.4+00
STA.4+50
STA.5+00
STA.5+50
PROFILE ALONG CENTERLINE OF DIKE
PROPOSED SEGMENTAL WALL DIKE WITH CLAY CORE (TYP)
FPL EL. 232.0m
PREPARED BASE (SEE NOTE 3)
EXISTING CLAY DIKE
SECTION A–A (TYPICAL SEGMENTAL BLOCK WALL DIKE SECTION)
SCALE: 1:200 METRIC 24"x36"
1:400 METRIC 11"x17"
BENEFITING PROPERTIES
3.0m
RESIDENCE
FPL EL. 232.0m
CLAY
EXISTING DIKE (SEE NOTE 1)
SECTION B–B (TYPICAL CLAY DIKE)
SCALE: 1:200 METRIC 24"x36"
1.400 METRIC 11"x17"
3.0m
PROPOSED CLAY DIKE
KING'S PARK
FPL EL. 232.0m
CLAY
EXISTING DIKE (SEE NOTE 1)
SECTION C–C
SCALE: 1:200 METRIC 24"x36"
1:400 METRIC 11"x17"
FLOOD PROTECTION LEVEL EL.761.2ft. (232.01m)
PROPOSED SEGMENTAL BLOCK WALL DIKE
EXISTING PUMP STATION
PARKWOOD PLACE
PROPOSED CLAY DIKE
PATH
RED RIVER
KING'S PARK
KING'S DR.
MAP 2
KEY PLAN
SITE LOCATION
SCALE: 1:125,000 24"x36"
1:250,000 11"x17"
LEGEND
PRIMARY DIKE
TREELINE
230.00 ELEVATION CONTOUR (m, GEODETIC)
SPOT ELEVATION (m, GEODETIC)
STA.3+00 STATION ALONG DIKE (m)
PROPERTY LIMIT
JAPSD JAMES AVENUE PUMPING STATION DATUM
NOTES:
1. EXISTING CLAY DIKE (CREST EL. 231m±) PROVIDES PROTECTION FOR JAMES AVE. 24.5ft.
2. TOPOGRAPHIC MAP BASED ON 1999 DIGITAL-ORTHO BASE MAPPING AND WERE SUPPLIED BY THE CITY OF WINNIPEG.
3. EXITING DIKE SHALL BE REMOVED TO EL 230.0 TO PROVIDE A SUITABLE FOUNDATION FOR THE PROPOSED SEGMENTAL BLOCK WALL.
SCALE: 1:1000 METRIC 24"x36"
1:2000 METRIC 11"x17"
A 17/04/01 ISSUED FOR REVIEW
NO. D / M / Y DESCRIPTION BY
REVISIONS / ISSUE
A. SECTION LETTER OR DETAIL NUMBER
B. DRAWING WHERE SECTION OR DETAIL IS DRAWN
OR
DRAWING WHERE SECTION OR DETAIL WAS INDICATED
— SECTION OR DETAIL SHOWN ON SAME DRAWING
KGS GROUP
CONSULTING ENGINEERS & PROJECT MANAGERS
WINNIPEG (204) 896-1209
THUNDER BAY (807) 345-2233
CLIENT:
Canada Manitoba
CITY OF WINNIPEG
PROJECT:
COMMUNITY RING DIKE SITES FUNCTIONAL DESIGN
DWG DESCRIPTION:
PARKWOOD PLACE SEGMENTAL WALL DIKE OPTION PLAN AND SECTIONS PROTECTION TO 27.8ft JAPSD
ENG STAMP
DESIGNED BY: K.B
CHECKED:
DRAWN BY: M.K.
CHECKED:
APPROVED:
SCALE AS NOTED
DATE: MARCH 2001
KGS DWG. NO. 99-107-05 10D
REV: A
KGS FILE NO.: 99-107-05-10DrevA.DWG
24"x36"/PLOT SCALE: 1000