**THE CITY OF WINNIPEG**

**BY-LAW NO. 8033/2002**

**A By-law of THE CITY OF WINNIPEG to establish the Committee of Council for the proposed Lord Avenue Community Ring Dike Local Improvement District.**

**WHEREAS** subsection (2) (b) of Section 392.1 of The City of Winnipeg Act reads as follows:

"392.1(2) The Council may by by-law

(b) designate a committee of the council to conduct one or more public hearings under this section";

**NOW THEREFORE THE CITY OF WINNIPEG,** in Council assembled, enacts as follows, namely:

The Councillors of the Riel Community Committee be designated as the committee of council to conduct public hearings as required for the proposed Lord Avenue Community Ring Dike Local Improvement District for a community ring dike and those works necessarily incidental thereto, within the boundaries of the proposed Local Improvement District as shown in the sketch attached hereto as Schedule A.


**DONE AND PASSED IN COUNCIL** this day of A.D. 2002.

_____
MAYOR

_____
CITY CLERK

Certified as to form:

_____
*for* City Solicitor [LI.3.1/2002(3)DMcMP]

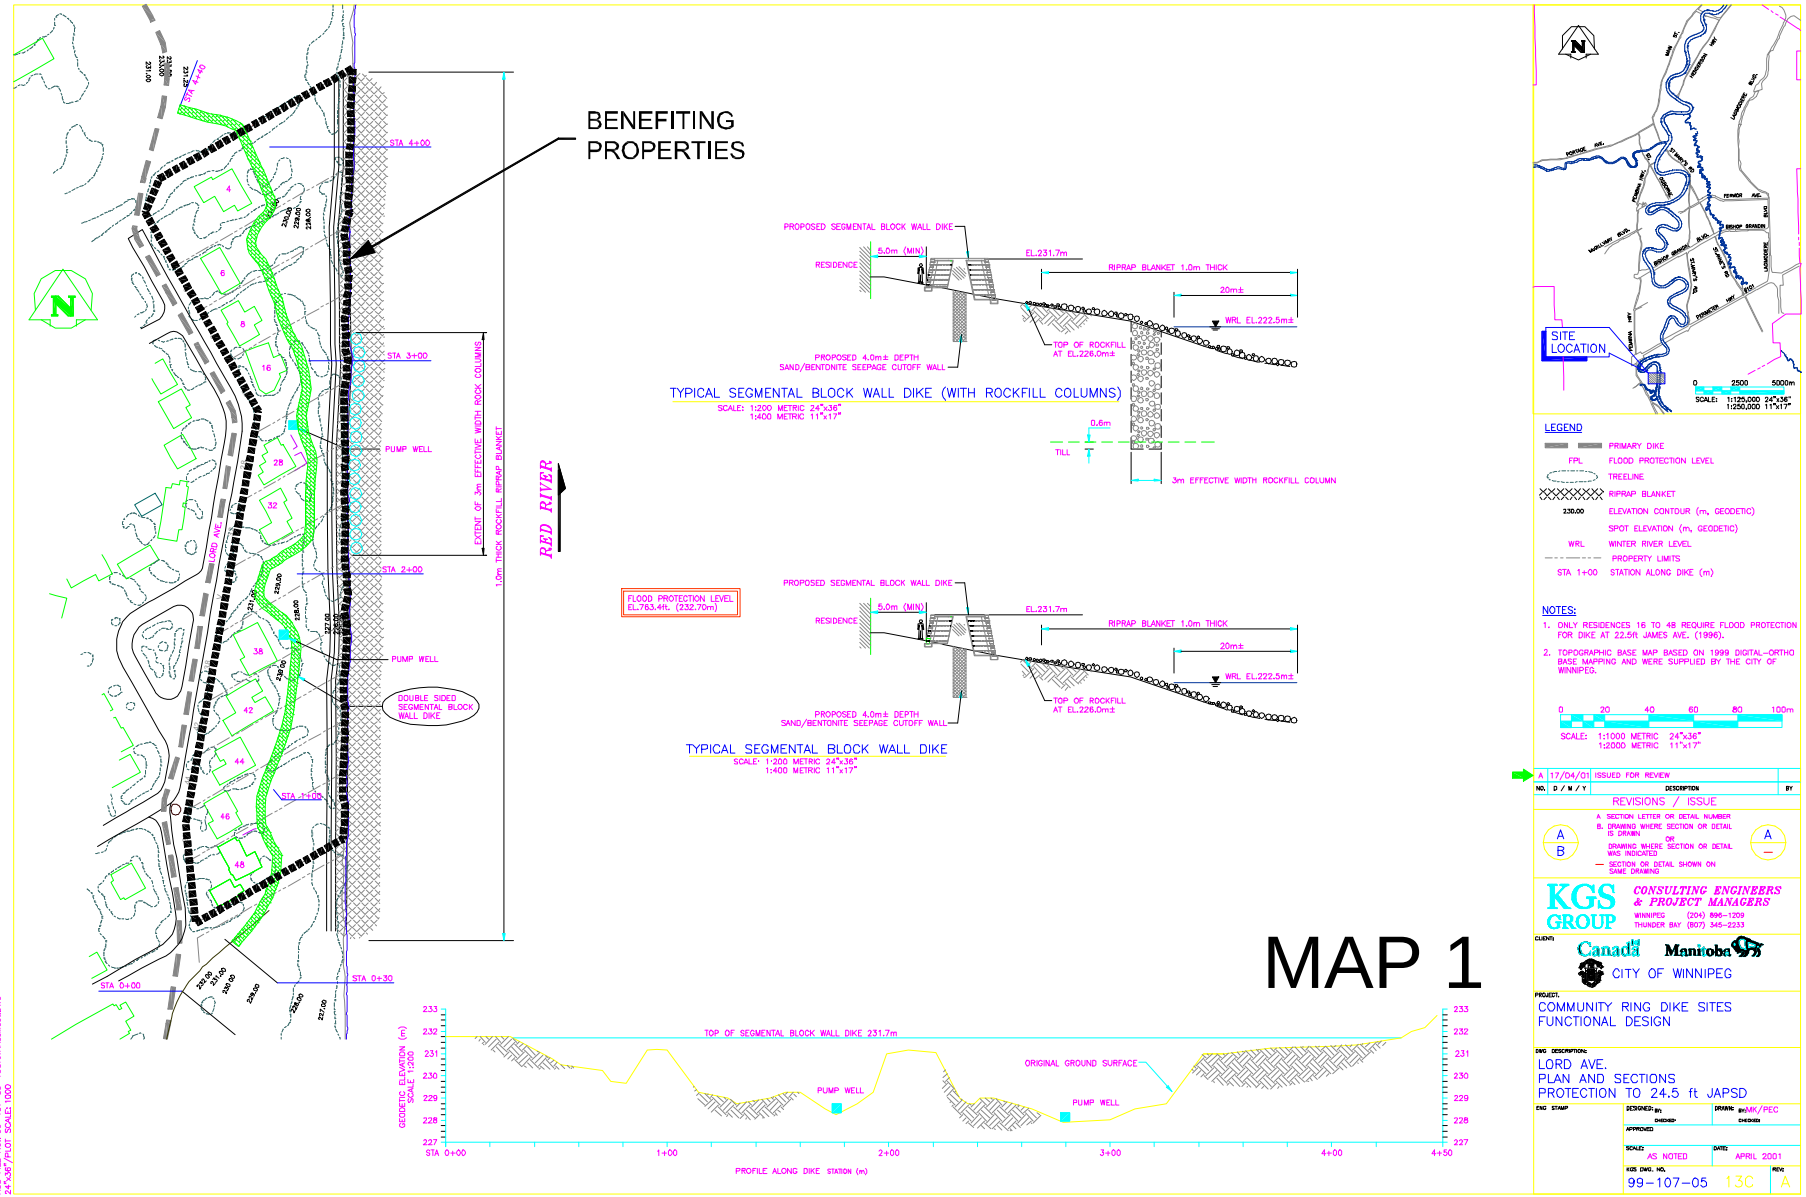


# MAP 1




LEGEND

- PRIMARY DIKE
- FPL — FLOOD PROTECTION LEVEL
- TREELINE
- RIPRAP BLANKET
- 230.00 — ELEVATION CONTOUR (m, GEODETIC)
- SPOT ELEVATION (m, GEODETIC)
- WRL — WINTER RIVER LEVEL
- PROPERTY LIMITS
- STA 1+00 — STATION ALONG DIKE (m)

NOTES:

1. ONLY RESIDENCES 16 TO 48 REQUIRE FLOOD PROTECTION FOR DIKE AT 22.5ft JAMES AVE. (1996).
2. TOPOGRAPHIC BASE MAP BASED ON 1999 DIGITAL-ORTHO BASE MAPPING AND WERE SUPPLIED BY THE CITY OF WINNIPEG.

SCALE: 1:1000 METRIC 24"x36"
1:2000 METRIC 11"x17"

| NO. | D / M / Y | DESCRIPTION | BY |
|---|---|---|---|
| A | 17/04/01 | ISSUED FOR REVIEW | |

REVISIONS / ISSUE

A. SECTION LETTER OR DETAIL NUMBER
B. DRAWING WHERE SECTION OR DETAIL IS DRAWN
OR
DRAWING WHERE SECTION OR DETAIL WAS INDICATED
— SECTION OR DETAIL SHOWN ON SAME DRAWING

KGS GROUP
CONSULTING ENGINEERS & PROJECT MANAGERS
WINNIPEG (204) 896-1209
THUNDER BAY (807) 345-2233

CLIENT: Canada Manitoba CITY OF WINNIPEG

PROJECT:
COMMUNITY RING DIKE SITES
FUNCTIONAL DESIGN

DWG DESCRIPTION:
LORD AVE.
PLAN AND SECTIONS
PROTECTION TO 24.5 ft JAPSD

ENG STAMP

DESIGNED: BY
DRAWN: MK/PEC
CHECKED:
APPROVED:
SCALE: AS NOTED
DATE: APRIL 2001
KGS DWG. NO.: 99-107-05 13C
REV: A

KGS FILE NO.: 99-107-05-13CnewRaiseLDWG
24"x36"PLOT SCALE: 1:000