
SCHEDULE 'C'

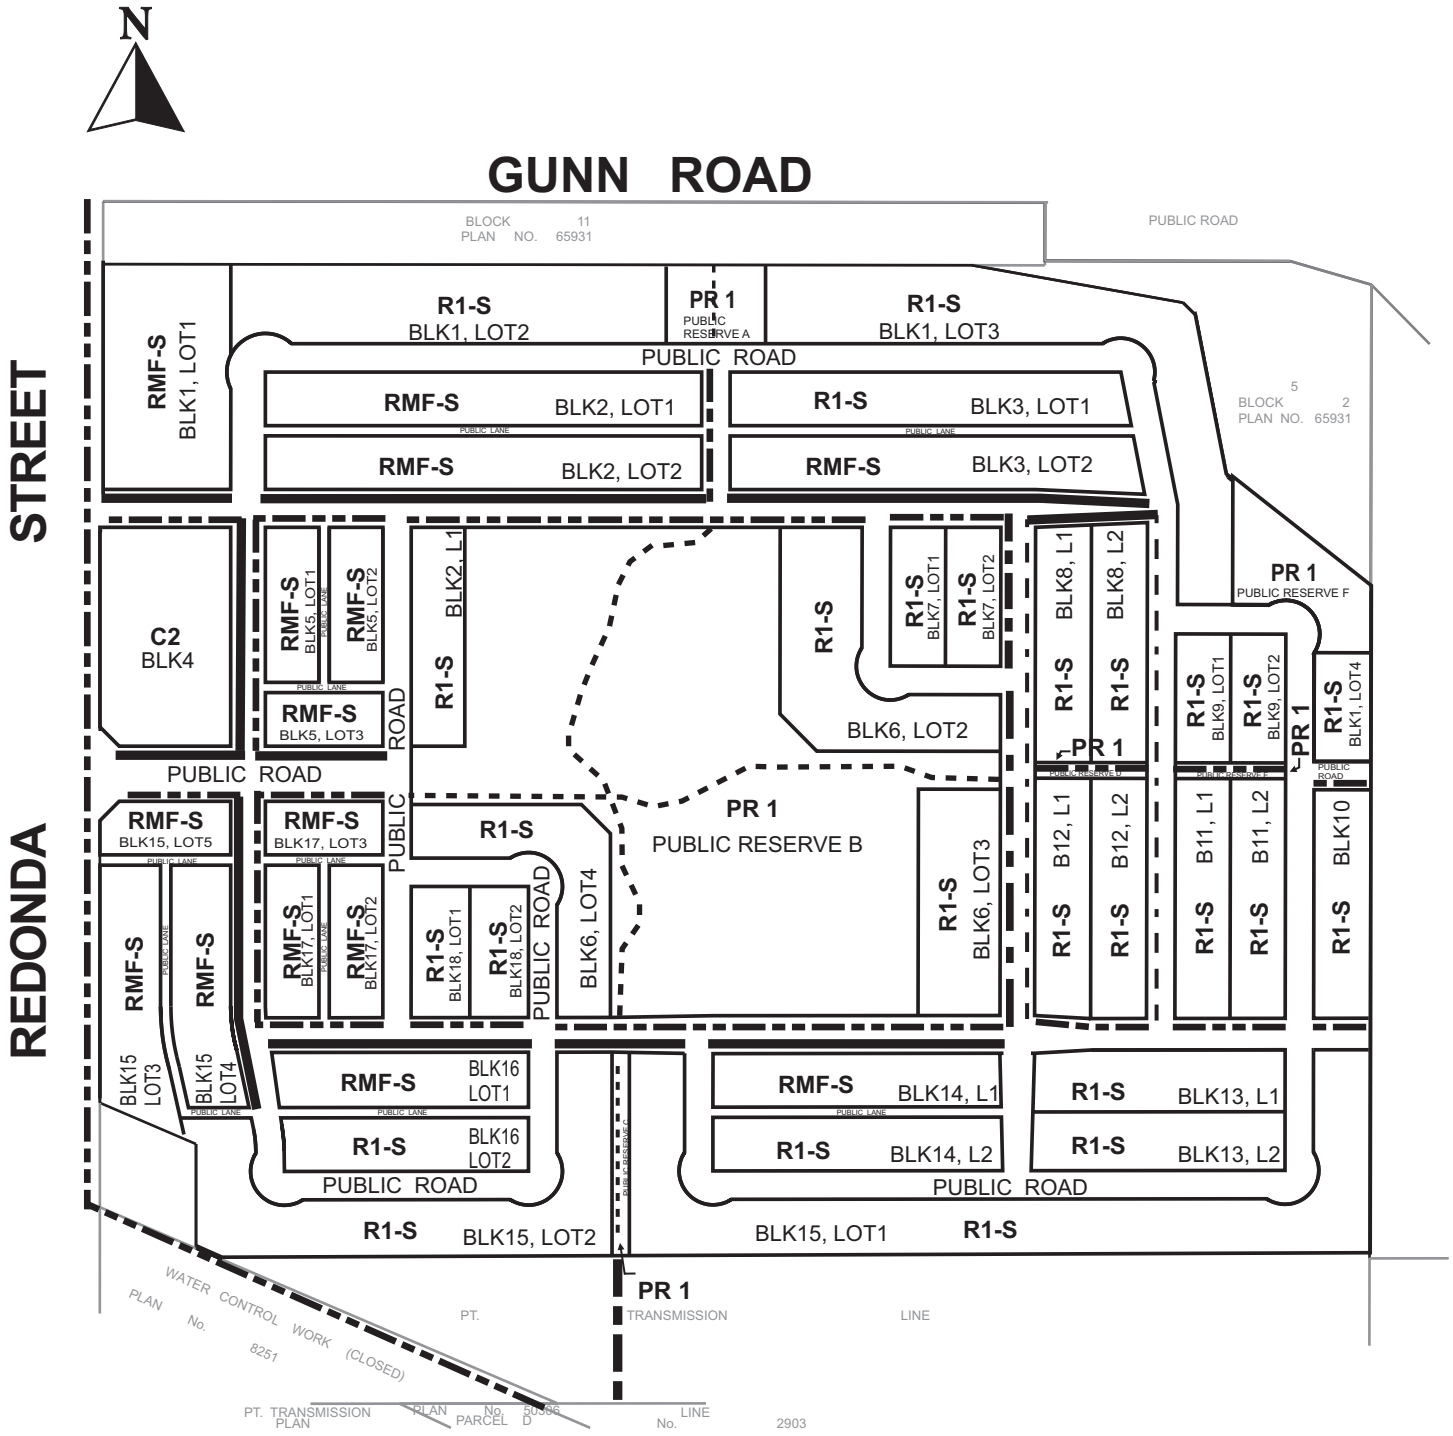

LEGEND

- CONSTRUCT - CONCRETE SIDEWALK
- CONSTRUCT - CURB ADJACENT 3.5m ASPHALT MULTI-USE PATH
- CONSTRUCT - 3.5m ASPHALT MULTI-USE PATH
- CONSTRUCT - CURB ADJACENT 1.8m CONCRETE SIDEWALK
- COST SHARED PARK PATH
- CONSTRUCT - PARK PATH (DETAILS TO BE CONFIRMED THROUGH THE PARKS APPROVAL PROCESS)

DASZ 19/2020