
REVISED
SCHEDULE C

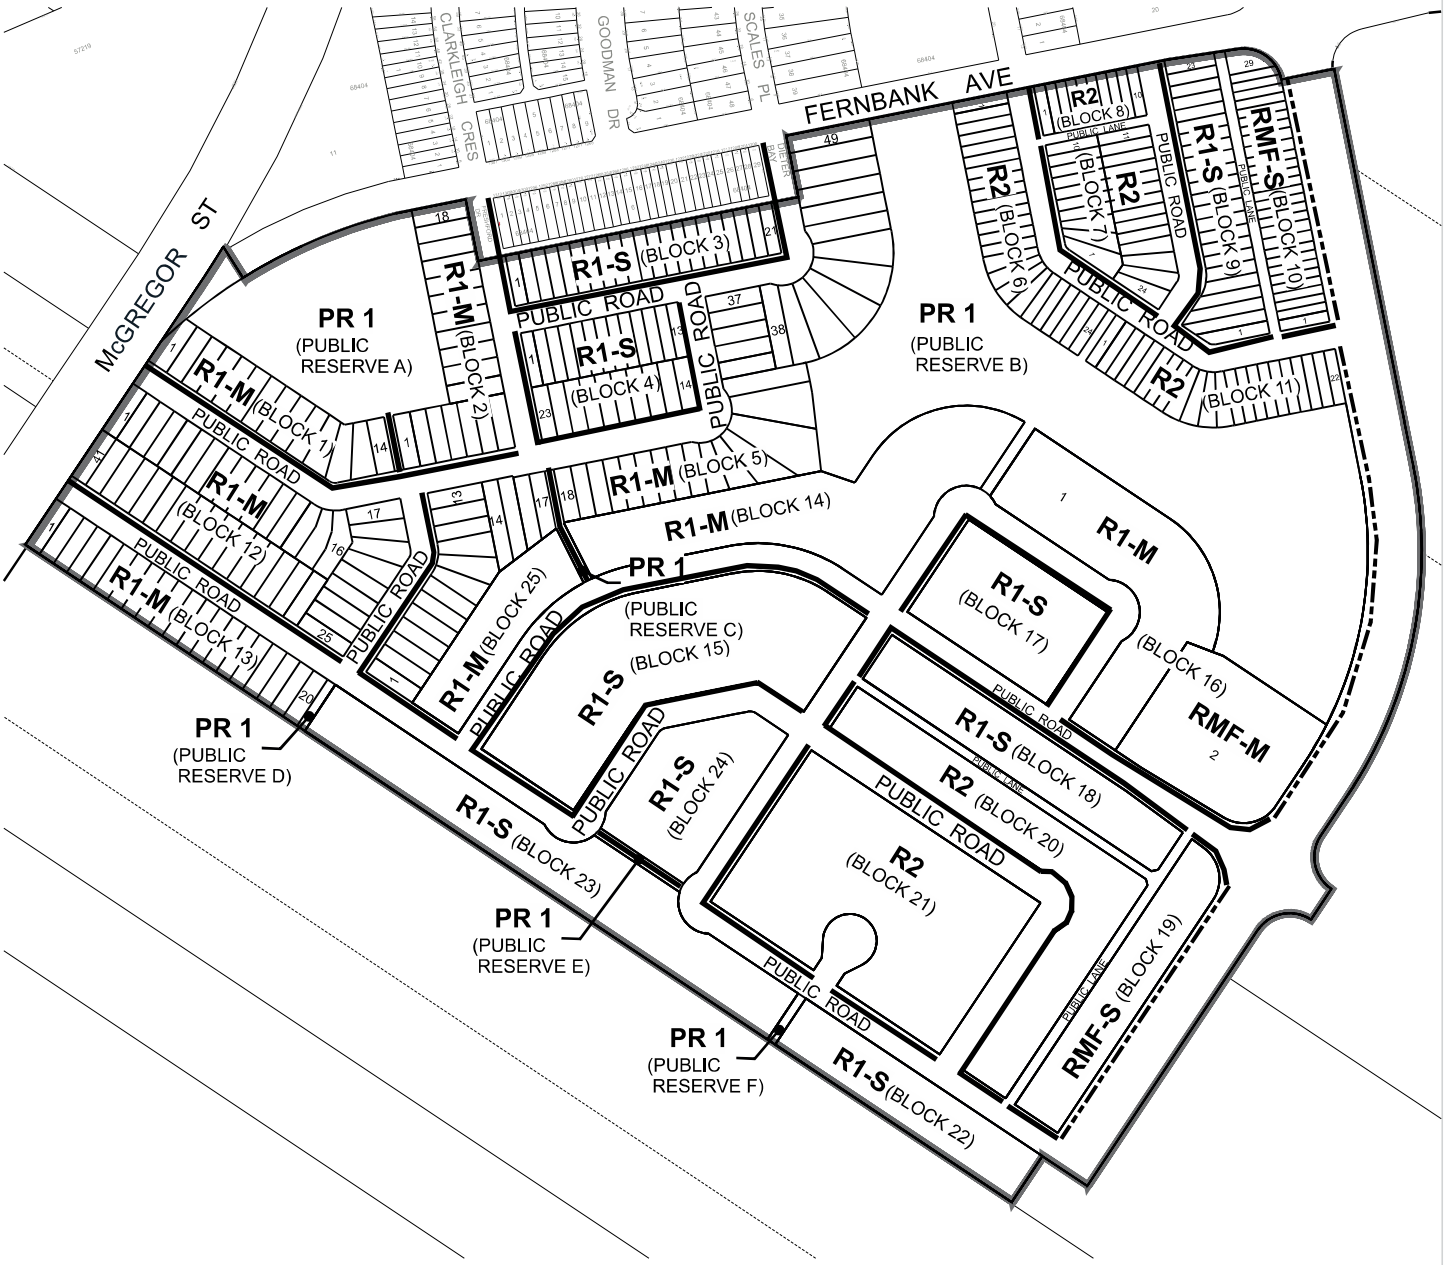

LEGEND

CONCRETE SIDEWALK

ASPHALT MULTI-USE PATH

DASZ 40/2021