

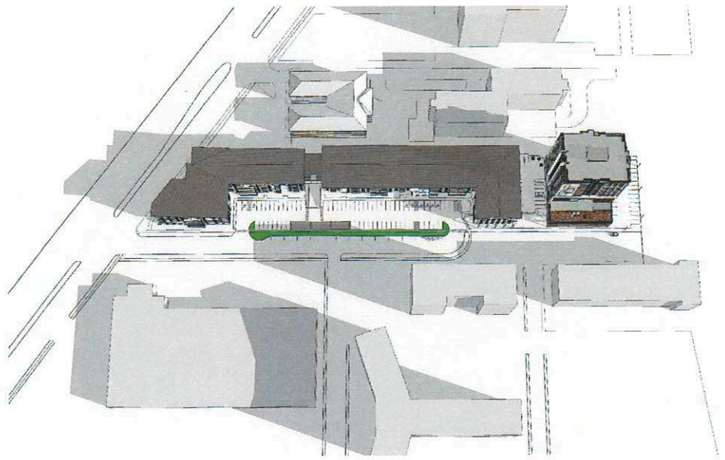



Pembina Tower, Winnipeg- Shadow Study- GMT -0600
20th March- 09AM

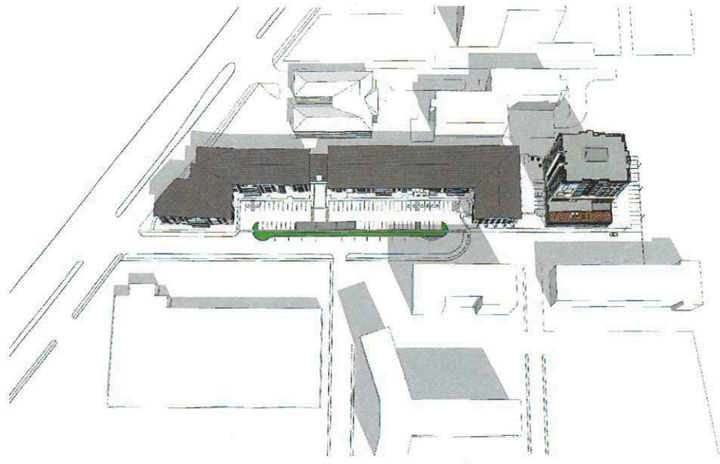


Pembina Tower, Winnipeg- Shadow Study- GMT -0600
20th March- 12PM

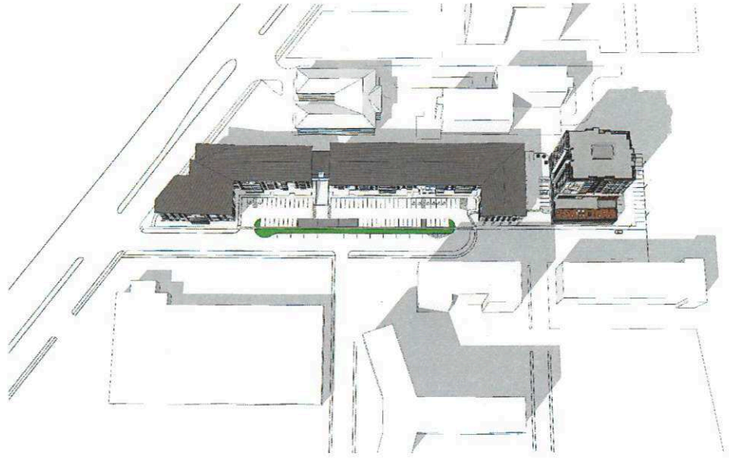


Pembina Tower, Winnipeg- Shadow Study- GMT -0600
20th March- 03PM

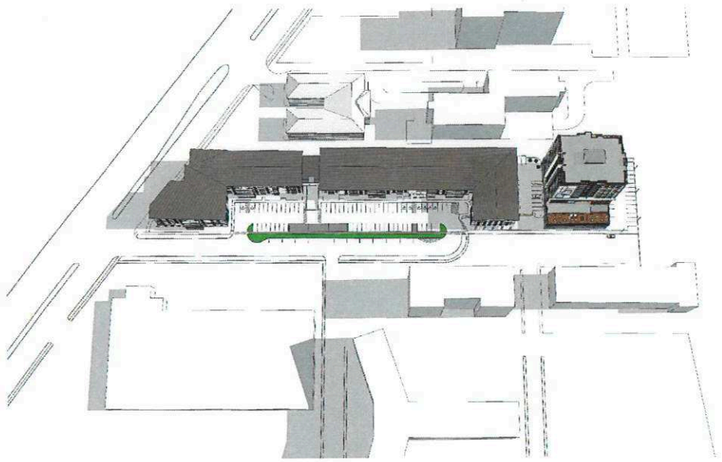

Pembina Tower, Winnipeg- Shadow Study- GMT -0600
21st June- 09AM

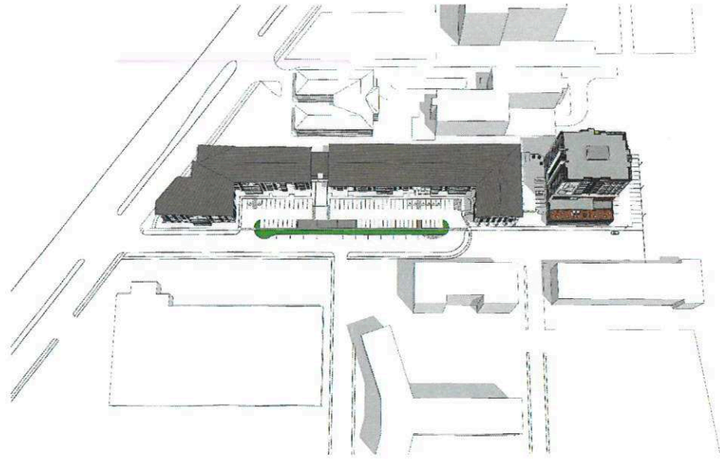

Pembina Tower, Winnipeg- Shadow Study- GMT -0600
21st June- 12PM

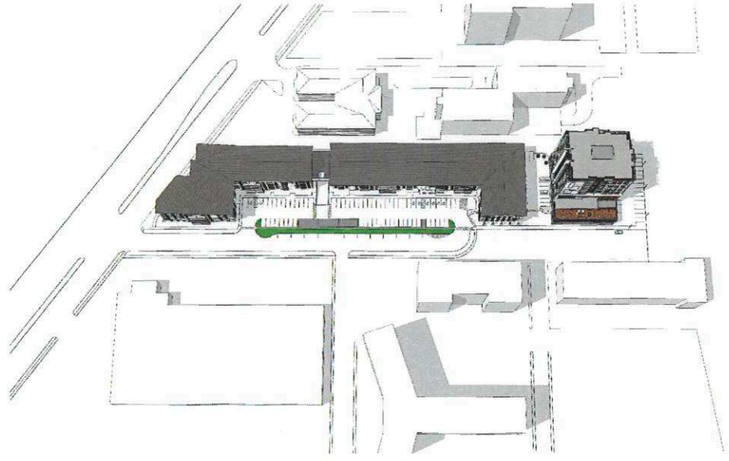

Pembina Tower, Winnipeg- Shadow Study- GMT -0600
21st June- 03PM

IRONCLAD
DEVELOPMENTS INC.
101-57158 Symington Road
Springfield, MB R2J 4L6
Ph: 204-777-1972
info@icdev.ca


Consultant
ROB GARVEY
ARCHITECTURE 77 INC.
201-57158 SYMINGTON RD 20E
SPRINGFIELD, MB R2J 4L6
T: 204.227.9274
E: RGARVEY@A77.CA

Project Number: 1903
Designed By: J.P.M.
Drawn By: D.D./A.M.
Checked By:
Date: 13th Nov. 2020
Rev.Date: 11th May 2022


ESP-5.0

1792 Pembina Highway, Winnipeg, MB;


SHADOW STUDY
SCALE: N.T.S.

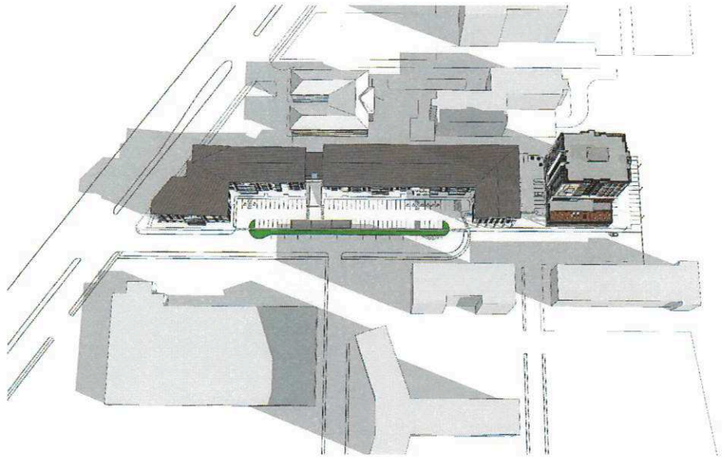


Pembina Tower, Winnipeg- Shadow Study- GMT -0600
22nd September- 09AM

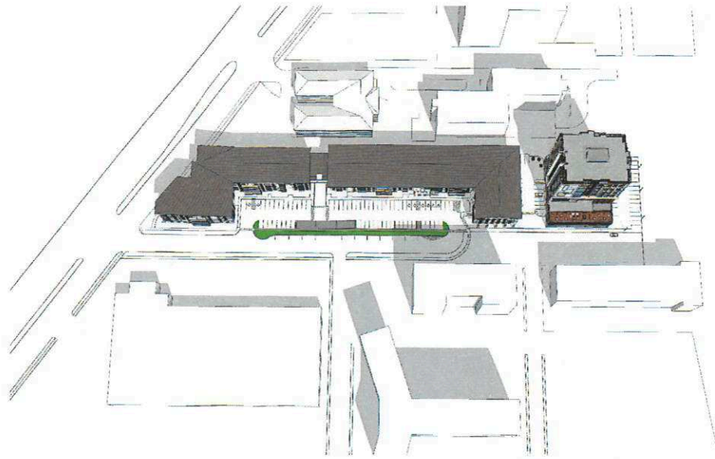


Pembina Tower, Winnipeg- Shadow Study- GMT -0600
22nd September- 12PM

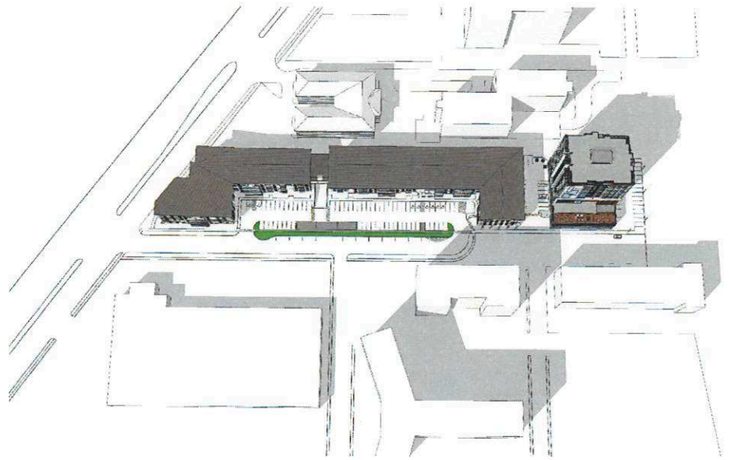


Pembina Tower, Winnipeg- Shadow Study- GMT -0600
22nd September- 03PM

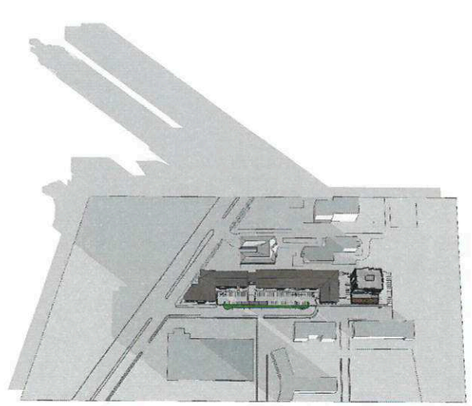

Pembina Tower, Winnipeg- Shadow Study- GMT -0600
21st December- 09AM

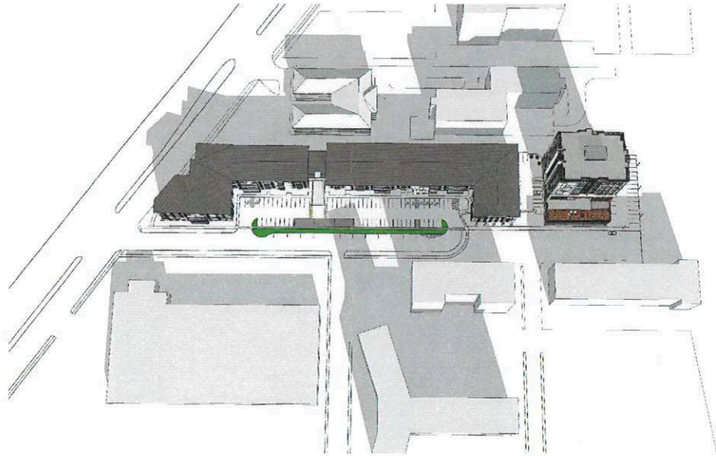

Pembina Tower, Winnipeg- Shadow Study- GMT -0600
21st December- 12PM

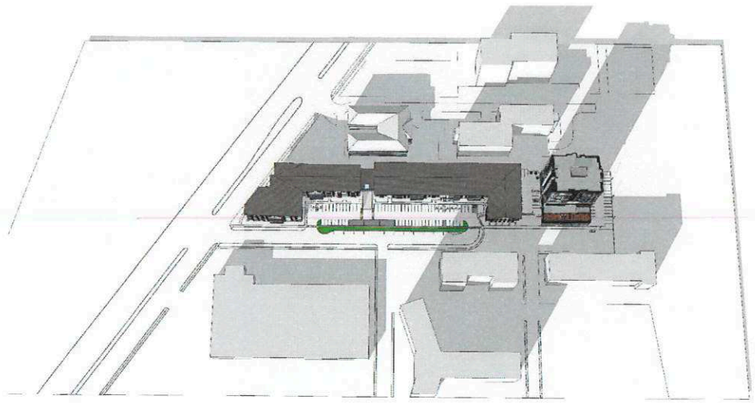

Pembina Tower, Winnipeg- Shadow Study- GMT -0600
21st December- 03PM

IRONCLAD DEVELOPMENTS INC.
101-57158 Symington Road
Springfield, MB R2J 4L6
Ph: 204-777-1972
info@icdev.ca

Consultant
ROB GARVEY
ARCHITECTURE 77 INC.
201-57158 SYMINGTON RD 20E
SPRINGFIELD, MB R2J 4L6
T: 204.227.9274
E: RGARVEY@A77.CA

Project Number: 1903
Designed By: J.P.M.
Drawn By: D.D./A.M.
Checked By:
Date: 13th Nov. 2020
Rev.Date: 11th May 2022

ESP-5.1

1792 Pembina Highway, Winnipeg, MB;

SHADOW STUDY
SCALE: N.T.S.