




Cross section between proposed intersections

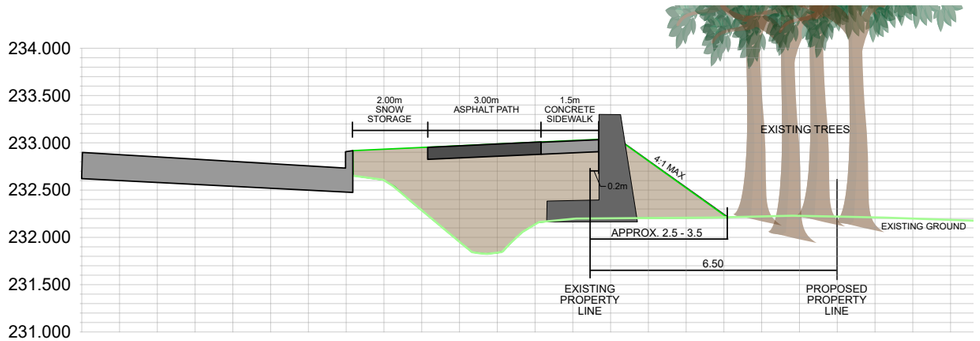


Proposed typical cross section

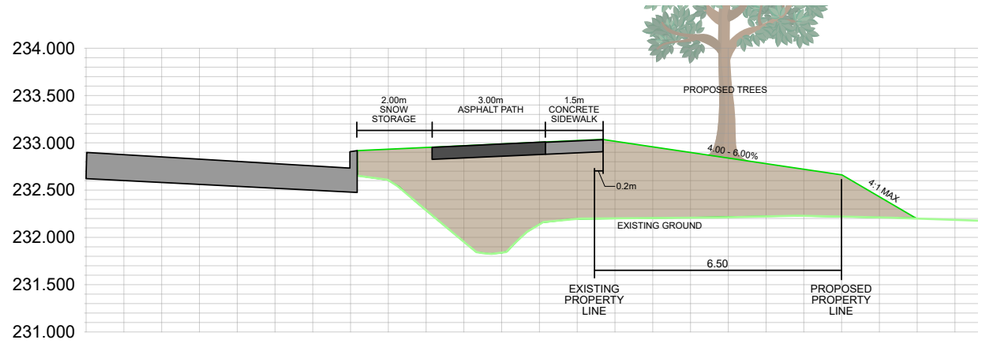


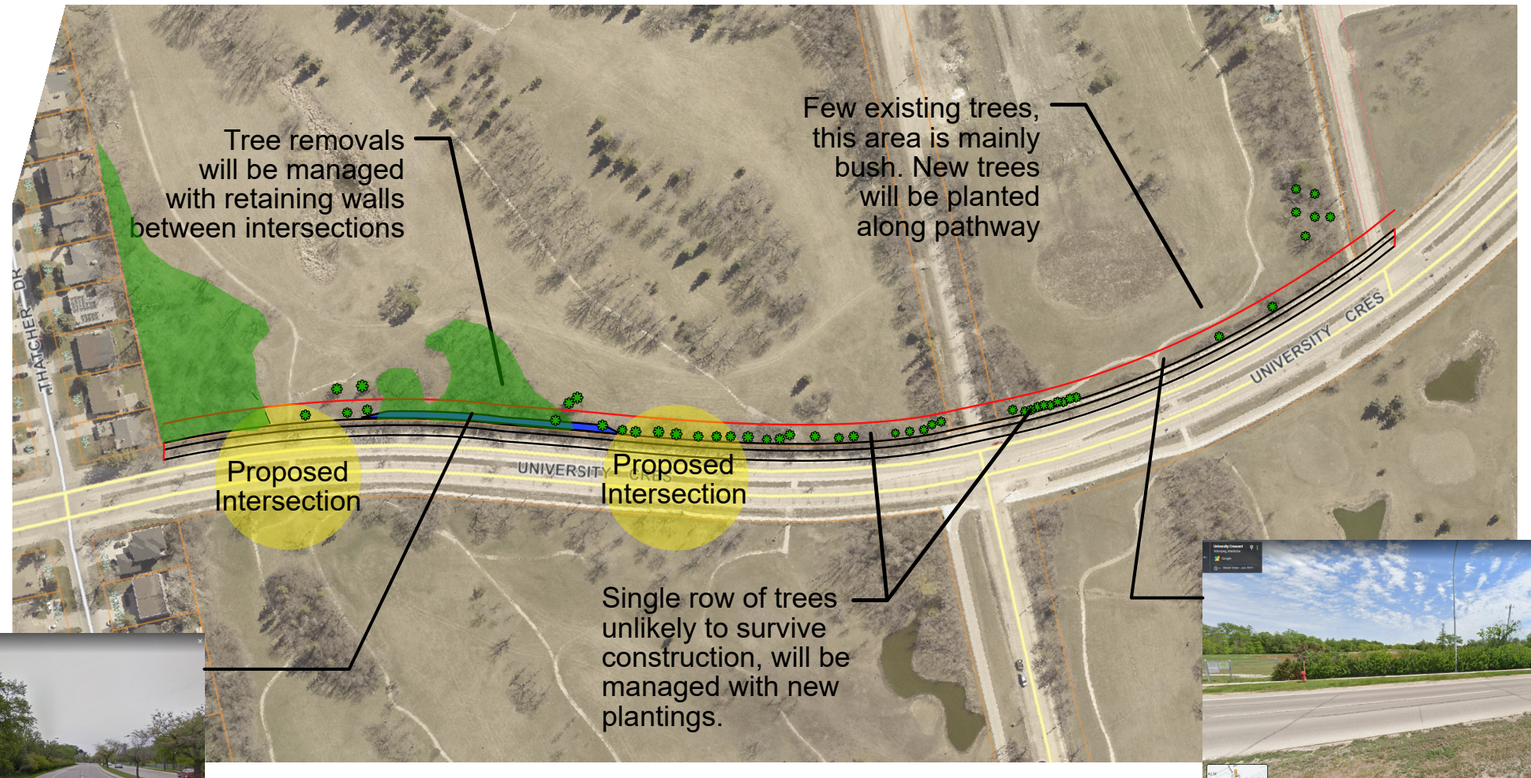




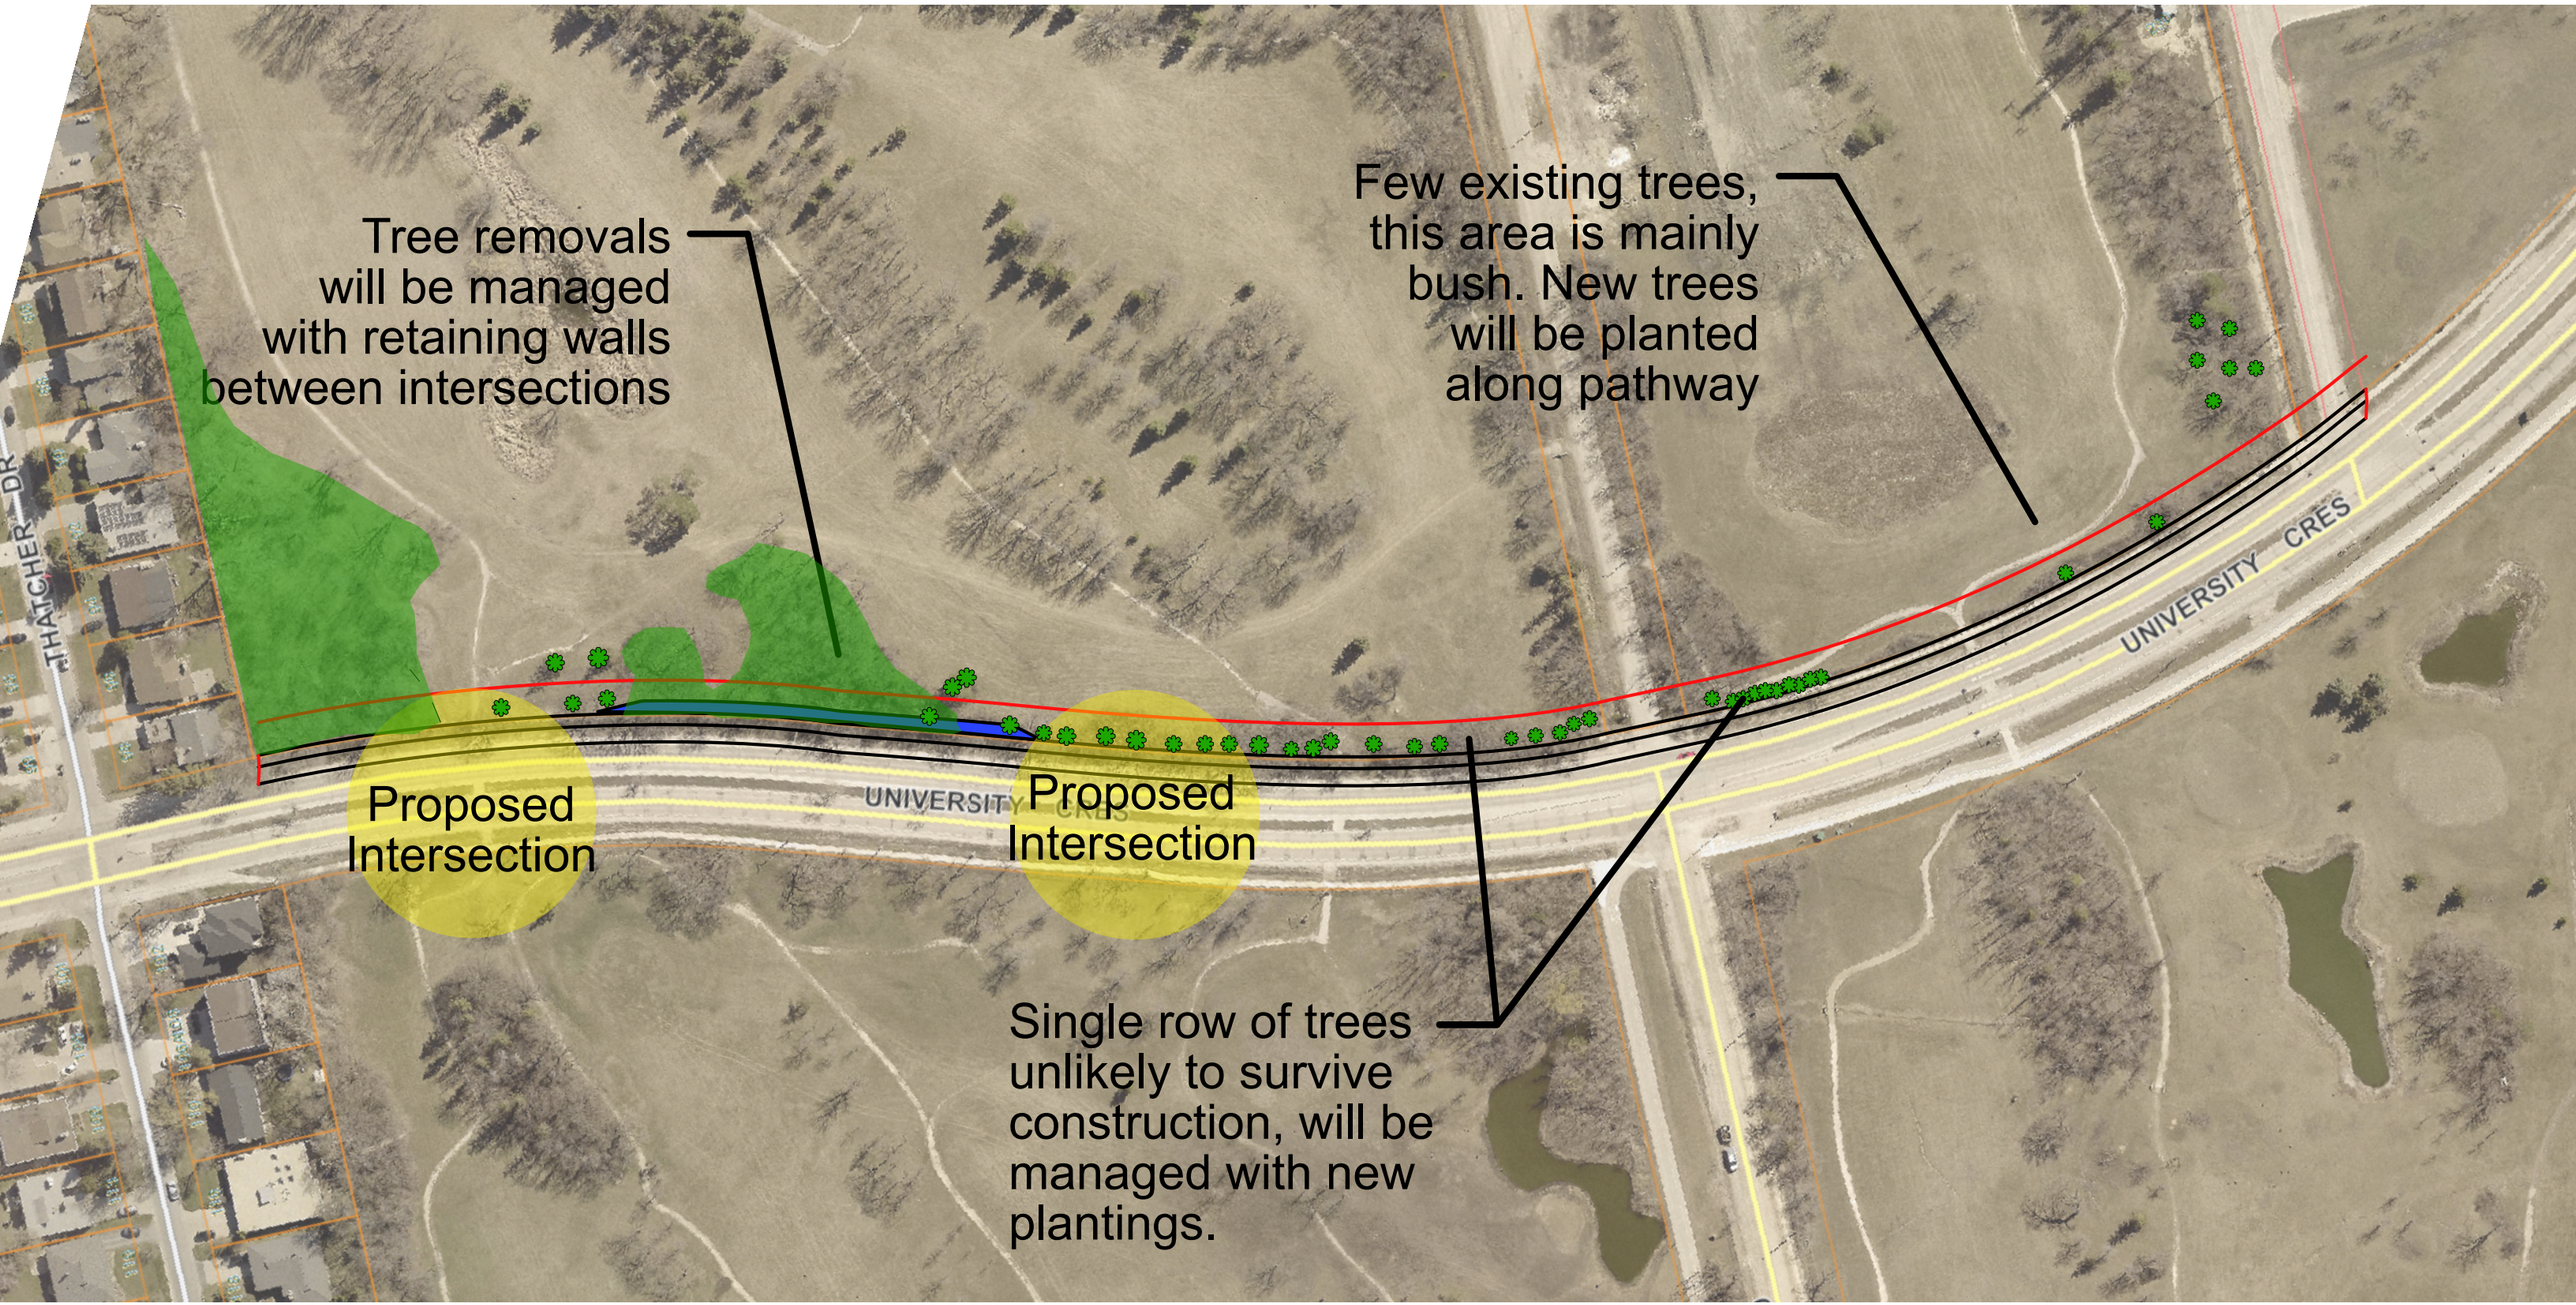


Tree removals will be managed with retaining walls between intersections
Few existing trees, this area is mainly bush. New trees will be planted along pathway
Proposed Intersection
Proposed Intersection
Single row of trees unlikely to survive construction, will be managed with new plantings.
UNIVERSITY CRES
THATCHER DR

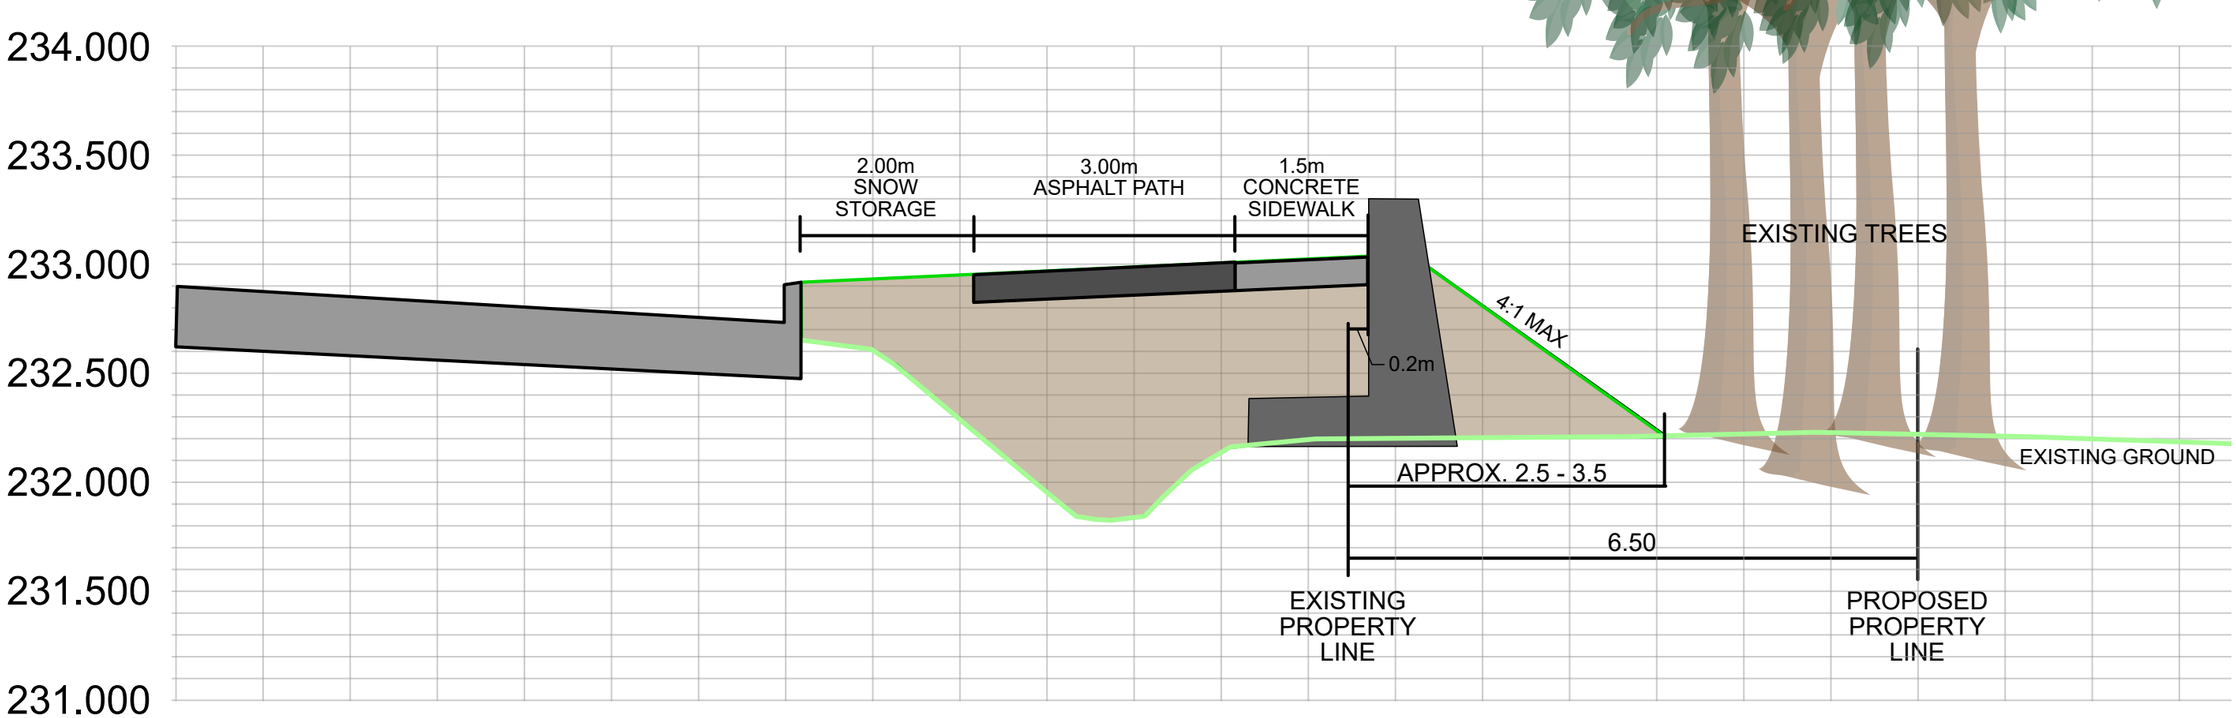

Cross section between proposed intersections

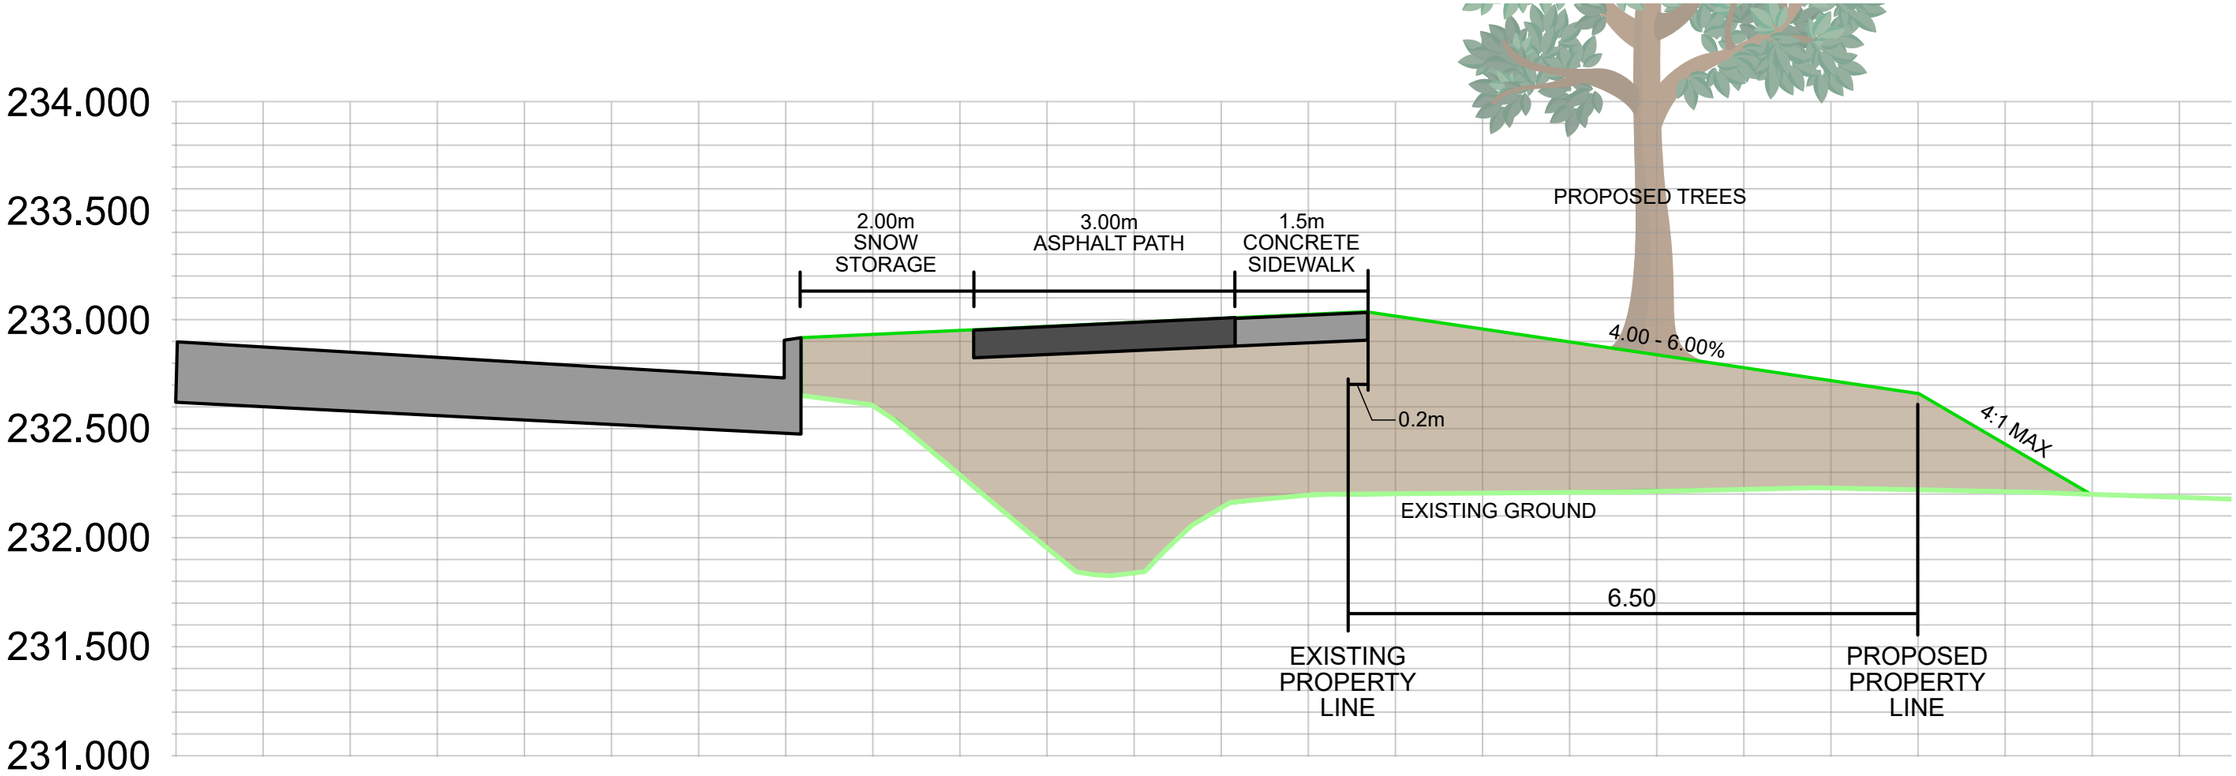

Proposed typical cross section


University Crescent
Winnipeg, Manitoba
Google
Street View - May 2015
Thatcher Dr
University
University Crescent
Google



Cross section between proposed intersections


University Crescent
Winnipeg, Manitoba
View on Google Maps
Google
© 2022 Google
Terms of Use


University Crescent
Winnipeg, Manitoba
Google
Street View - Jun 2021
ALM
St. Paul's Co
Expand
Google
Image capture: Jun 2021
© 2022 Google
Canada
Terms
Privacy
Report a problem