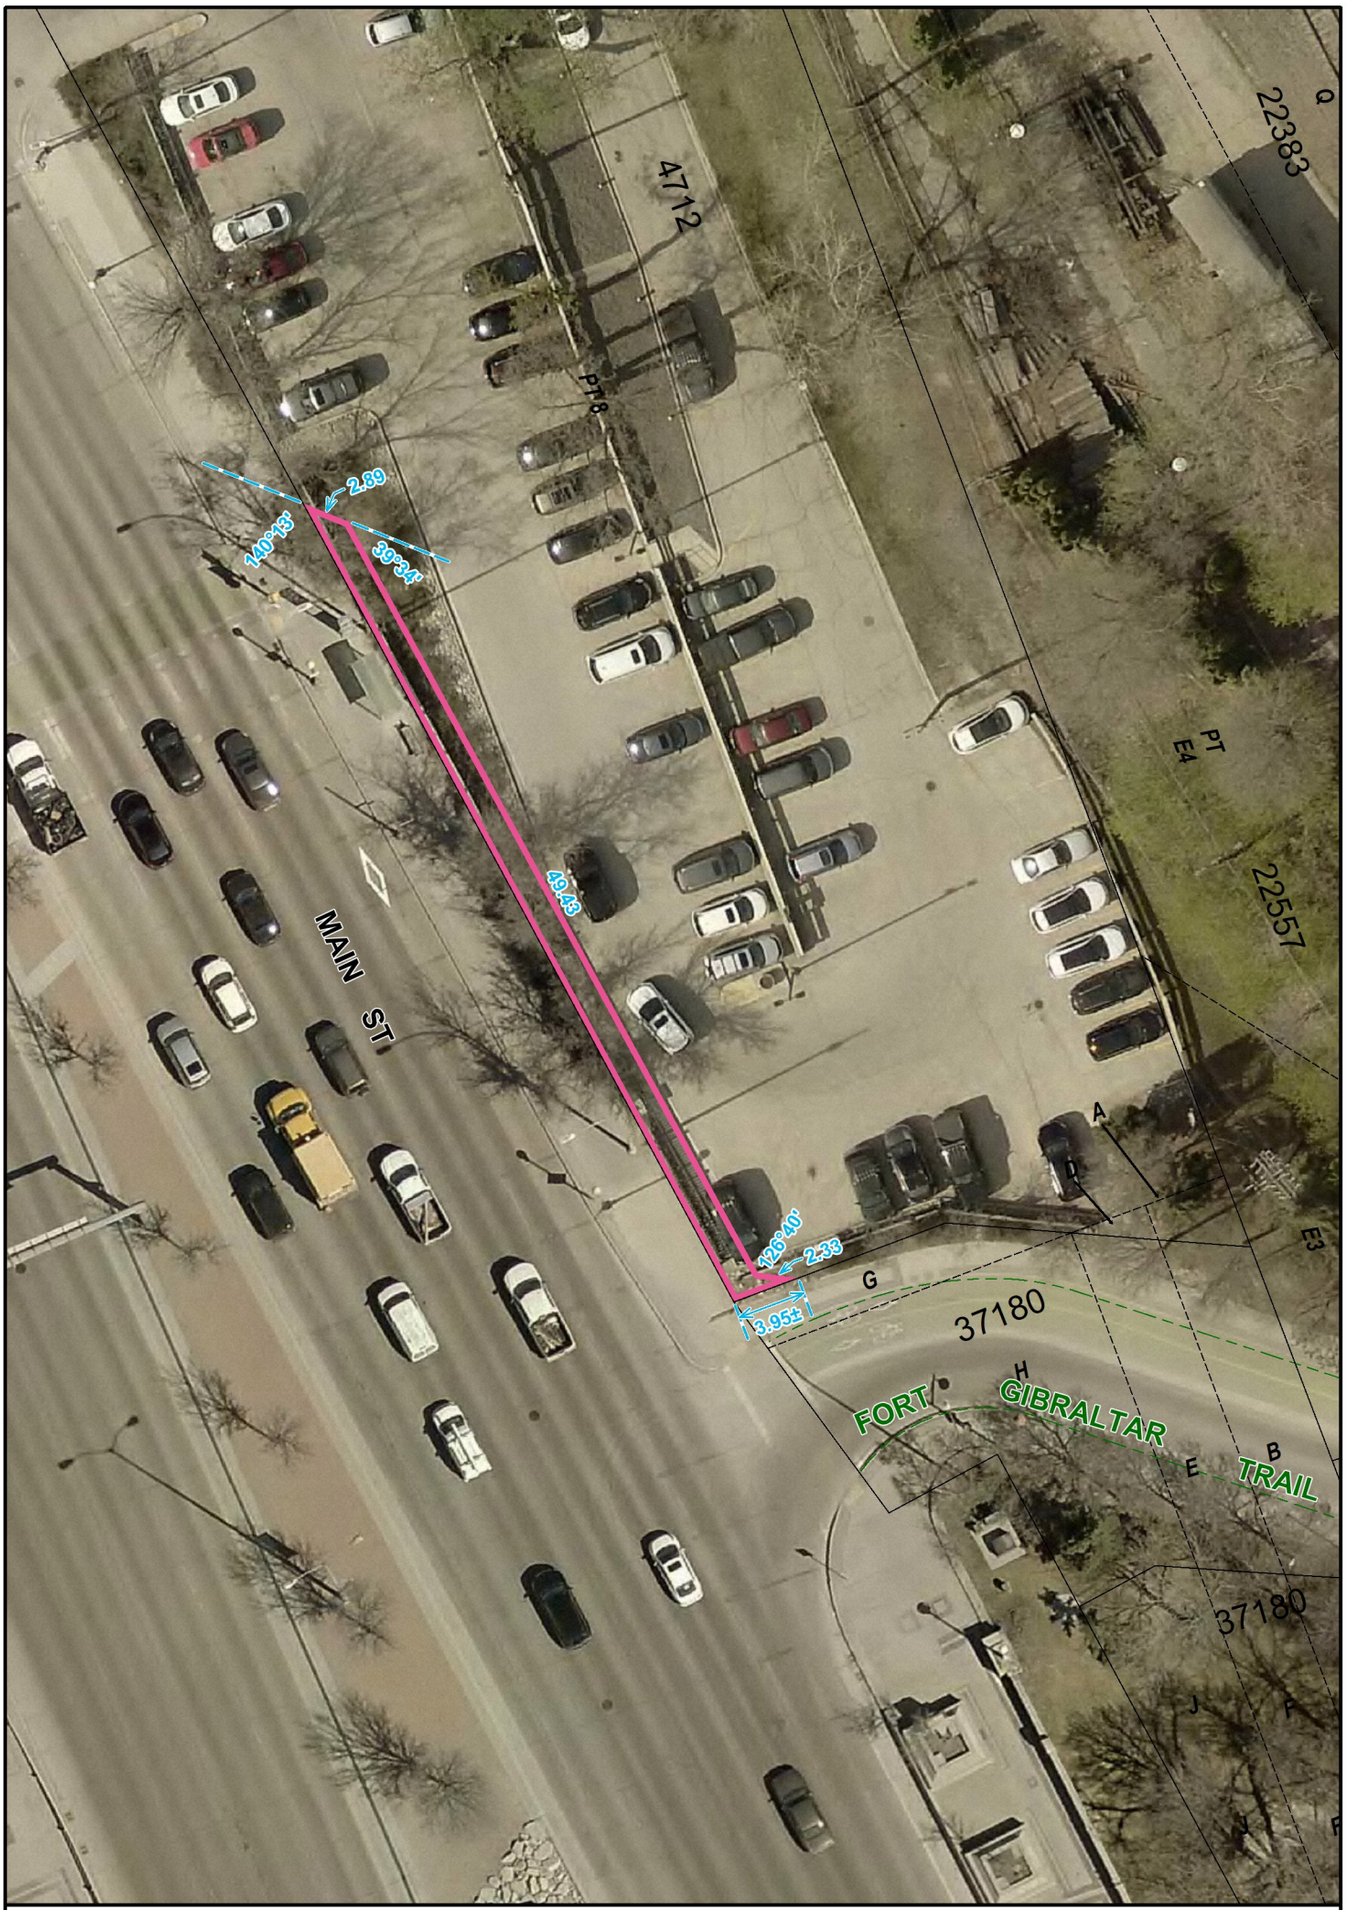


PROPOSED OPENING
Area: 101.2± m² (1,089± ft²)

Date: 2021-SEP-23
District: CC
File: DAO 1/2021
Scale: 1:400
Requested by: CG
Drawn by: IP
Reference Dwg No.: Misc. Plan No. 15028/6
PR20-04
COW Public Works - Transportation Division
Property Requirement, Fort Gibraltar Trail at Main Street

NOTE: Information displayed hereon has been compiled or computed from a variety of sources and should be used as a general guide only. No warranty is expressed or implied regarding the accuracy of such information.

N W E S

AERIAL (2018) METRIC

CITY OF WINNIPEG
PLANNING, PROPERTY AND DEVELOPMENT DEPARTMENT
LAND INFORMATION SERVICES

MISC. PLAN NO. 15028/9