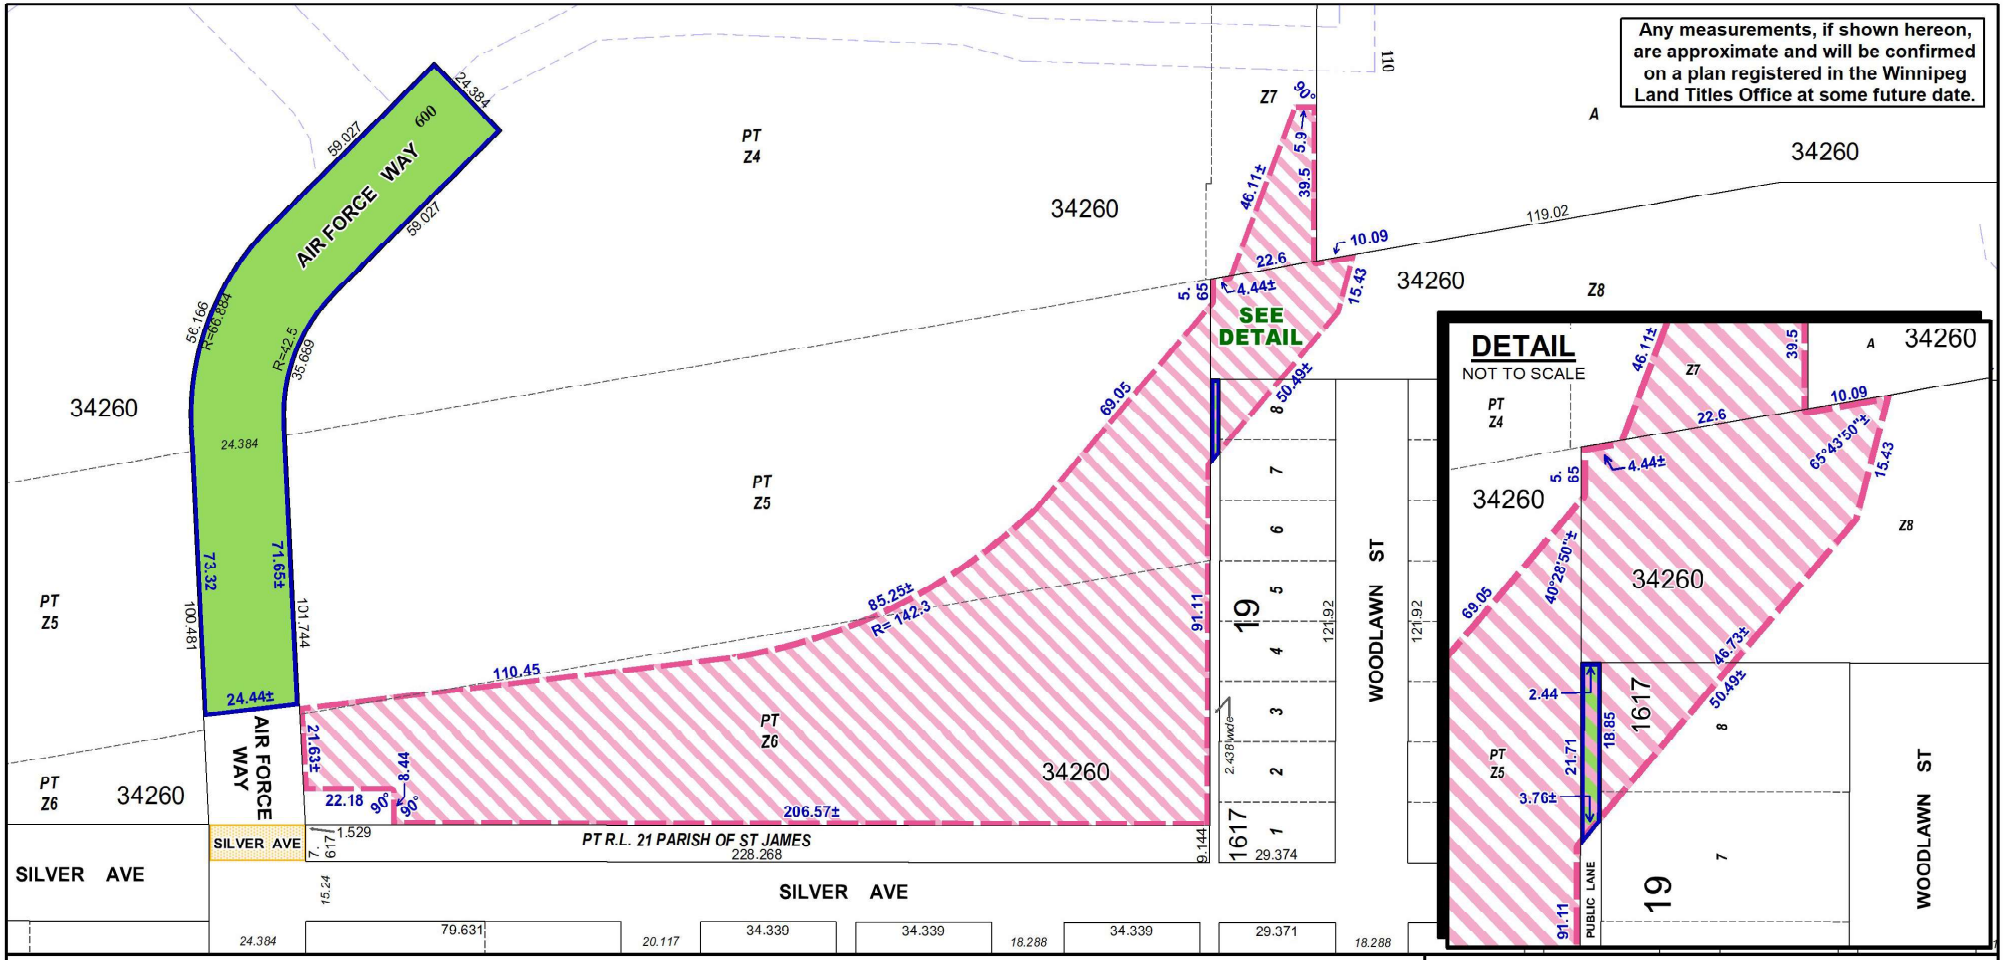

Date: 2019-DEC-27
District: ASBA
File: 8586 (V2)
Scale: 1:1500
Requested by: CG
Drawn by: IP
Reference Dwg No.: Misc. Plan No. 13768/5
INTERIM HANGER LINE ROAD EXTENSION
WSP

PROPOSED OPENING - DAOC 1/2019

PROPOSED CLOSING - DAOC 1/2019

METRIC

NOTE: Information displayed hereon has been compiled or computed from a variety of sources and should be used as a general guide only. No warranty is expressed or implied regarding the accuracy of such information.

CITY OF WINNIPEG
PLANNING, PROPERTY AND DEVELOPMENT DEPARTMENT
LAND INFORMATION SERVICES

MISC. PLAN NO. 13768/6