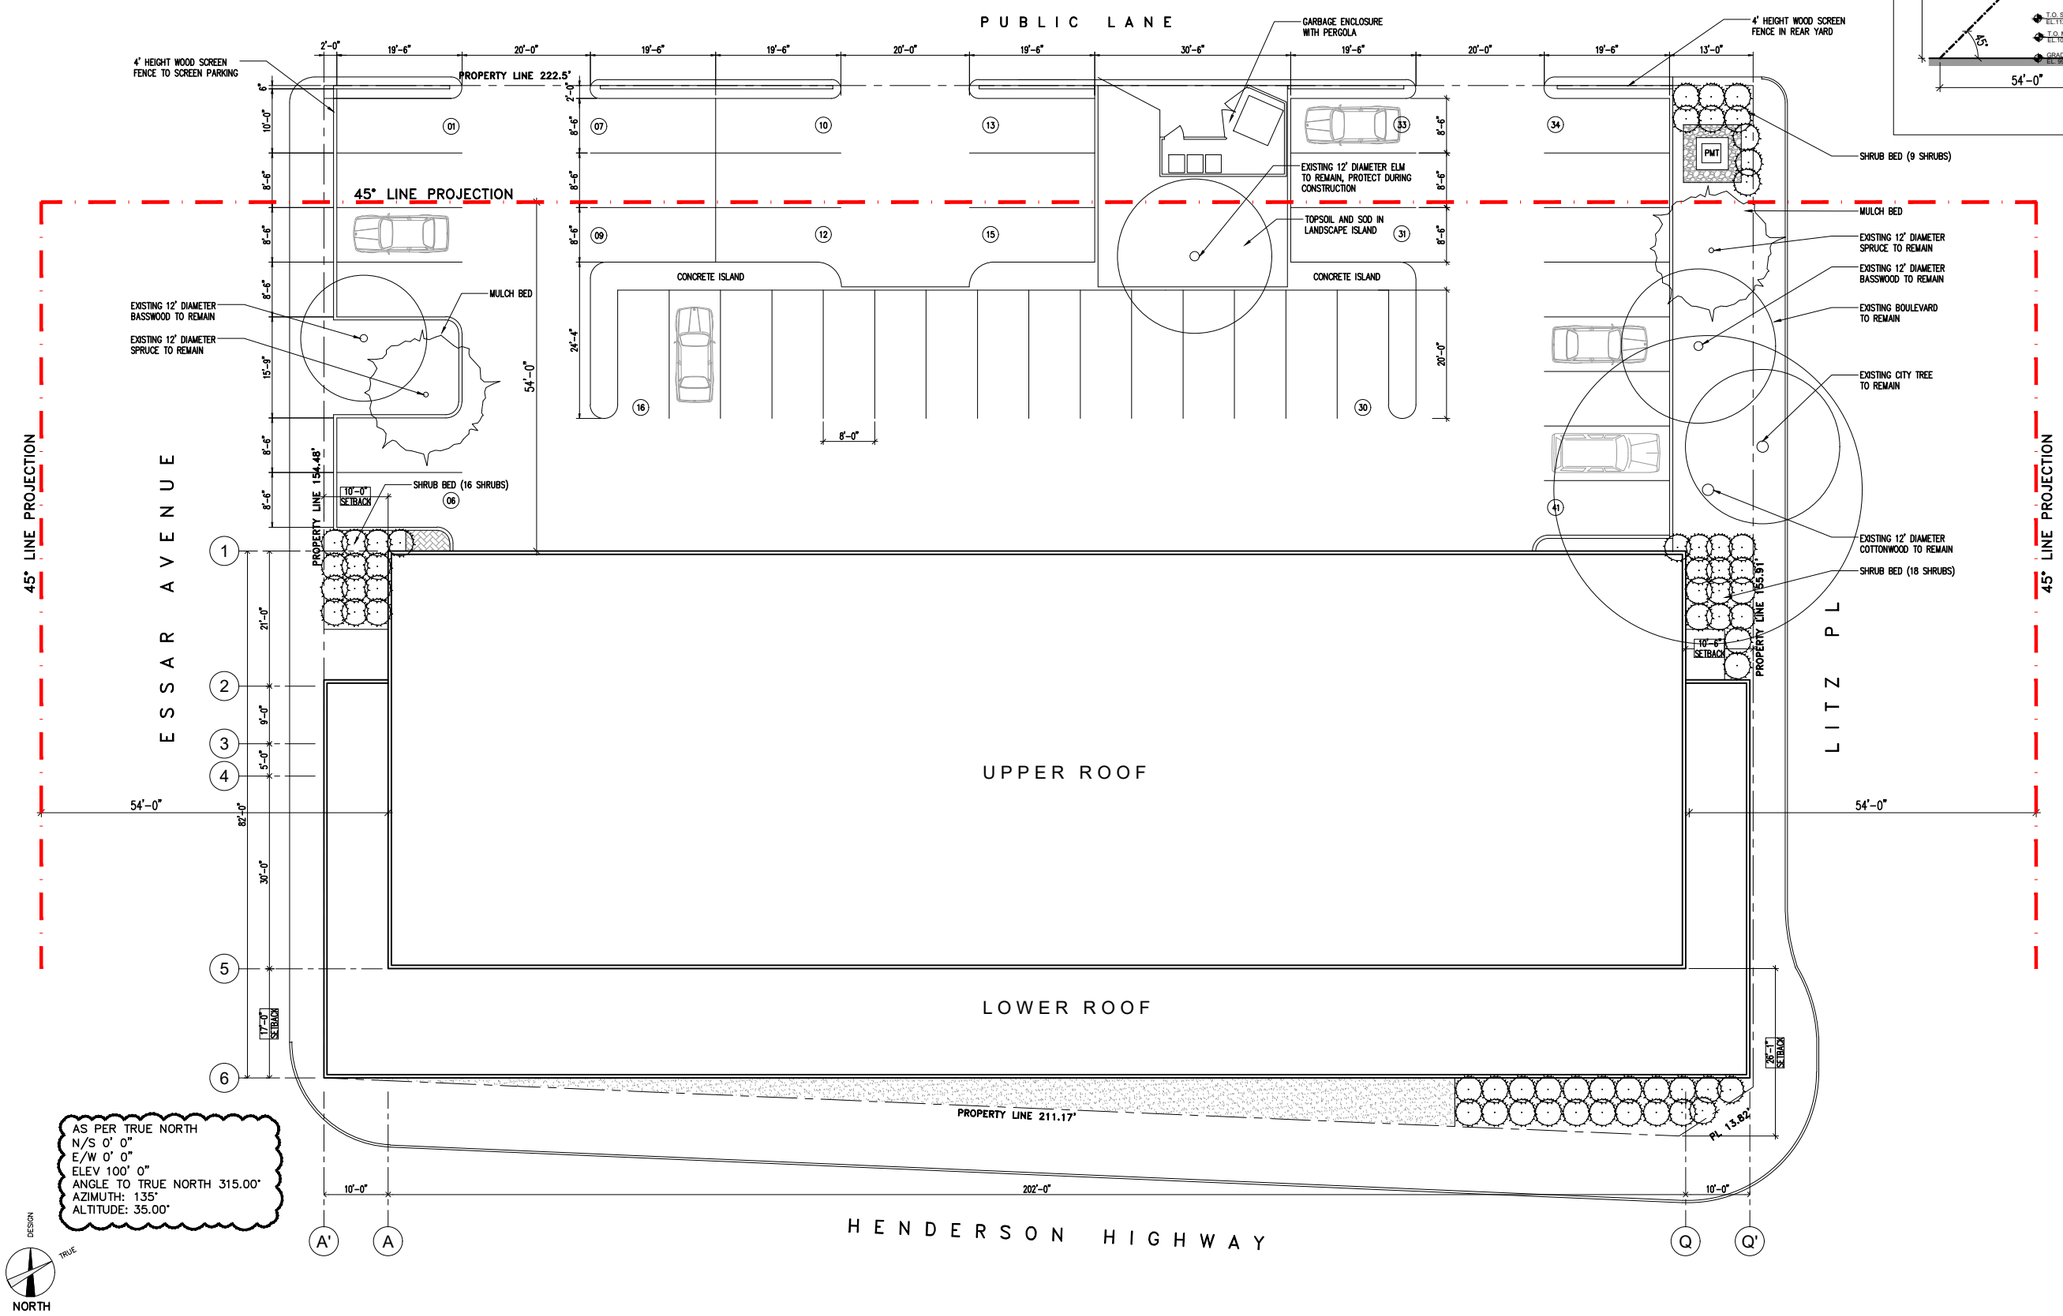

1 A7.0 45 DEGREE PLAN
SCALE: 3/32"=1'-0"

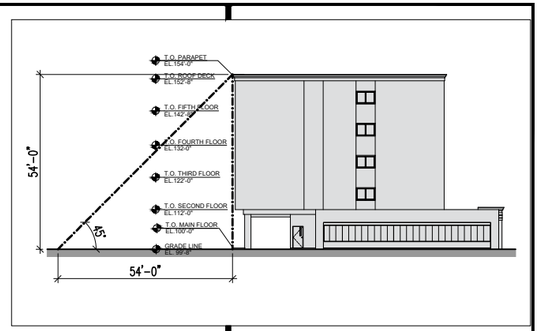

2 A7.0 SOUTH ELEVATION
SCALE: N.T.S.

REV	DESCRIPTION	DATE	BY
0	ISSUED FOR REVIEW	20 DEC 2021	RQS

SEAL:

SEAL:

THIS DRAWING MUST NOT BE SCALED.

THE GENERAL CONTRACTOR SHALL VERIFY ALL DIMENSIONS, DATUMS AND LEVELS PRIOR TO COMMENCEMENT OF WORK AND IS HELD RESPONSIBLE FOR REPORTING ANY DISCREPANCY OR OMISSION TO NEIL COOPER ARCHITECT INC. IMMEDIATELY.

THIS DRAWING IS THE EXCLUSIVE PROPERTY OF NEIL COOPER ARCHITECT INC. AND CAN BE REPRODUCED ONLY WITH THE PERMISSION OF NEIL COOPER ARCHITECT INC, IN WHICH CASE THE REPRODUCTION MUST BEAR THEIR NAME AS THE ARCHITECTURAL FIRM.

DRAWING:

45 DEGREE PLAN

PROJECT:

MIXED USE RESIDENTIAL & COMMERCIAL DEVELOPMENT

1400 HENDERSON HWY, Winnipeg, MB

Neil Cooper Architect Inc.
109-374 River Avenue, Winnipeg, Manitoba R3L 0E4

REVISION AS PER COMMENT
(MU #13 – Dec.–02–22)

DRAWN BY:	CHECKED BY:	SHEET NO:	REV NO:
AL/RQS	NC	A7.0	R0

DATE: 18 DEC 2021

SCALE: AS NOTED

FILE: 21135\Cont Docts\Cont Dwgs\Arch\A7.0.dwg