


SCHEDULE "G"

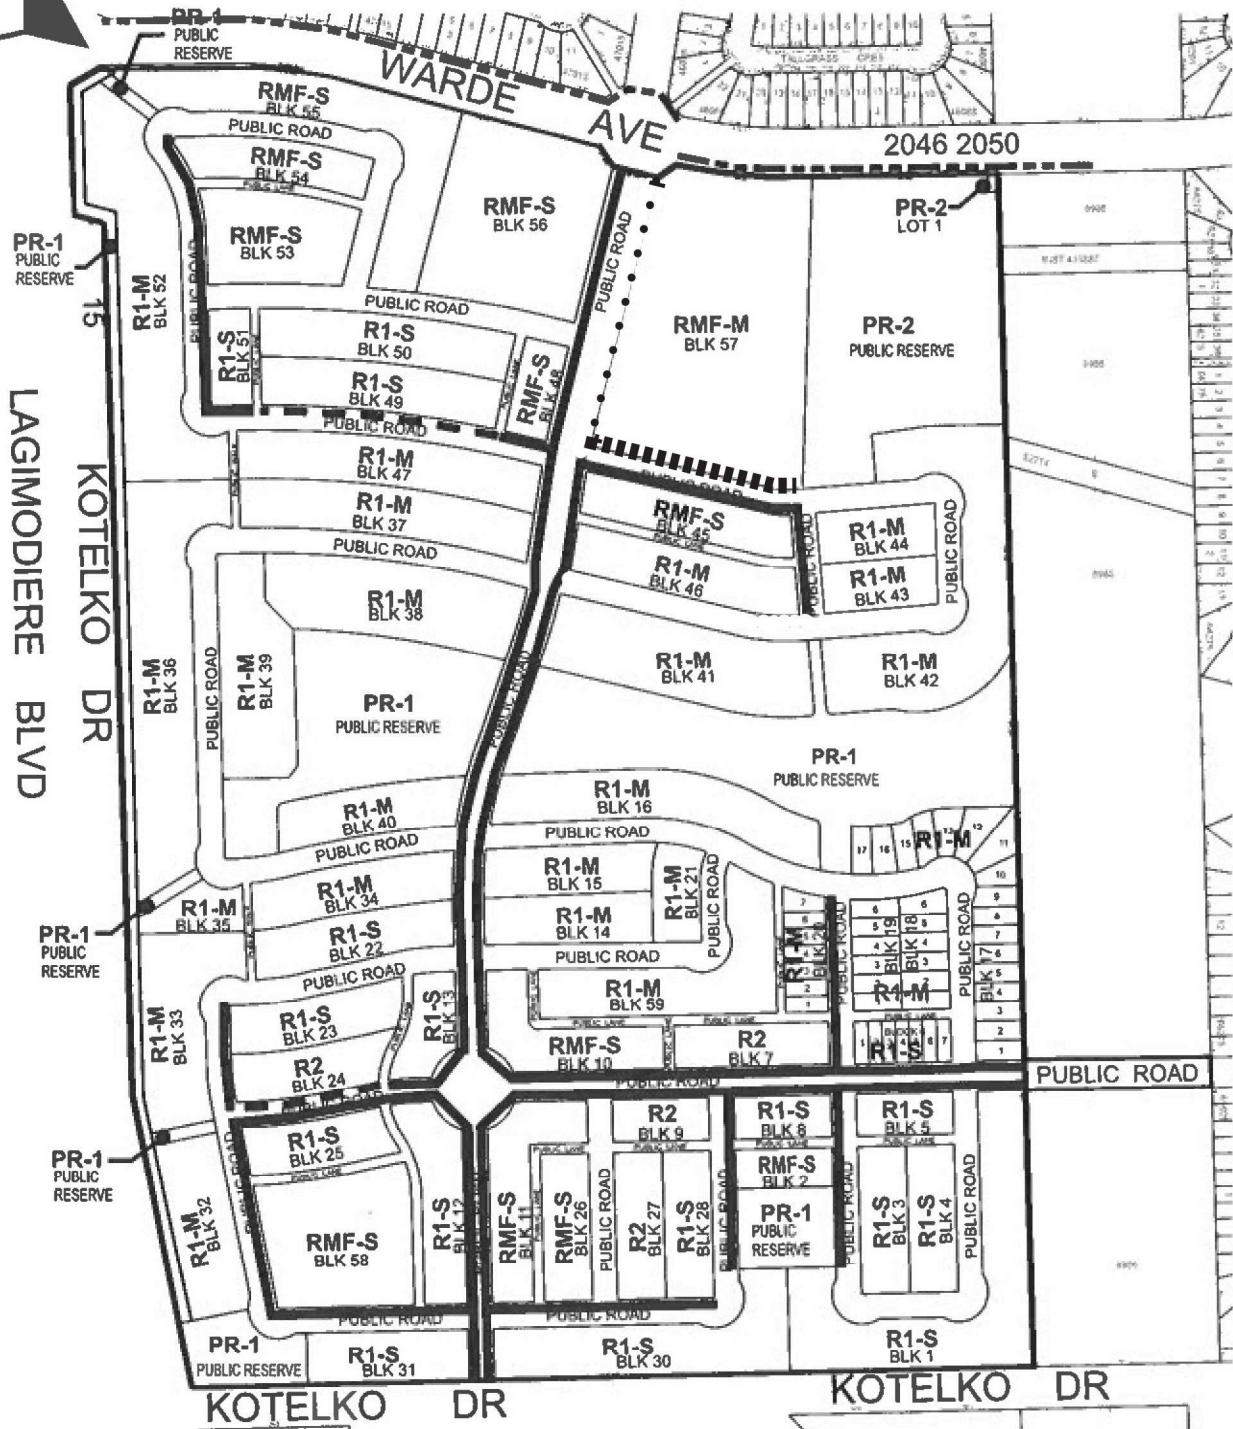

LEGEND

- CONSTRUCT CONCRETE SIDEWALK
- CONSTRUCT 1.5M CONCRETE MULTI-USE PATHWAY ADJACENT TO EXISTING 1.5M CONCRETE SIDEWALK
- CONSTRUCT CURB ADJACENT CONCRETE SIDEWALK
- CONSTRUCT - 2.0M CONCRETE SIDEWALK
- CONSTRUCT 2.7M ASPHALT MULTI-USE PATHWAY