




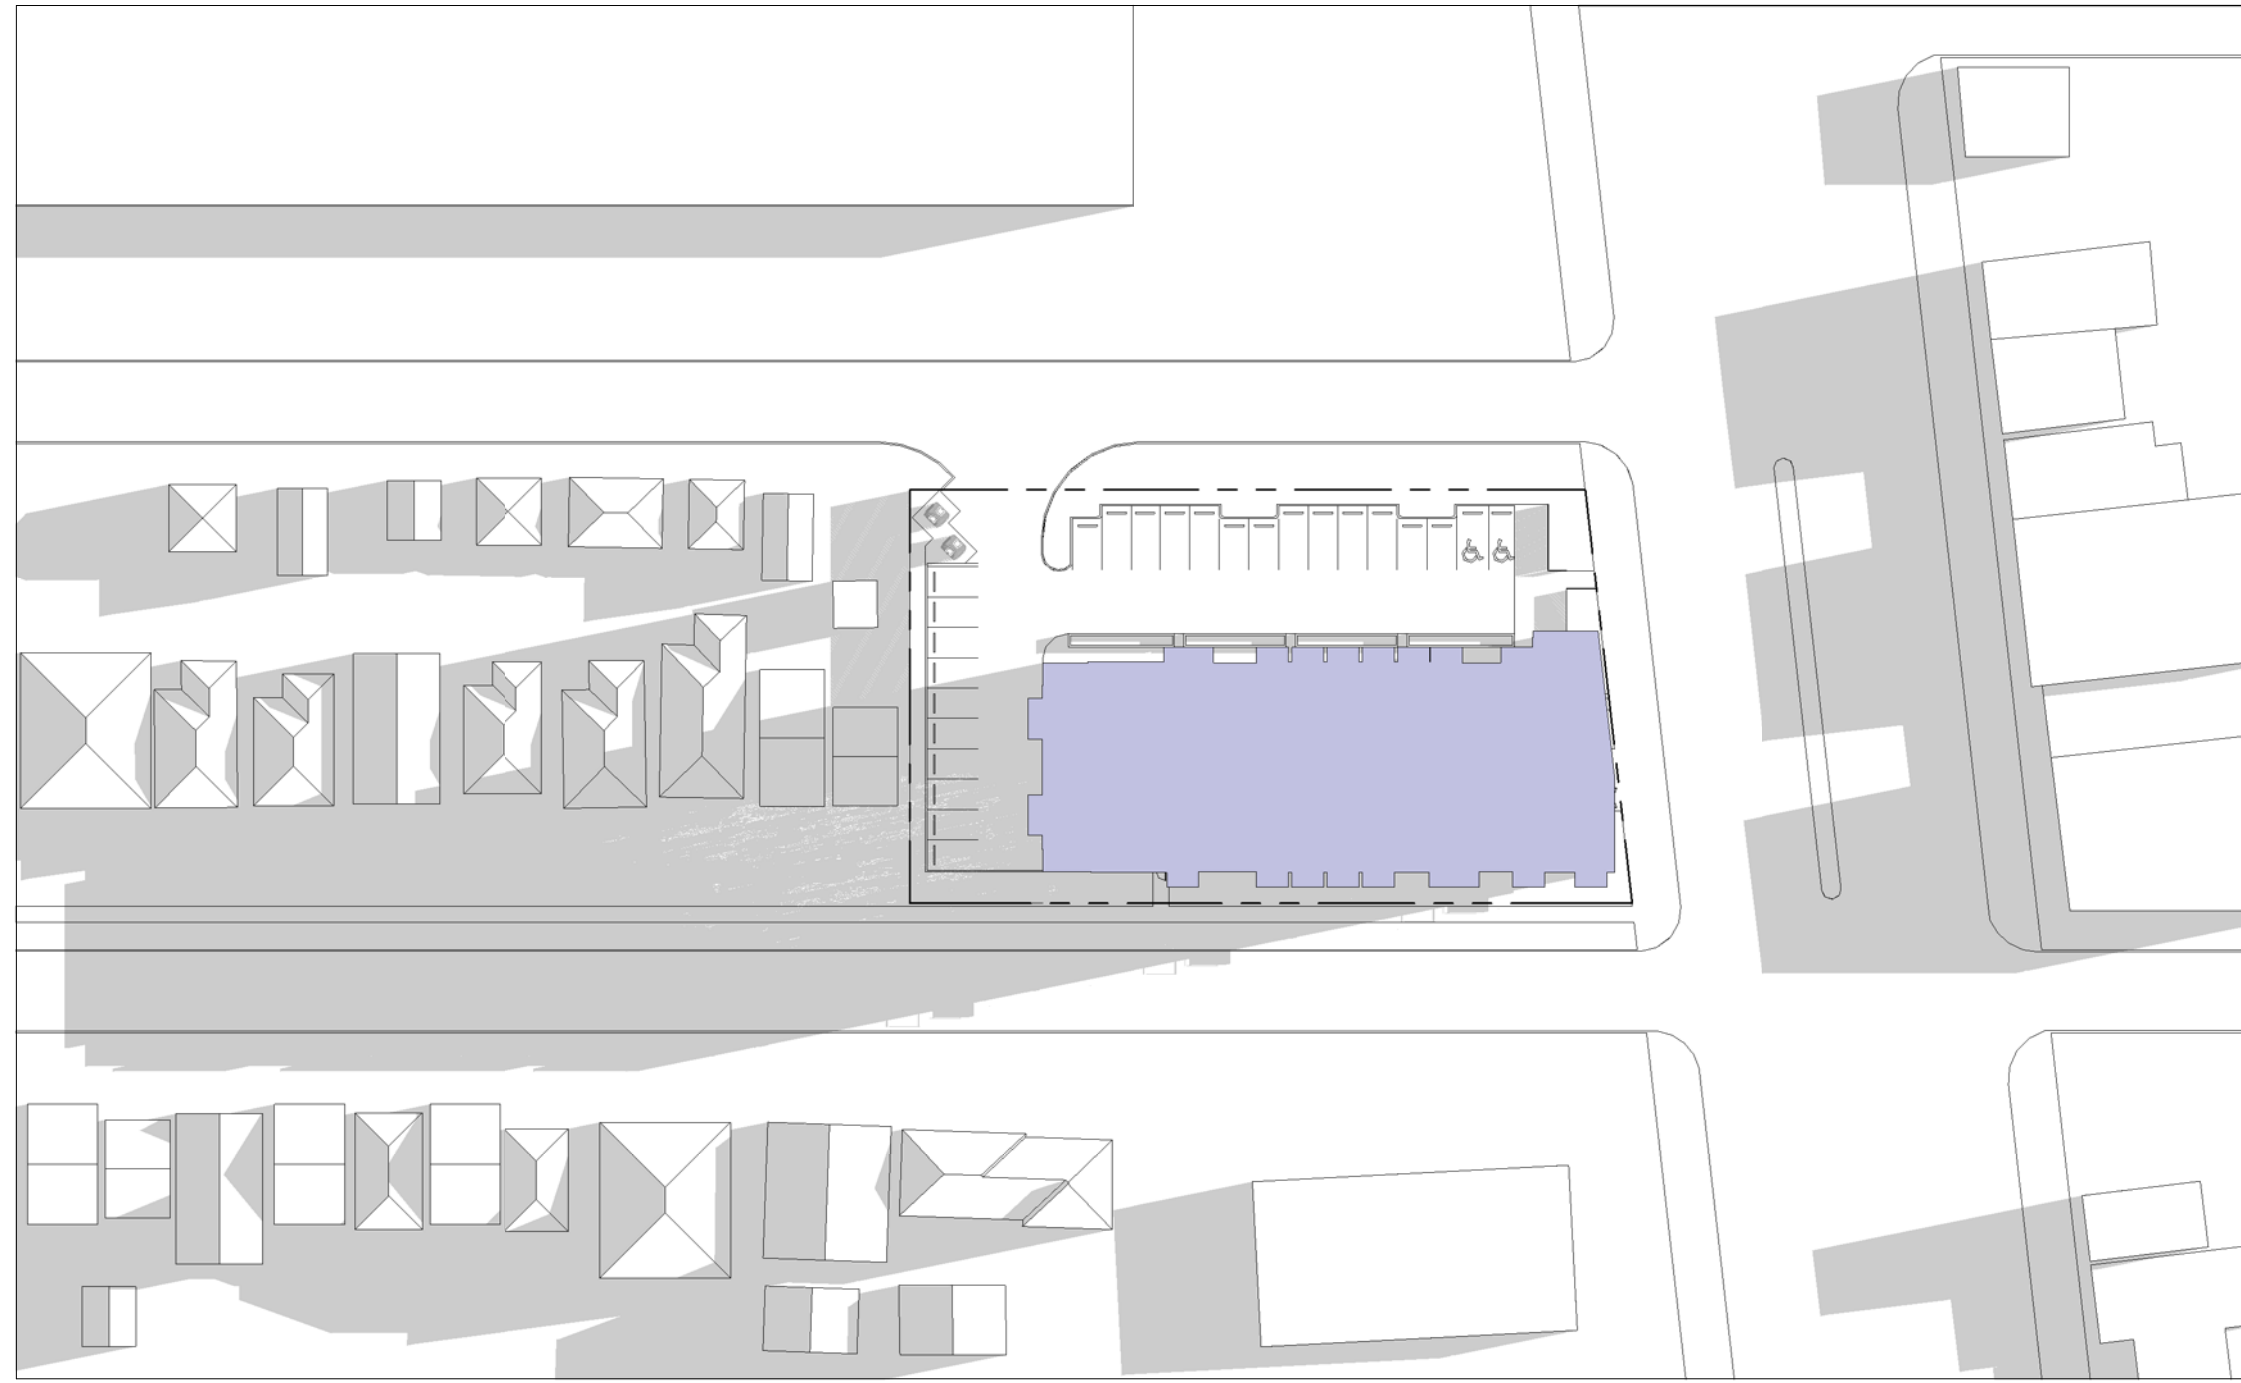


SPRING/FALL EQUINOX 9AM

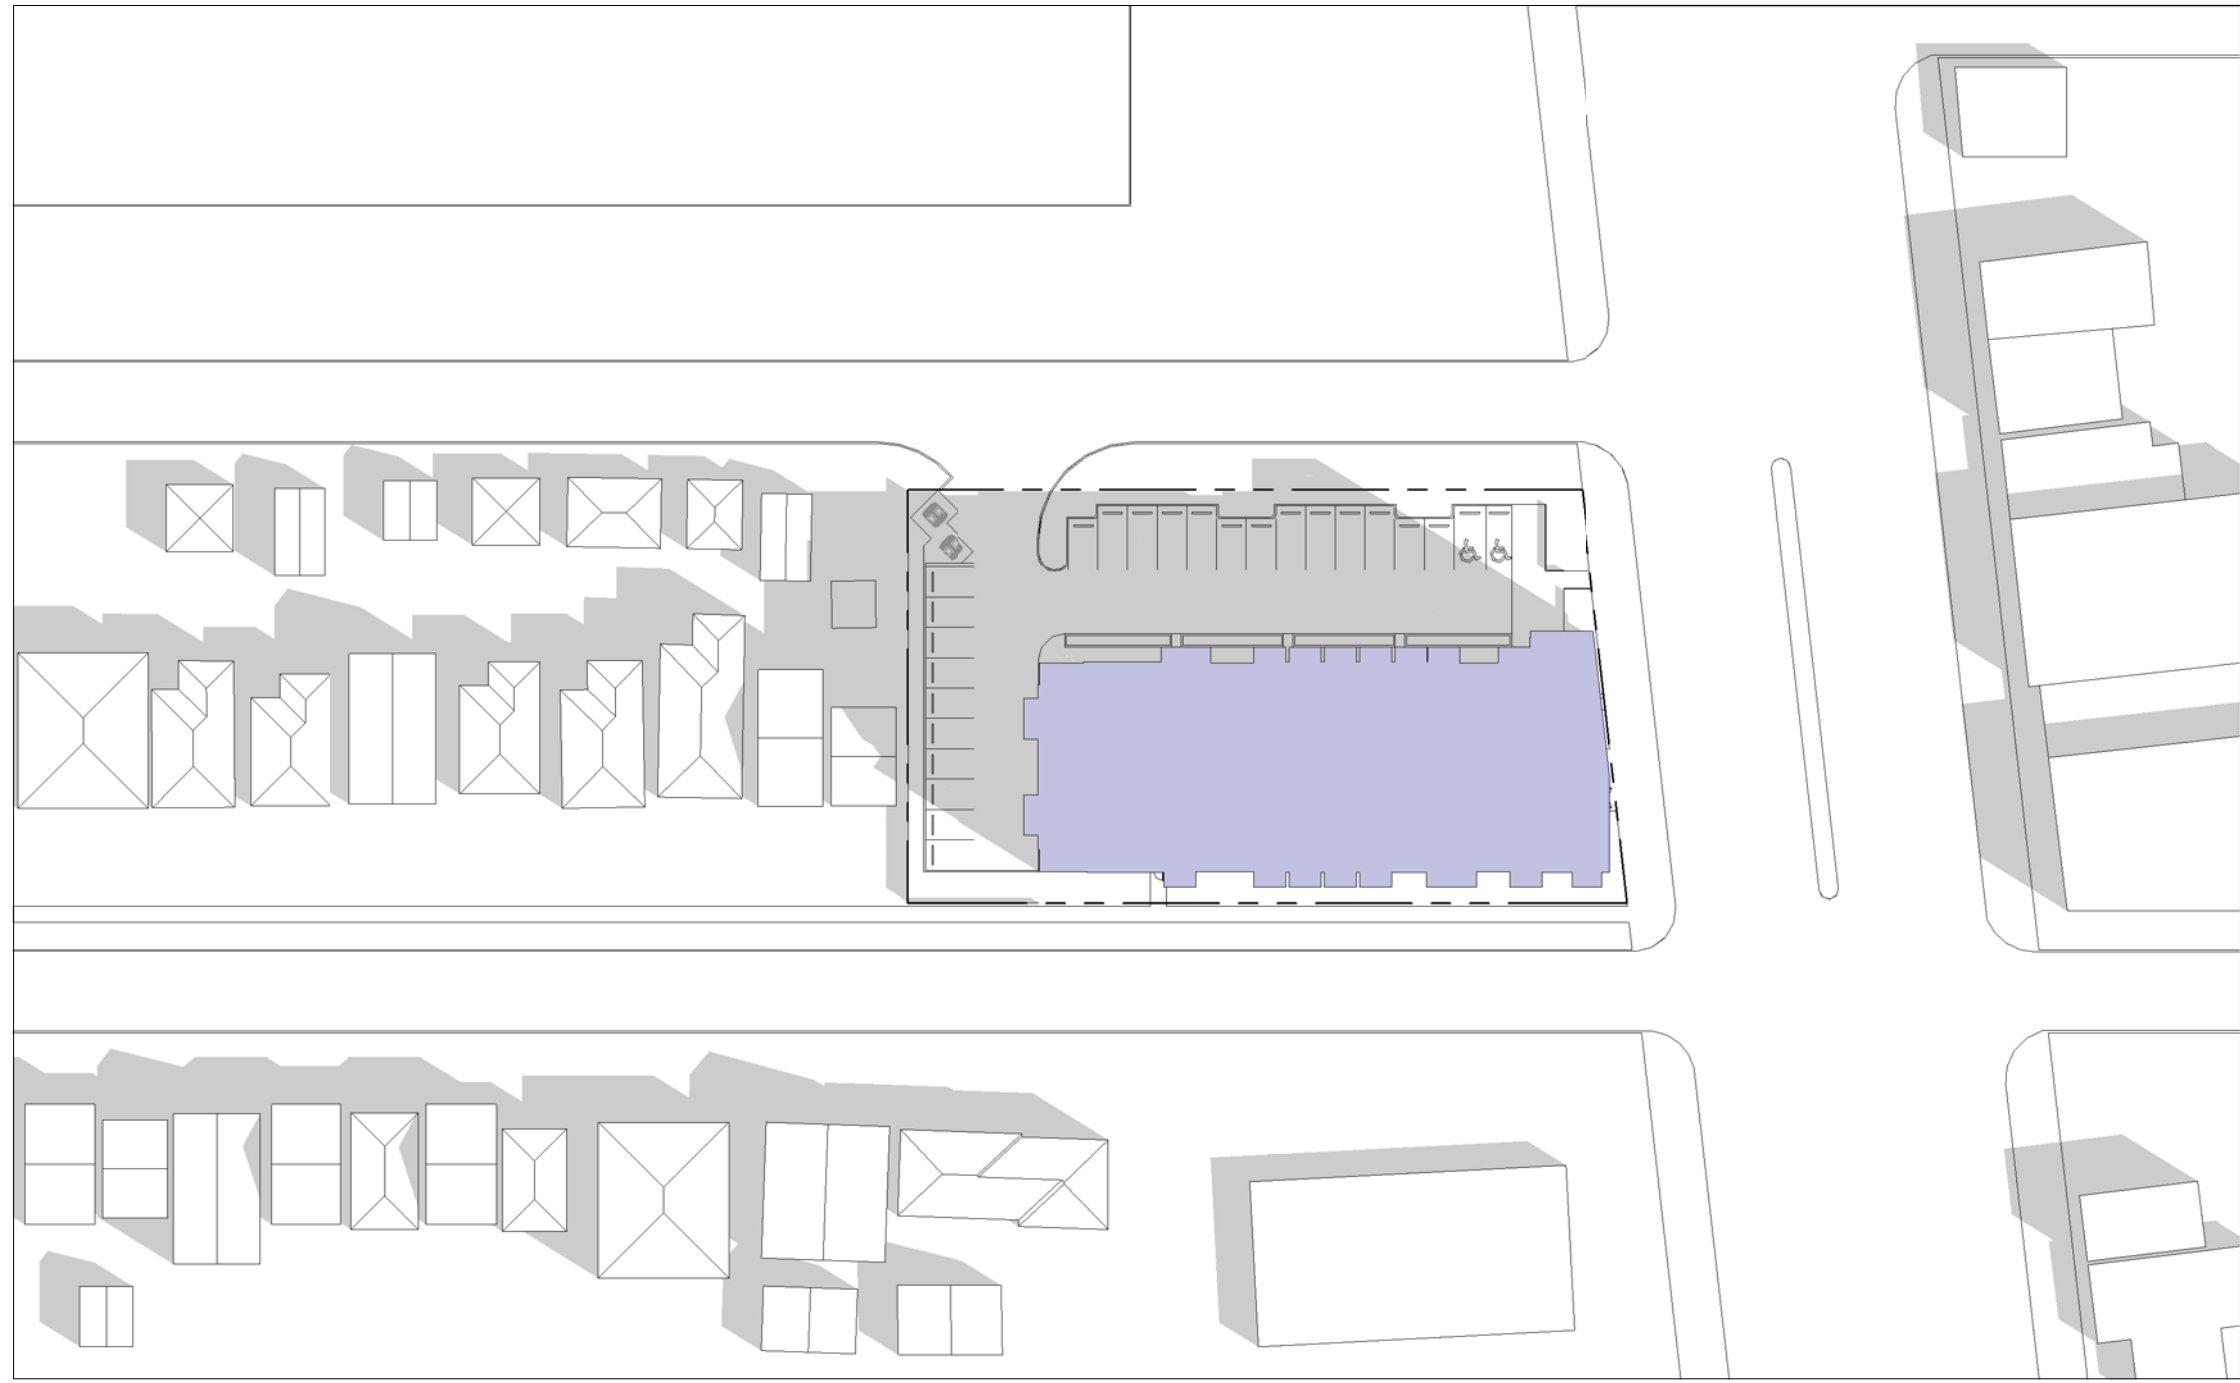


SPRING/FALL EQUINOX 12NOON

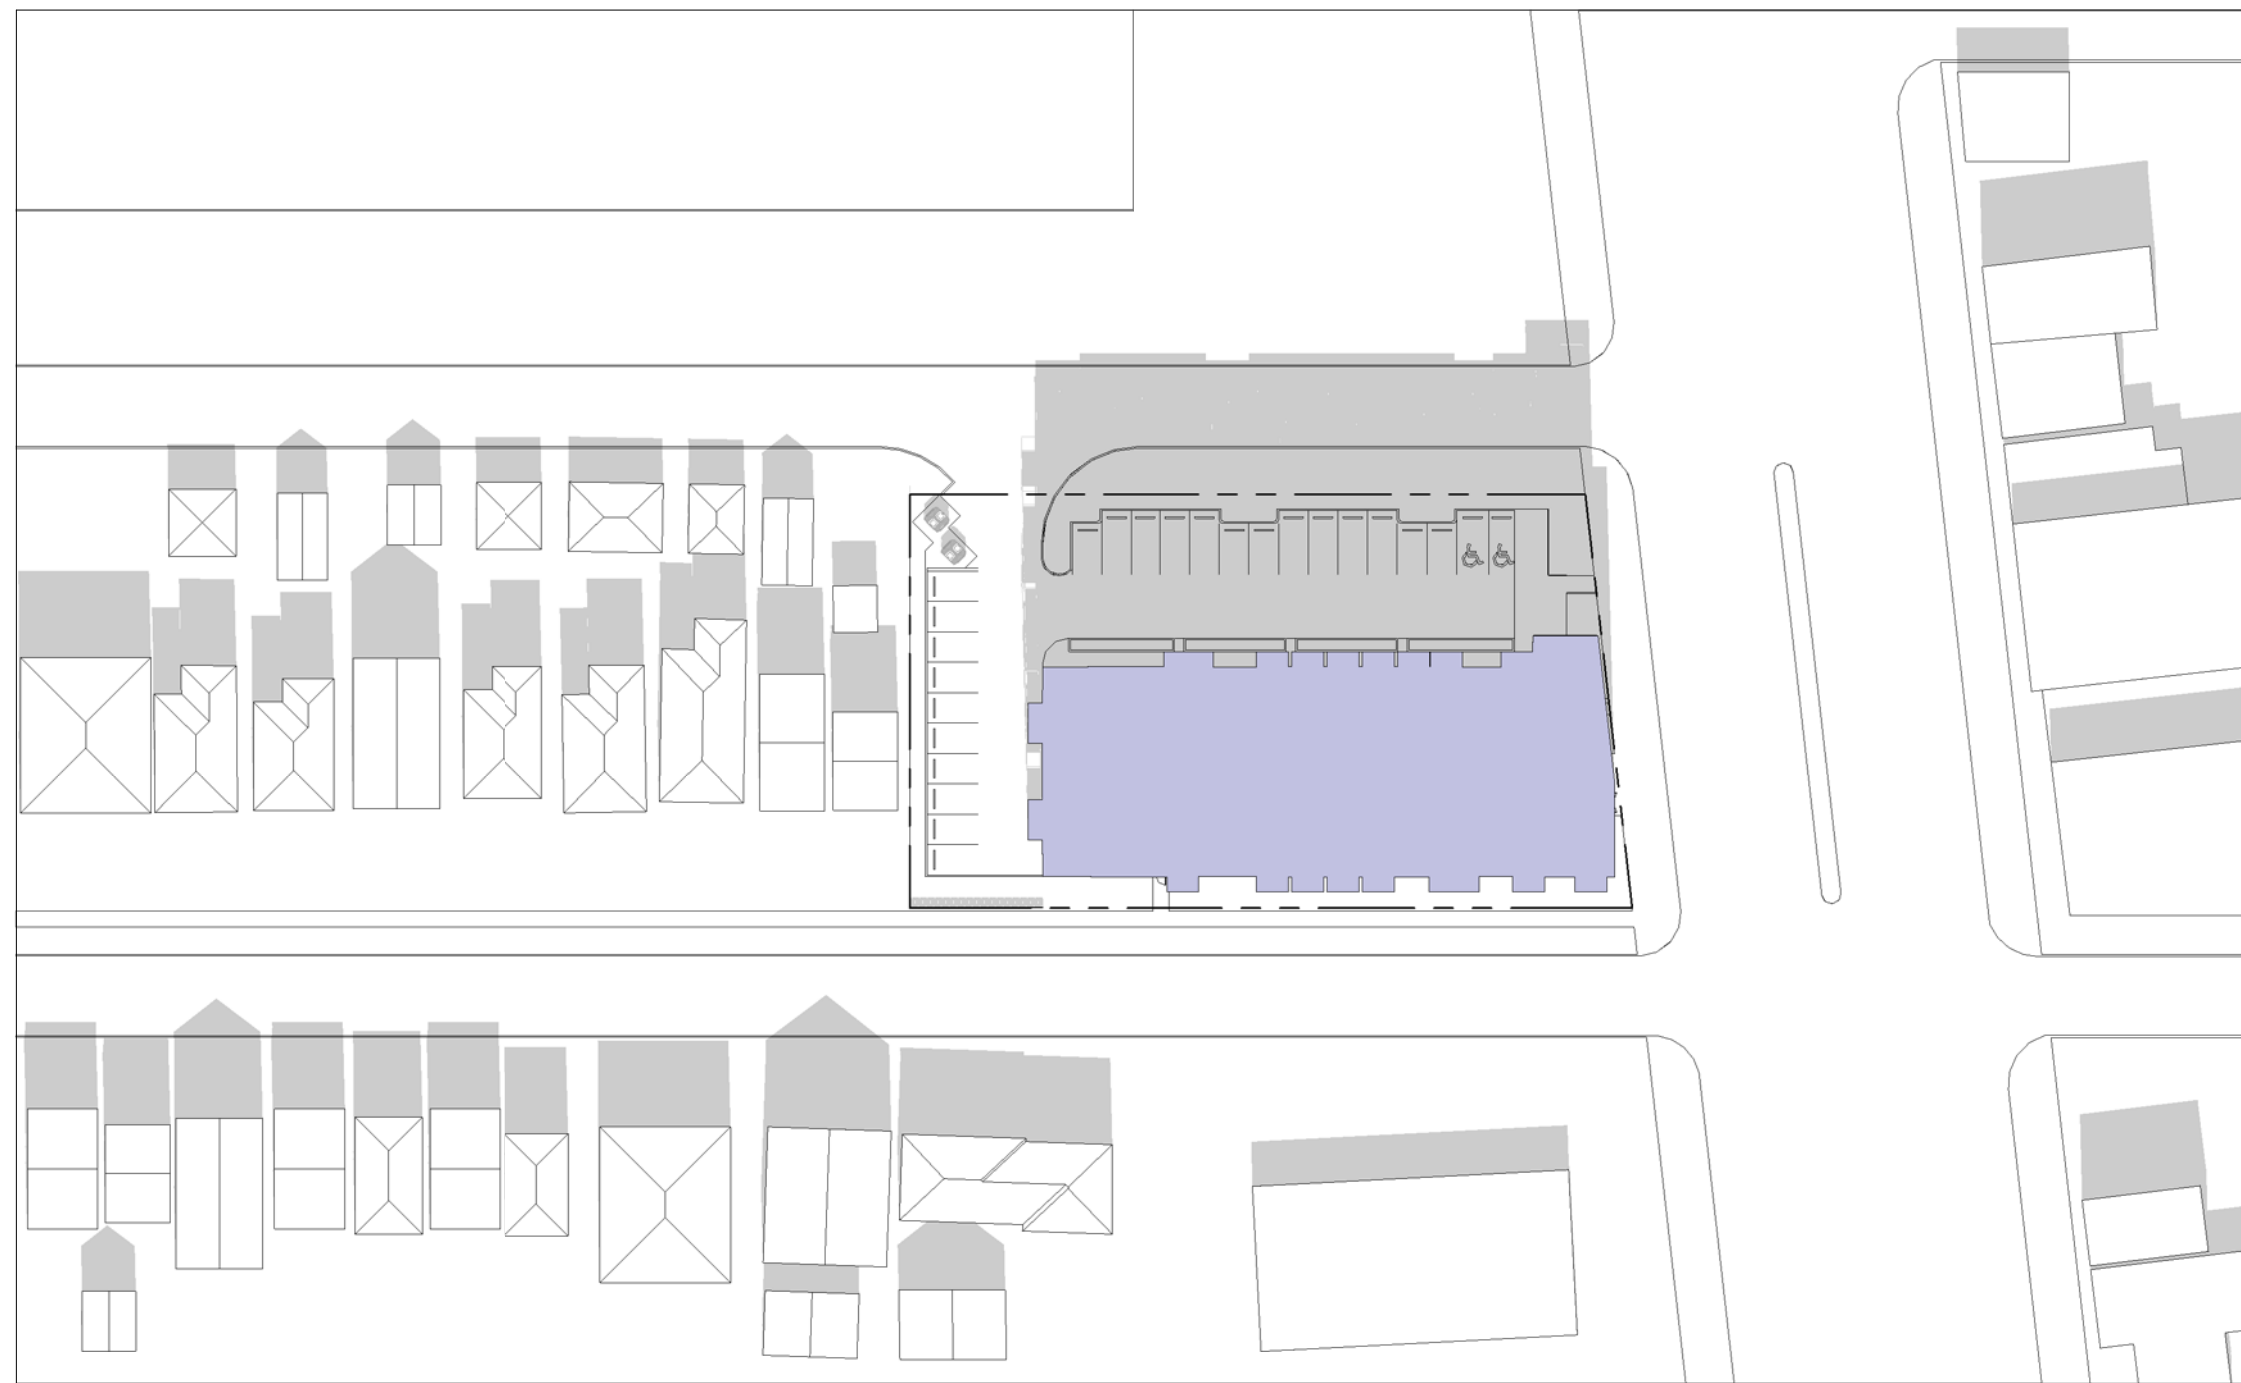

SPRING/FALL EQUINOX 3PM

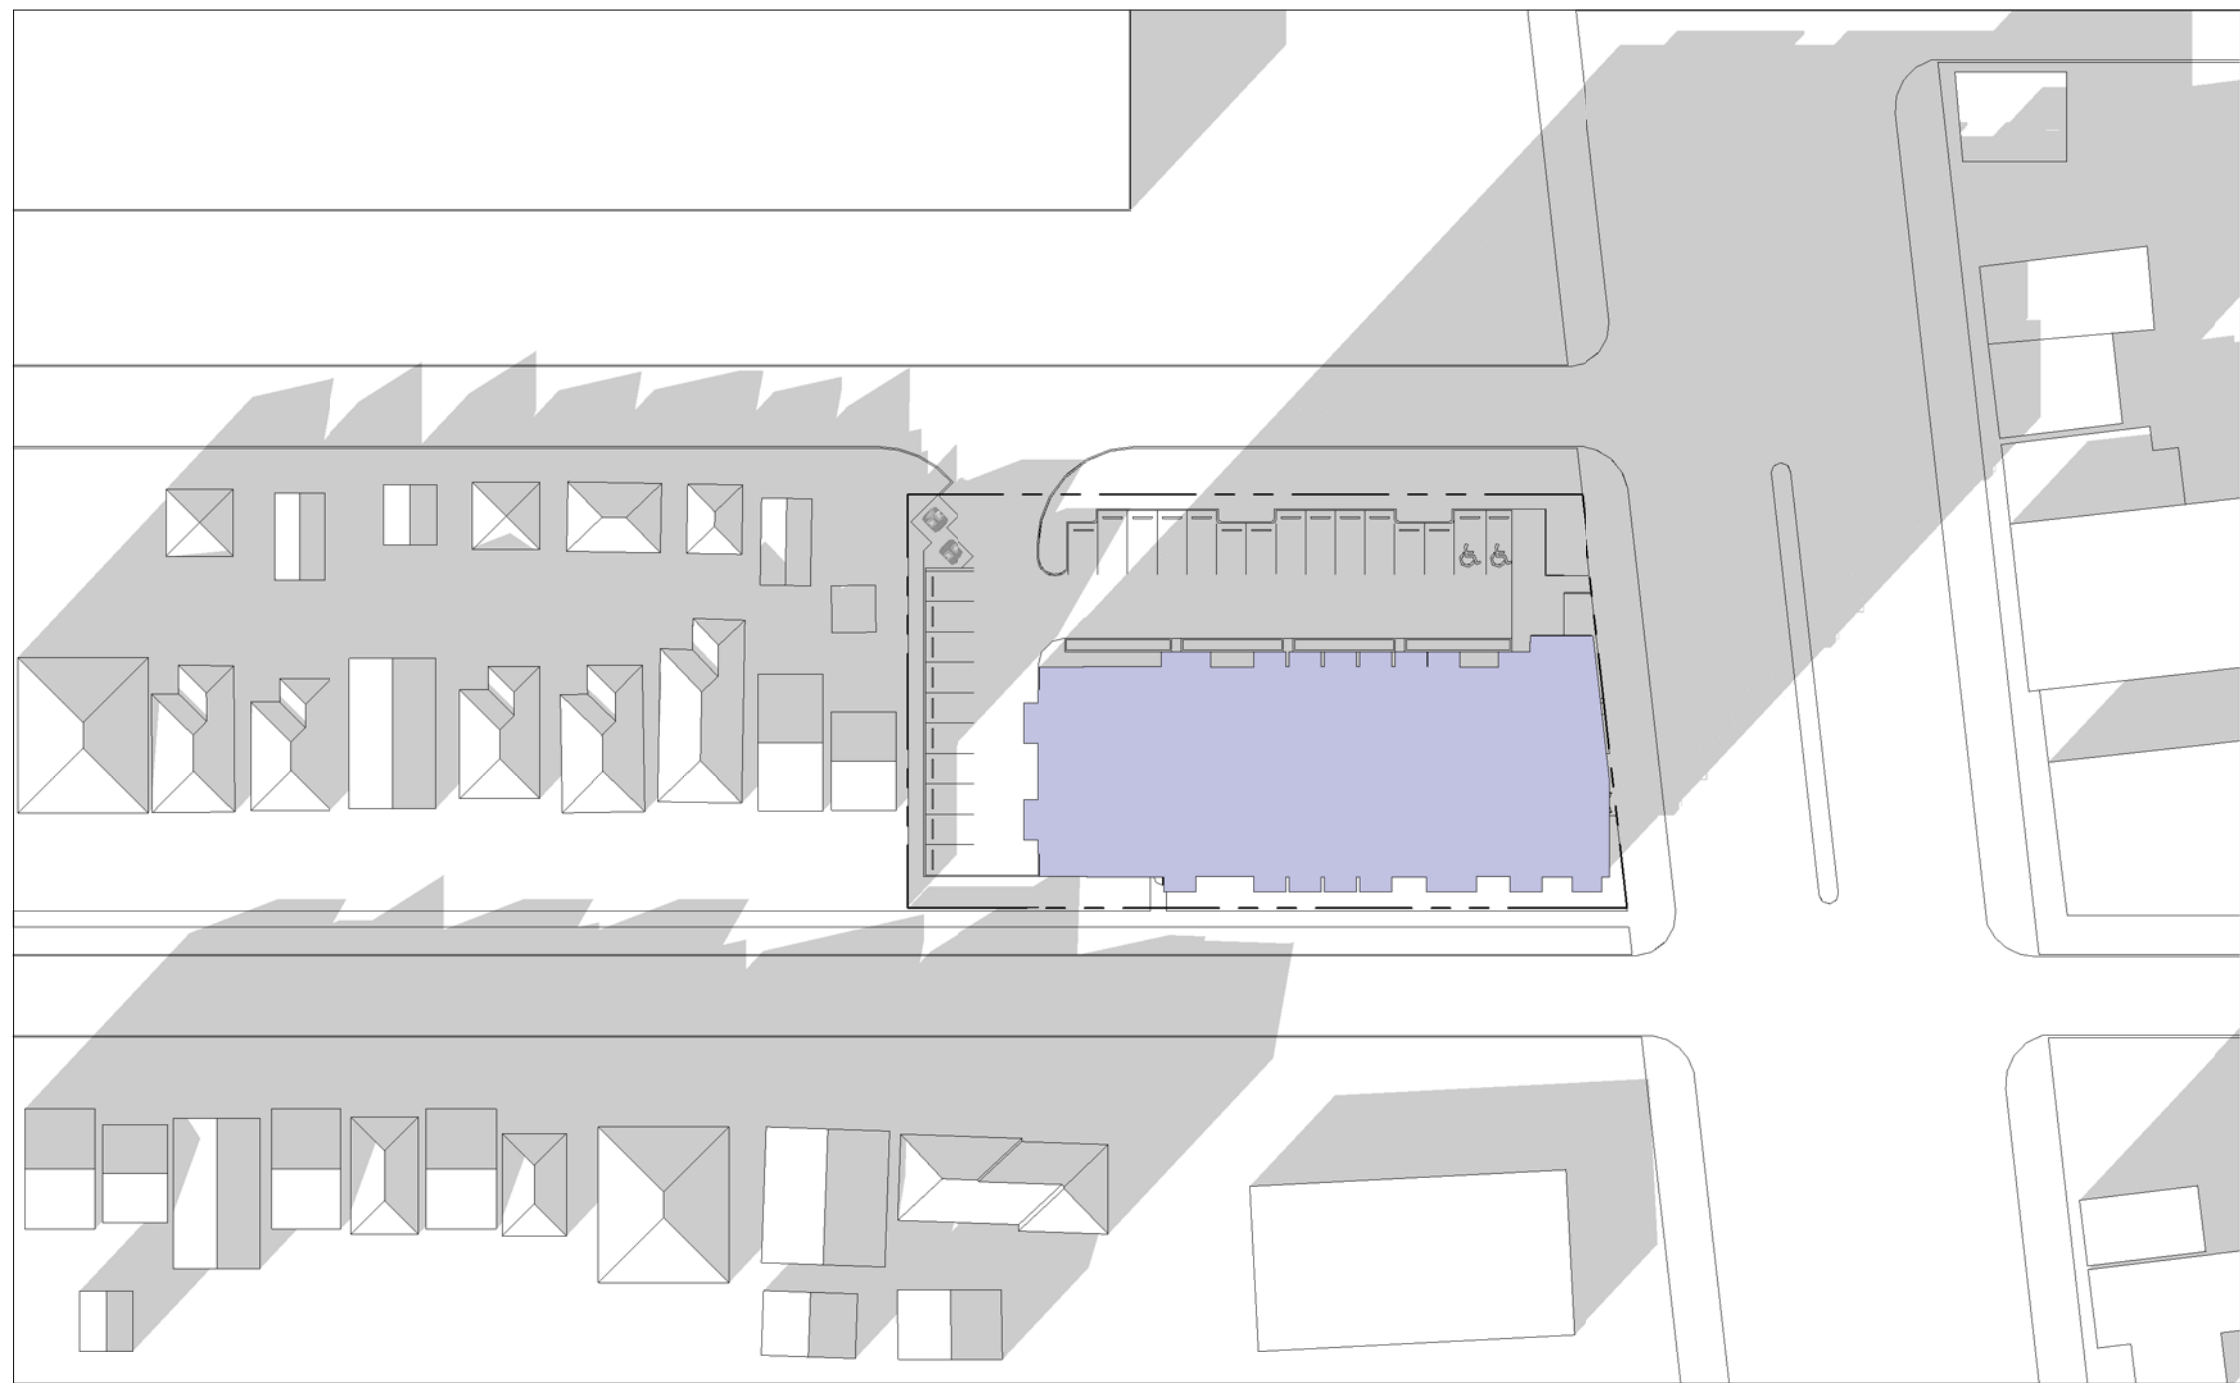

SPRING/FALL EQUINOX 6PM

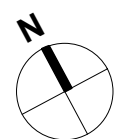

No. Revision: Date: By:

PRELIMINARY ONLY
NOT FOR CONSTRUCTION

Consultants:

AFFINITY ARCHITECTURE Inc.
Unit 201 - 227 Stafford Street • Winnipeg • Manitoba • R3M 2J1
Phone 204-982-6940 • Fax 204-453-4556 • info@affinityard.com


Drawings and project manual, as instruments of service, are the property of the architect; the copyright in the same being reserved to him. No reproduction may be made without the permission of the architect, and when made must bear his name. All prints to be returned to the architect.
The contractor shall verify dimensions and data noted herein with conditions on the site and is held responsible for reporting any discrepancies to the architect for adjustment, prior to proceeding.

**AMBASSADOR
MANAGEMENT LTD.**
RESIDENTIAL DEVELOPMENT


1488 MAIN ST.

SHADOW STUDY SPRING/FALL
EQUINOX


Drawn Author Checked by Checker

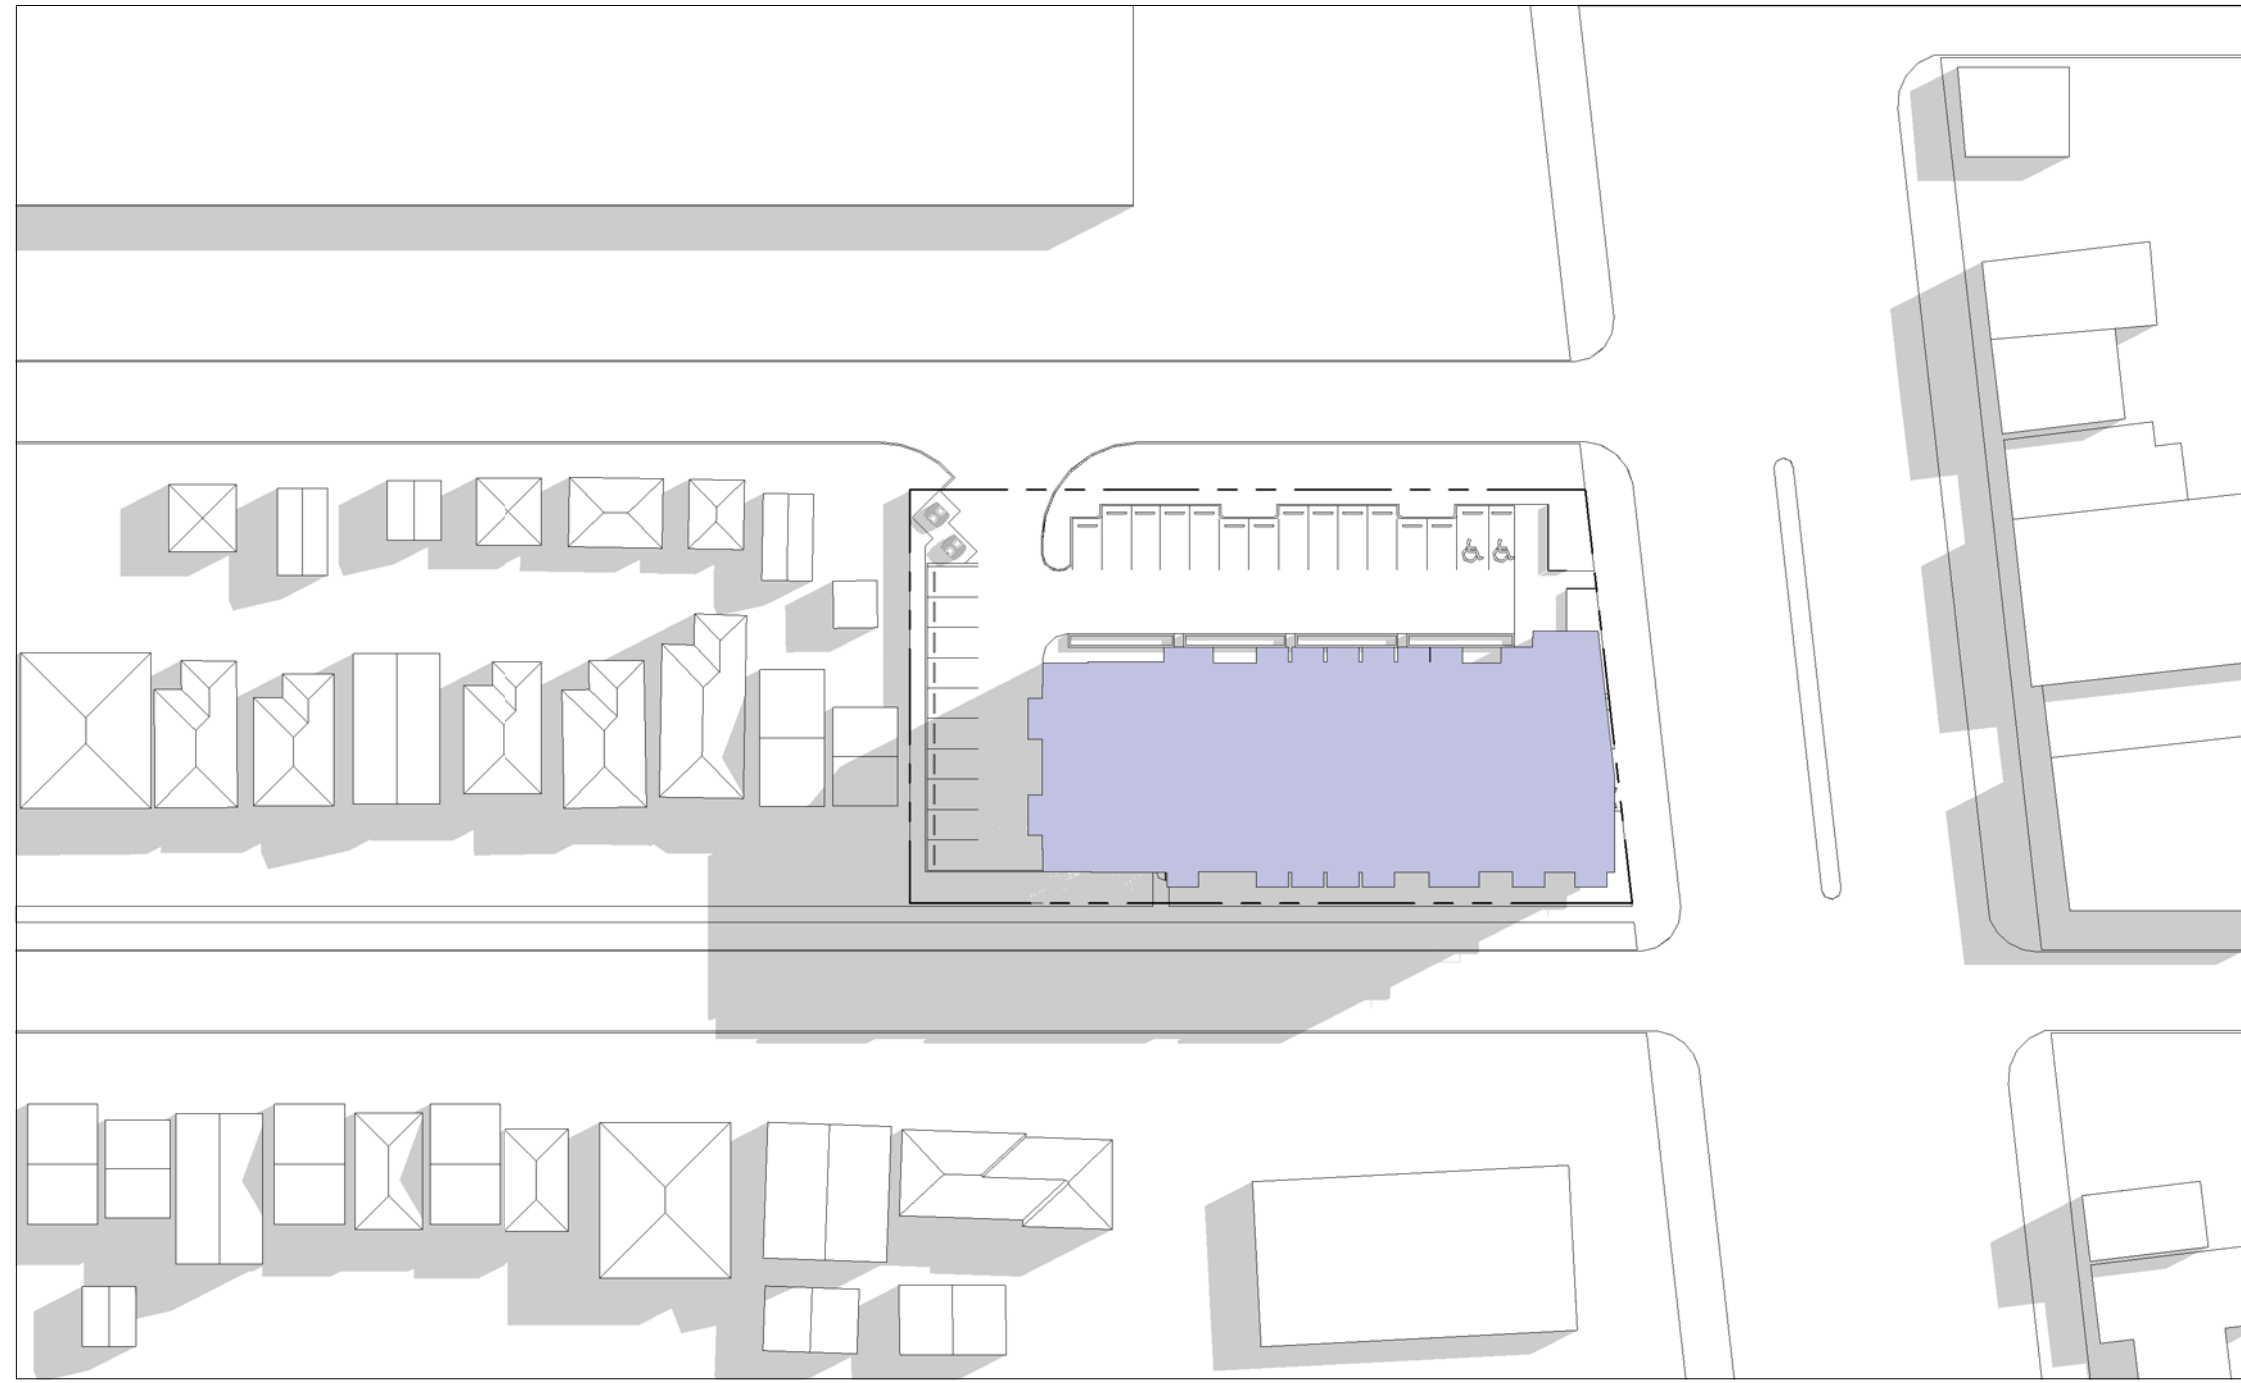


SUMMER SOLSTICE 9AM

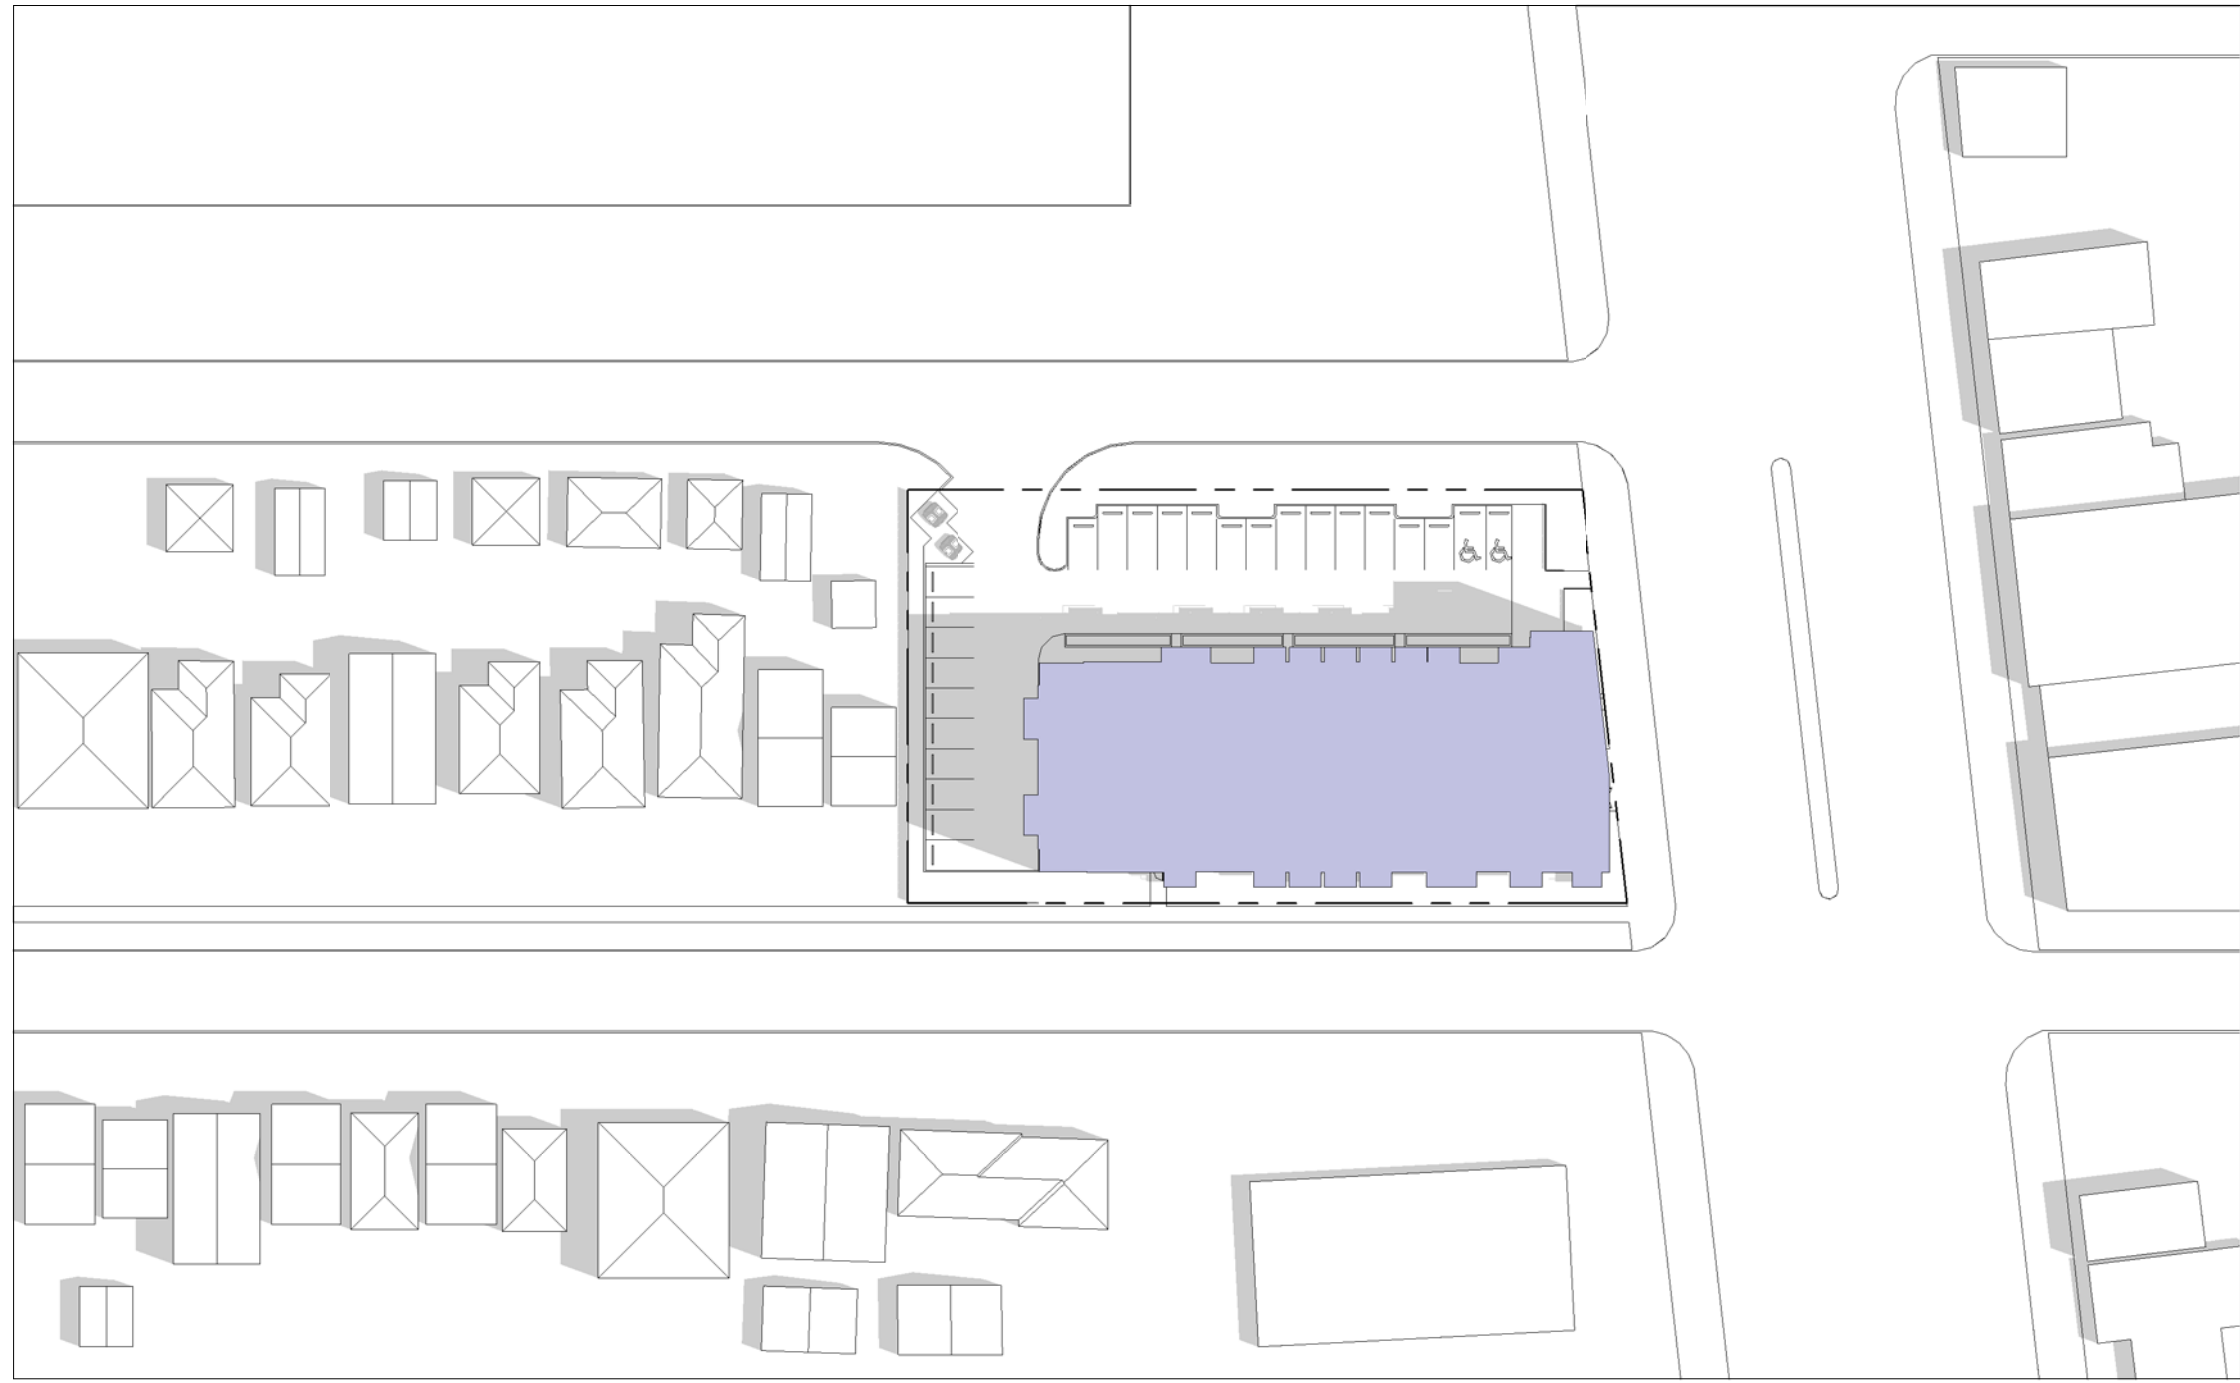


SUMMER SOLSTICE 12NOON

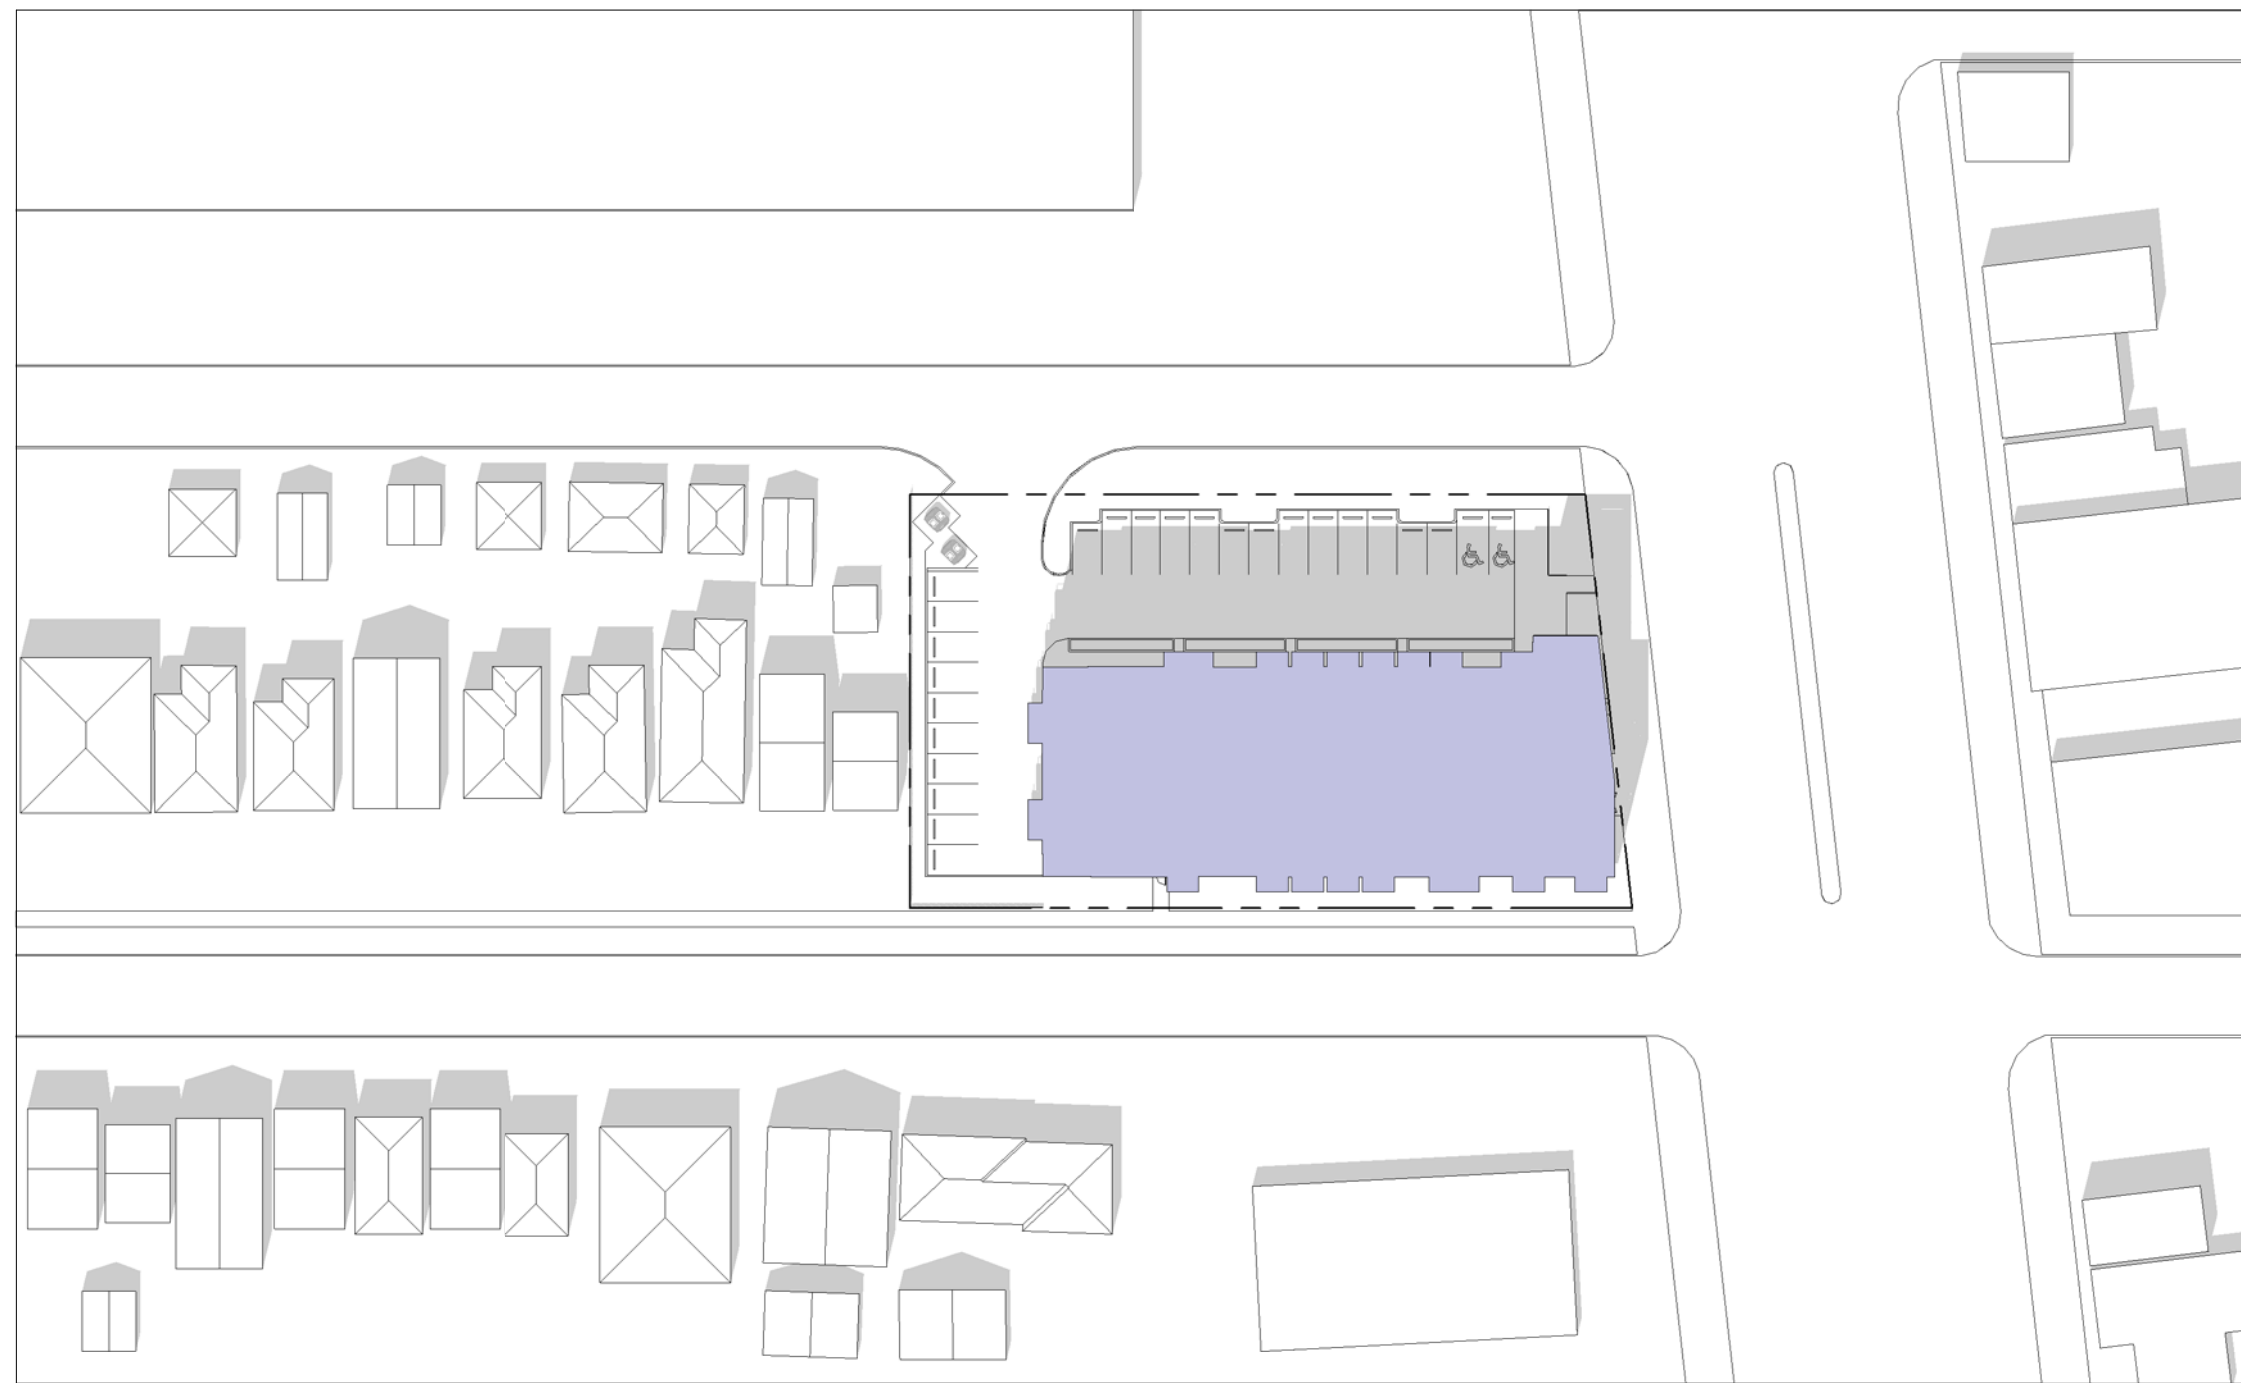

SUMMER SOLSTICE 3PM

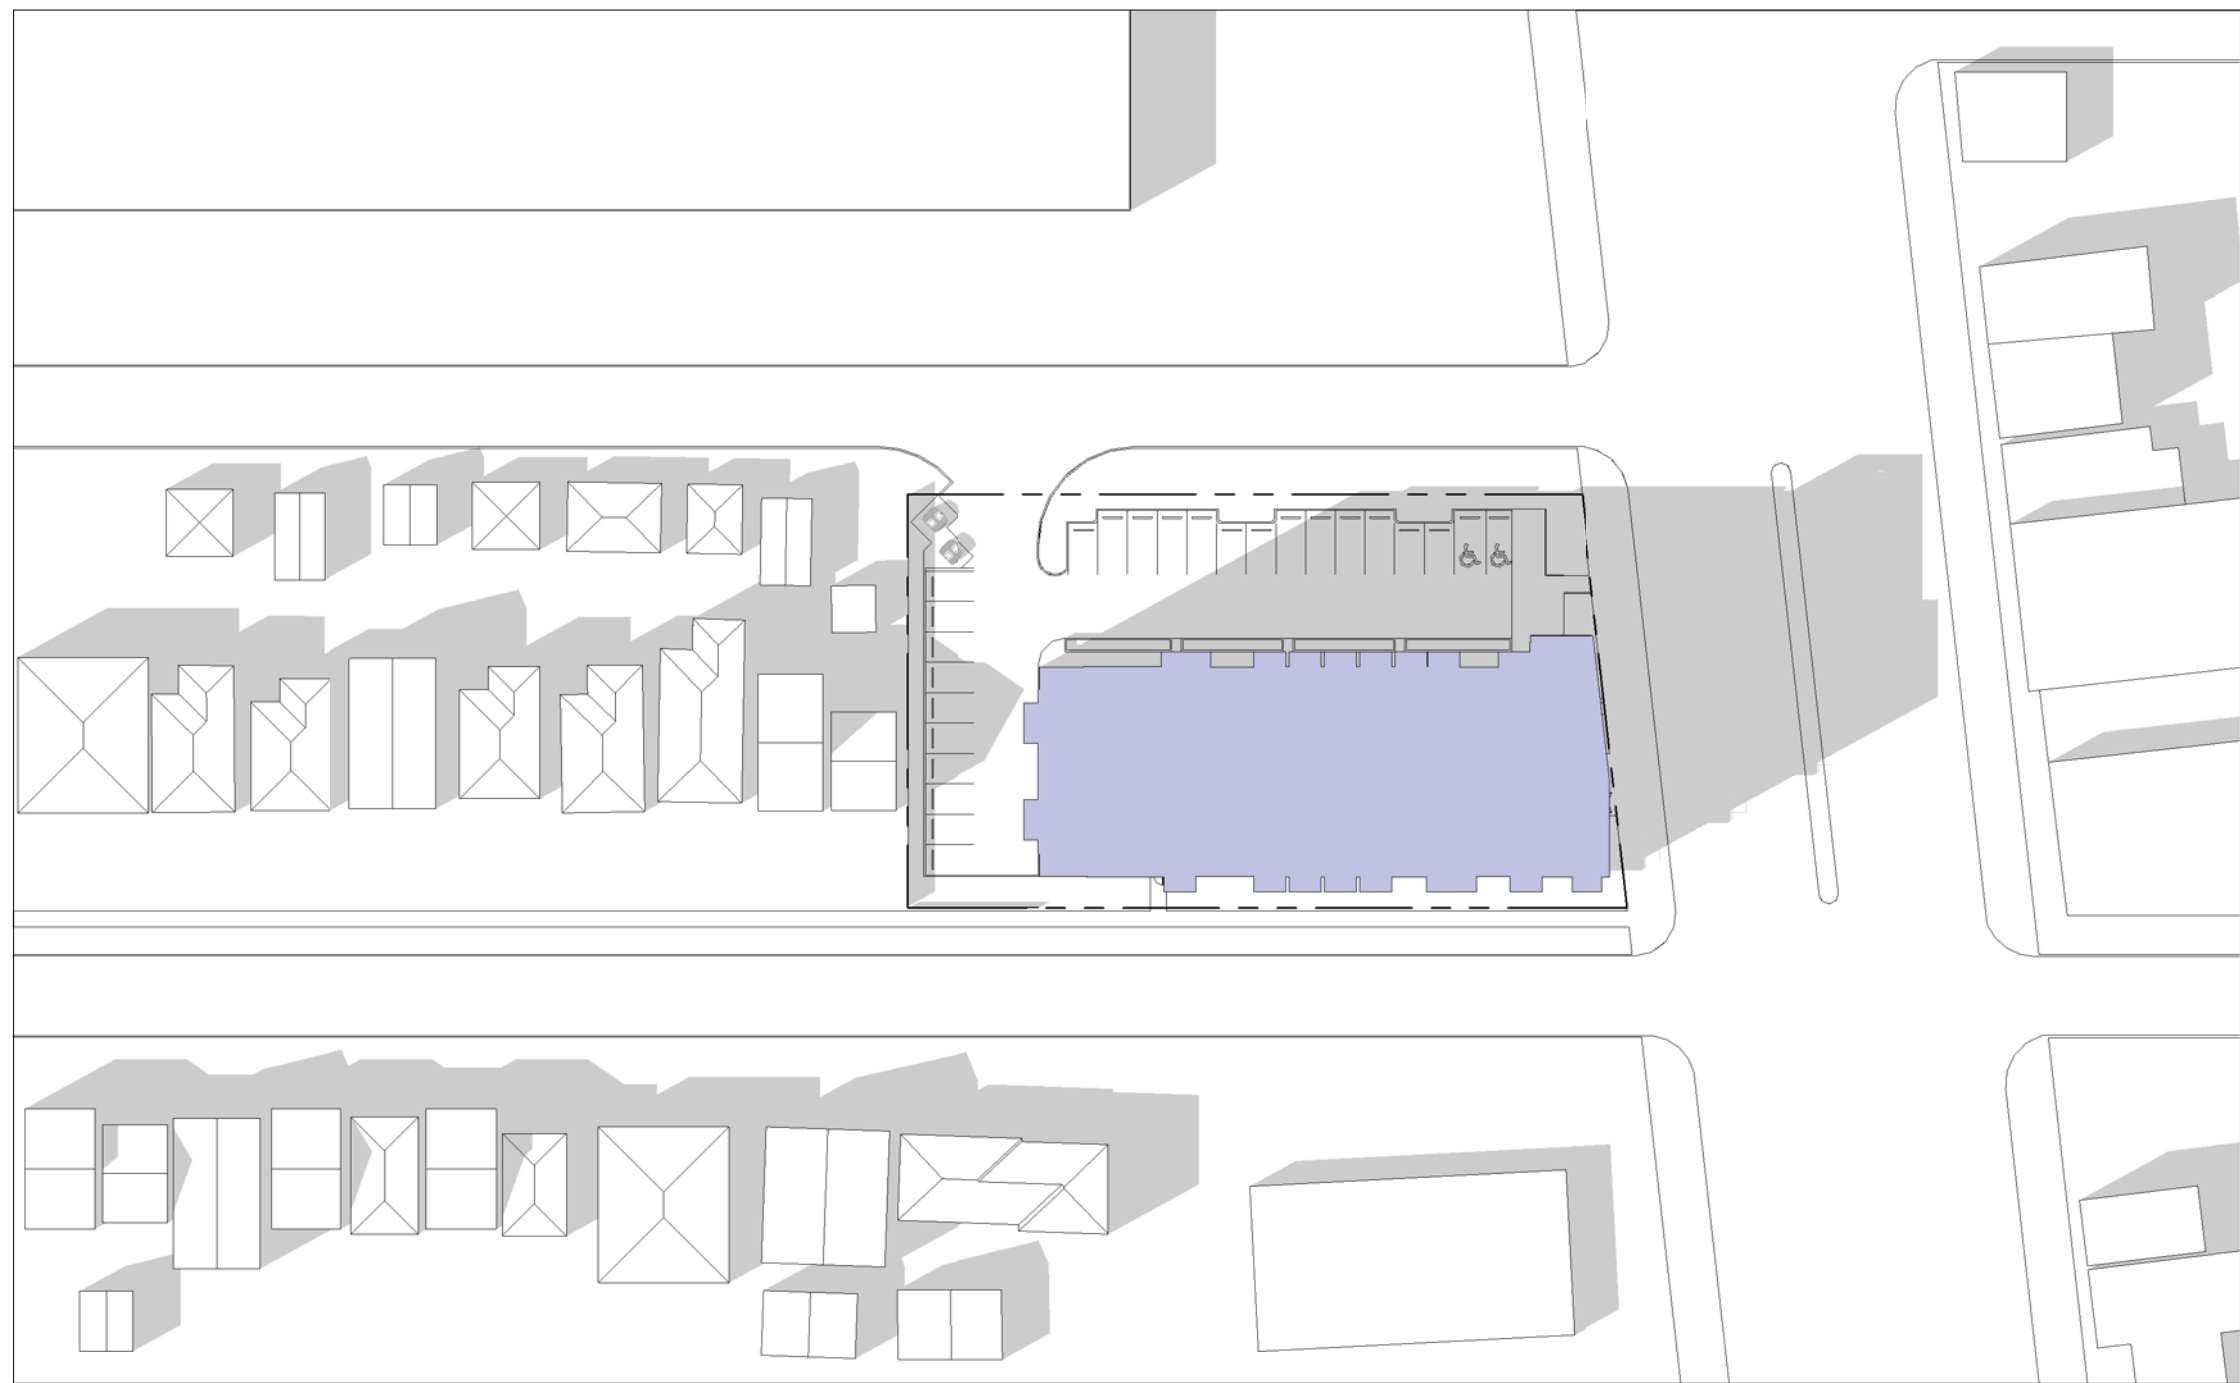

SUMMER SOLSTICE 6PM

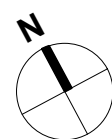

No. Revision: Date: By:

PRELIMINARY ONLY
NOT FOR CONSTRUCTION

Consultants:

AFFINITY 
ARCHITECTURE Inc.
Unit 201 - 227 Stafford Street • Winnipeg • Manitoba • R3M 2J1
Phone 204-982-6940 • Fax 204-453-4556 • info@affinityarch.com

Drawings and project manual, as instruments of service, are the property of the architect; the copyright in the same being reserved to him. No reproduction may be made without the permission of the architect, and when made must bear his name. All prints to be returned to the architect.
The contractor shall verify dimensions and data noted herein with conditions on the site and is held responsible for reporting any discrepancies to the architect for adjustment prior to proceeding.

**AMBASSADOR
MANAGEMENT LTD.**
RESIDENTIAL DEVELOPMENT

1488 MAIN ST.

SHADOW STUDY SUMMER
SOLSTICE

Drawn Author Checked by Checker