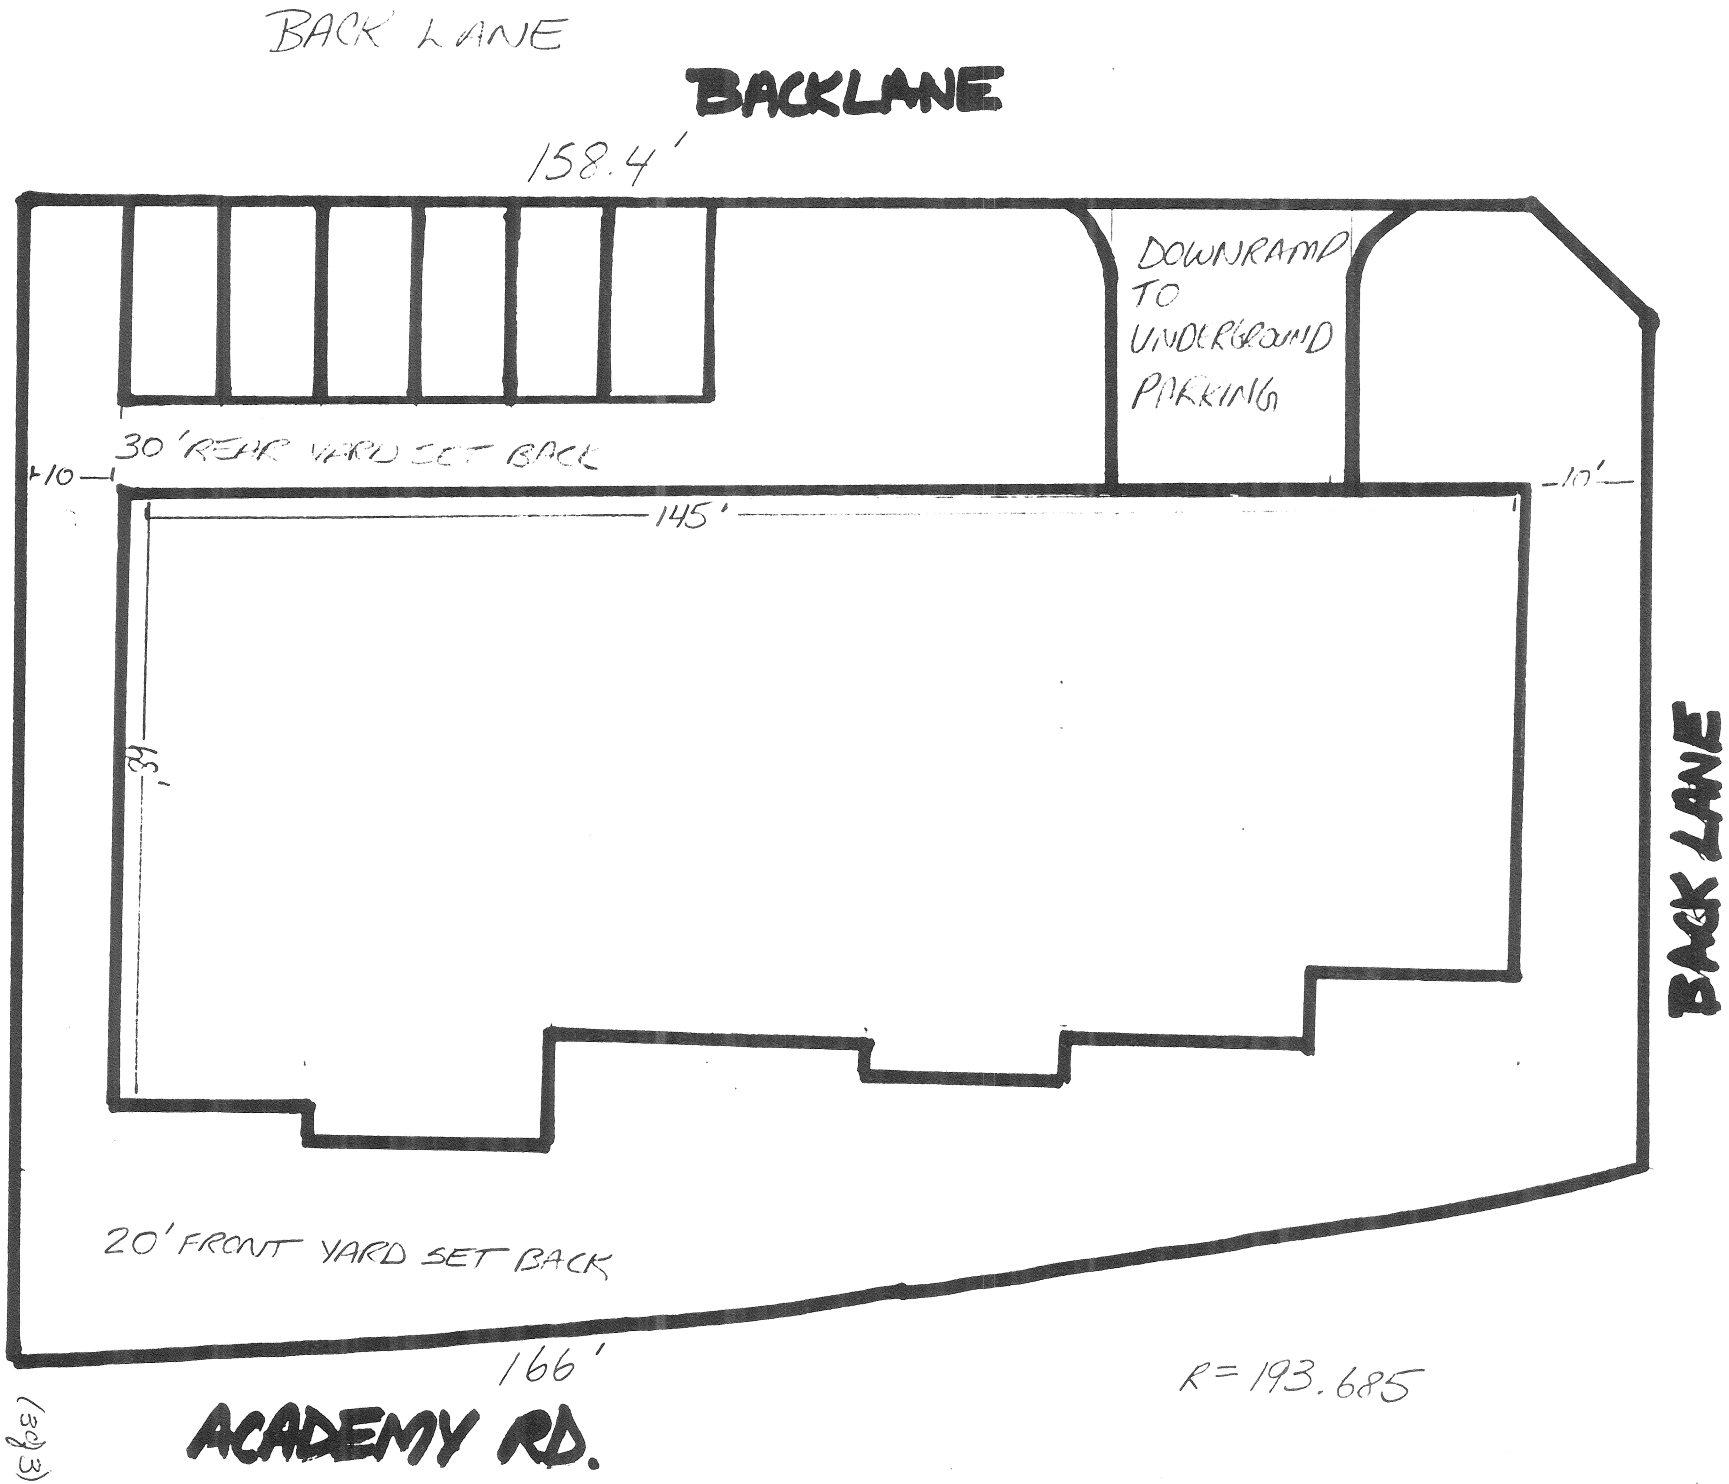

THIS IS EXHIBIT "5" REFERRED TO IN FILE NO. DA2 238/04 DATED THIS 12 DAY OF OCT 2004

CLERK

(3 of 3)

MAIN FLOOR PLAN

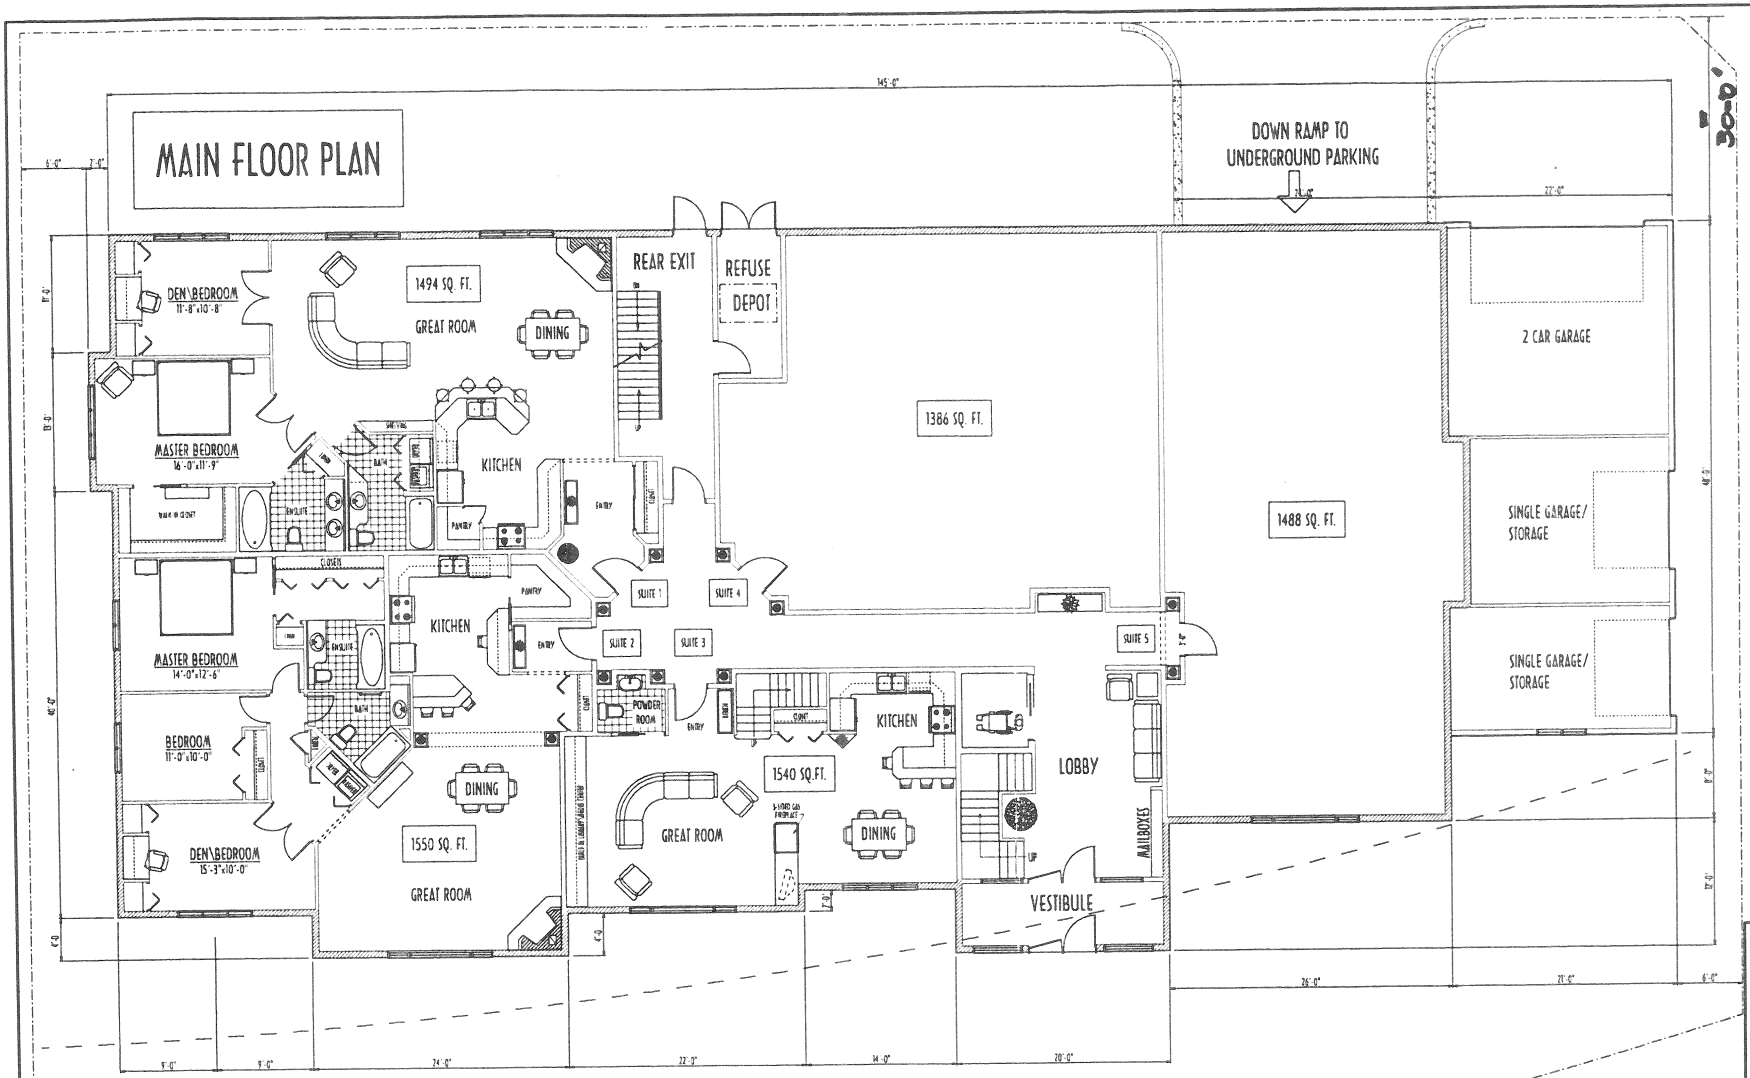

(1 of 3)

THIS IS EXHIBIT "5" REFERRED TO
IN FILE NO. DAZ 232/04
DATED THIS 25 DAY OF 06 20 04

CLERK

△ REVISION

NOTES:

- THIS DRAWING IS THE EXCLUSIVE PROPERTY OF PATRICK GOWDER AND SHALL NOT BE REPRODUCED WITHOUT WRITTEN PERMISSION
- THIS DRAWING NOT TO BE SCALED
- IT REMAINS THE OWNER/CONTRACTOR RESPONSIBILITY TO VERIFY ALL DIMENSIONS, ROUGH OPENINGS, AND LEVELS ON THE BUILDING PRIOR TO COMMENCING WORK
- WORK IS TO BE DONE WITH THIS DRAWING SHALL BE DONE ONLY UPON DIRECTION FROM THE GENERAL CONTRACTOR
- ELECTRICIAN SHALL VERIFY ELECTRICAL LAYOUT WITH OWNER BEFORE COMMENCING ACTUAL WORK

Creative Innovations
BRYAN H. DOELL · 38 GATEWAY COVE
WINNIPEG, MANITOBA PHONE 254-4400 R2R 4W9

project: RE: P.K. GOWDER
ACADEMY CONDO DEVELOPMENT
WINNIPEG, MB

sheet title: PROPOSAL

drawn by	former consultant
BRYAN H. DOELL	CONSULTANT
checked by	revision date / date
	MAR. 26/04

project no. 04-000 | 1 of 7



FRONT ELEVATION

△ REVISION

NOTES:

- THIS DRAWING IS THE EXCLUSIVE PROPERTY OF PUNK CO DESIGN SERVICES AND SHALL NOT BE REPRODUCED WITHOUT WRITTEN PERMISSION
- THIS DRAWING NOT TO BE SCALED
- IT REMAINS THE OWNER/CONTRACTOR RESPONSIBILITY TO VERIFY ALL DIMENSIONS, ROUGH OPENINGS, AND LEVELS ON THE BUILDPRINT PRIOR TO COMMENCING WORK
- WORK AT VARIANCE WITH THIS DRAWING SHALL BE DONE ONLY UPON DIRECTION FROM THE GENERAL CONTRACTOR
- ELECTRICIAN SHALL VERIFY ELECTRICAL LAYOUT WITH OWNER BEFORE COMMENCING ACTUAL WORK

Creative Innovations
ARCHITECTURAL SERVICES
BRYAN H. DOELL · 38 CAITHWIN COVE
WINNIPEG, MANITOBA PHONE 254-4430 FAX 4415

project: RE: P.K. GOWDER
ACADEMY CONDO DEVELOPMENT
WINNIPEG, MB

sheet title: PROPOSAL

drawn by: BRYAN H. DOELL	frame consultant: CONSULTANT
checked by:	revision date:
date: MAR. 26/04	
project no: 04-000	7 of 7

(2 of 3)

THIS IS EXHIBIT "5" REFERRED TO
IN FILE NO. DAZ 222/04
DATED THIS 15 DAY OF 06 20 04

[signature]
CLERK