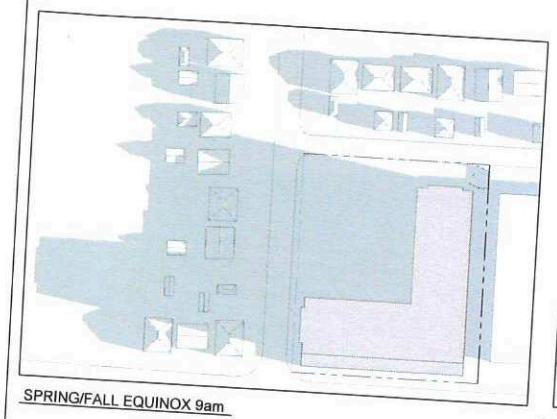

SPRING/FALL EQUINOX 9am



SPRING/FALL EQUINOX 12NOON

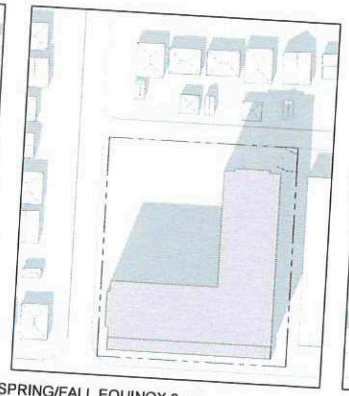

SPRING/FALL EQUINOX 3pm

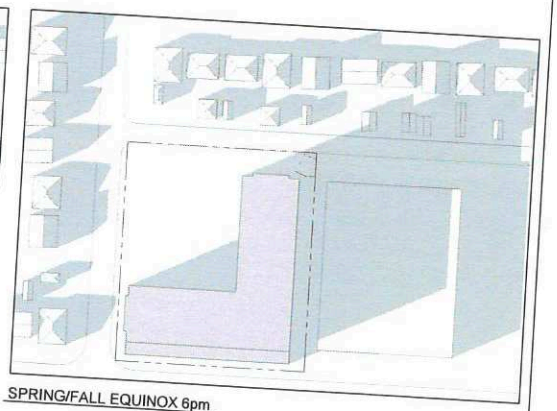

SPRING/FALL EQUINOX 6pm

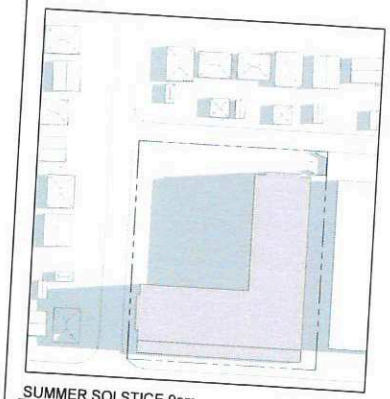

SUMMER SOLSTICE 9am

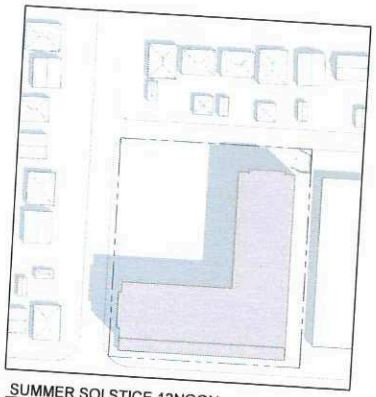

SUMMER SOLSTICE 12NOON

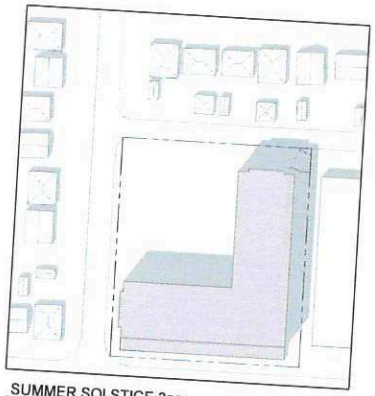

SUMMER SOLSTICE 3pm

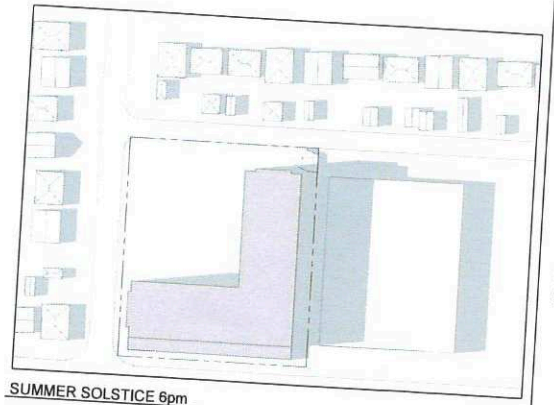

SUMMER SOLSTICE 6pm

No. Revision: Date: By:

PRELIMINARY ONLY
NOT FOR CONSTRUCTION

Consultants:

AFFINITY ARCHITECTURE Inc.
Unit 201 - 227 Stafford Street • Winnipeg • Manitoba • R3M 2J1
Phone 204-982-6940 • Fax 204-953-4556 • info@affinityarchitecture.com

Drawings and project manual as instruments of service, are the property of the architect, the copyright in the same being reserved to him. No reproduction may be made without the permission of the architect, and when made must bear his name. All prints to be returned to the architect.
The contractor shall verify dimensions and data noted herein with conditions on the site and is held responsible for reporting any discrepancies to the architect for adjustment, prior to proceeding.

PROGRESSIVE

PROPOSED RESIDENTIAL DEVELOPMENT
1131 NARIN AVENUE
WINNIPEG, MB

SHADOW STUDY SPRING/FALL EQUINOX & SUMMER SOLSTICE

Drawn by: Checked by: EH

A1.5

Project No.: COMM. # Date: NOVEMBER 2021

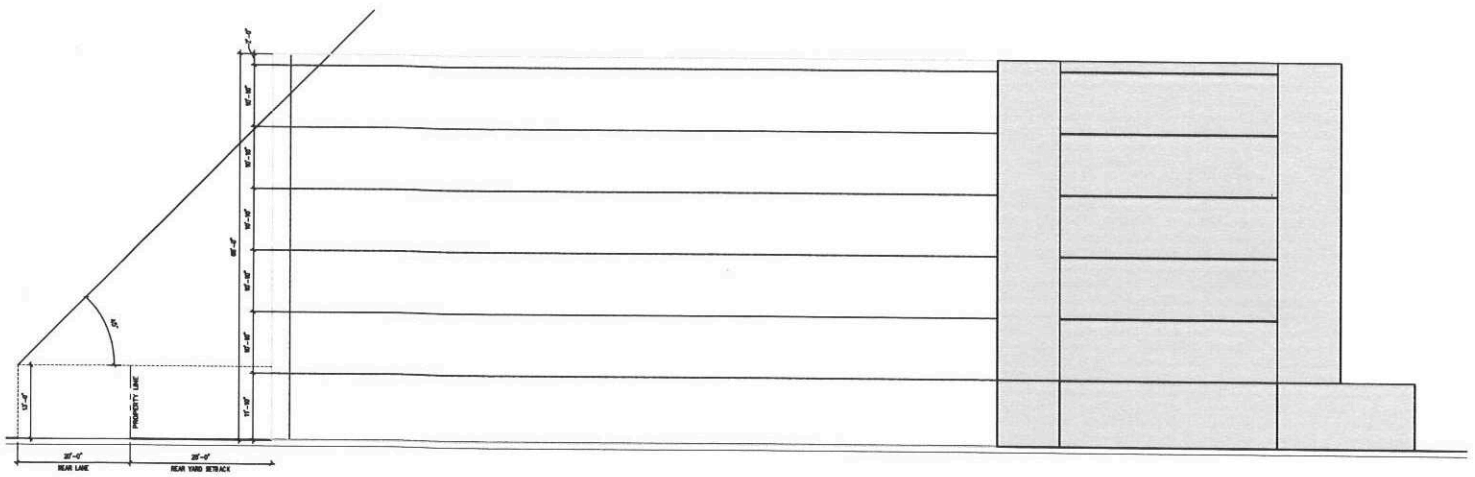

WEST ELEVATION - ANGULAR PLANE

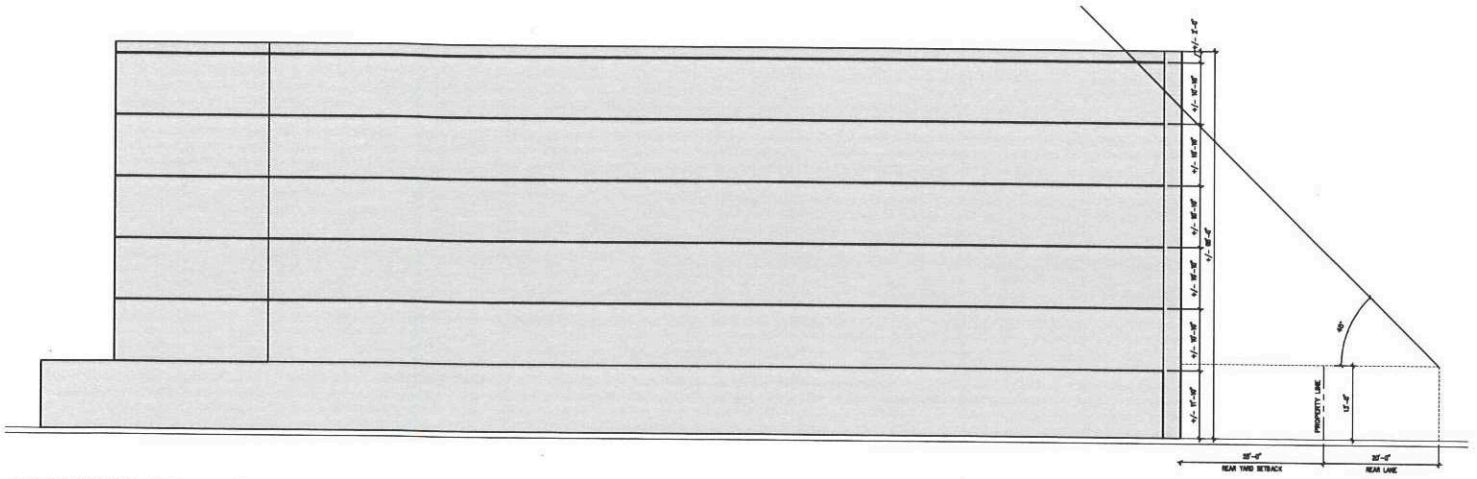

EAST ELEVATION - ANGULAR PLANE

No. Revision Date By

PRELIMINARY ONLY
NOT FOR CONSTRUCTION

Consultants:

AFFINITY ARCHITECTURE Inc.
Unit 201 - 227 Stafford Street • Winnipeg • Manitoba • R3M 2J1
Phone 204-982-4848 • Fax 204-453-9356 • info@affinityarch.com

Drawings and printed manual as instruments of service, are the property of the architect, the copyright in the same being reserved to him. No reproduction may be made without the permission of the architect, and when made must bear his name. All prints to be returned to the architect.
The contractor shall verify dimensions and data noted herein with conditions on the site and is held responsible for reporting any discrepancies to the architect for adjustment, prior to proceeding.

PROGRESSIVE

PROPOSED RESIDENTIAL DEVELOPMENT
1131 NARIN AVENUE
WINNIPEG, MB

ANGULAR PLANE DIAGRAM WEST & EAST ELEVATION

Drawn by: Checked by: EH

A1.6

Project No.: COMM. # Date: NOVEMBER 2021

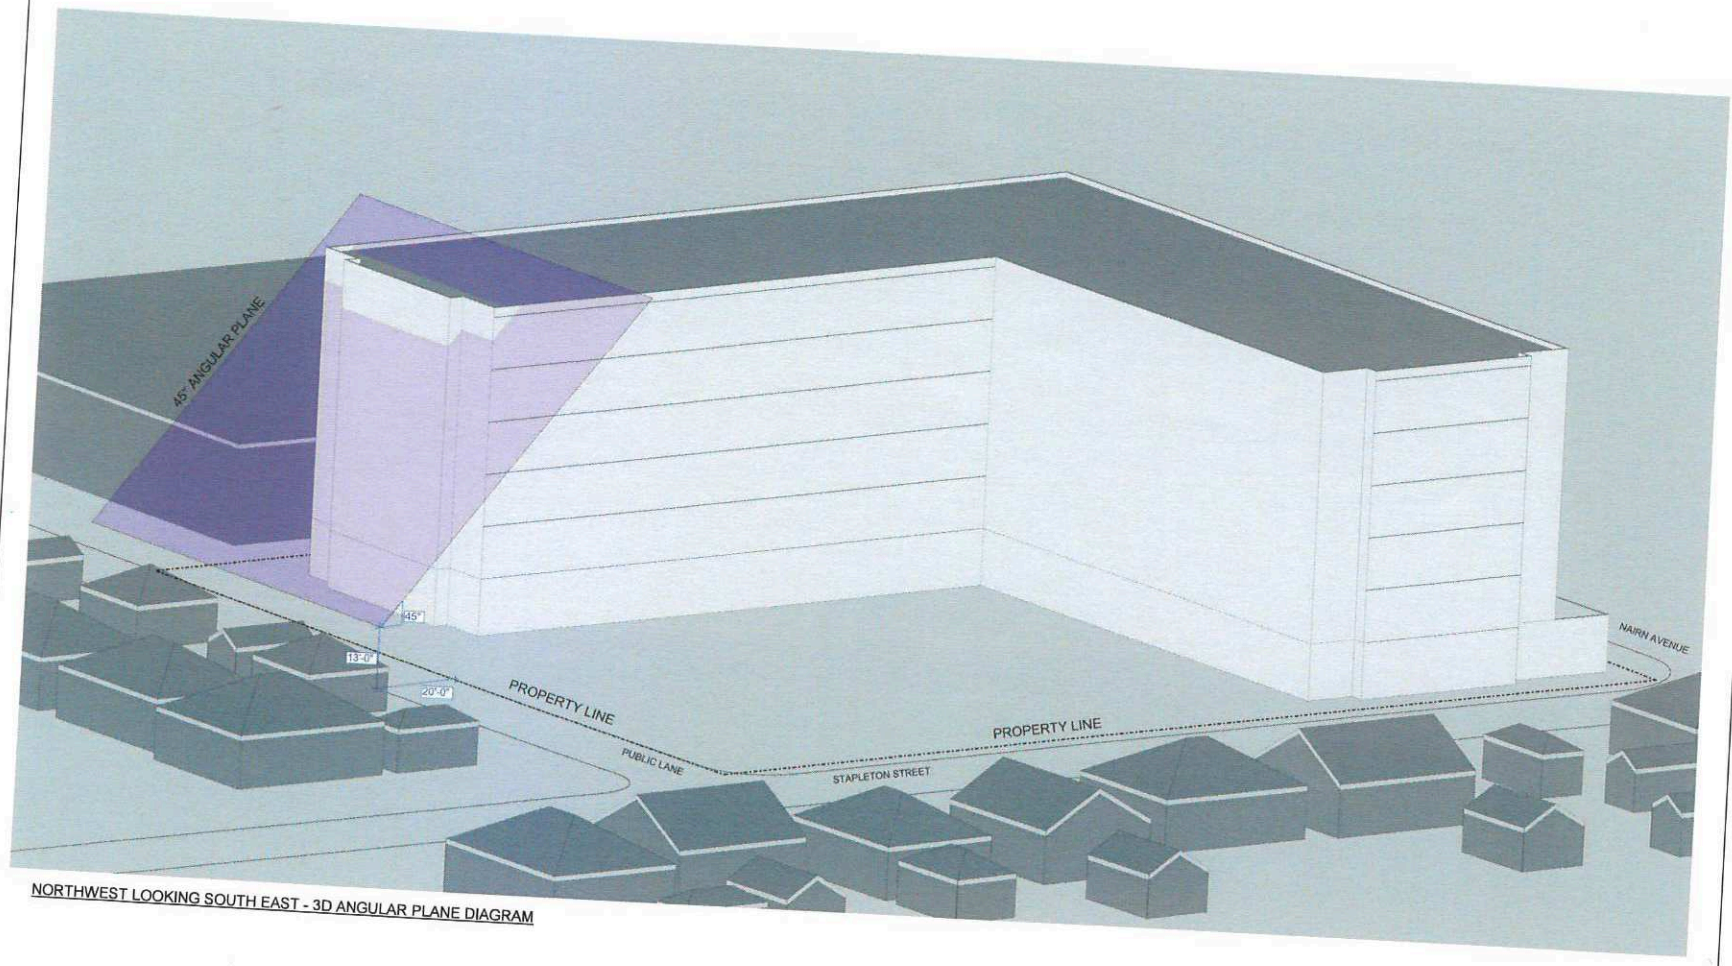

NORTHWEST LOOKING SOUTH EAST - 3D ANGULAR PLANE DIAGRAM

No: Revisions Date: By:

PRELIMINARY ONLY
NOT FOR CONSTRUCTION

Consultants:

AFFINITY ARCHITECTURE INC.
Unit 301 - 227 Stafford Street • Winnipeg • Manitoba • R3M 3Y1
Phone 204-882-6948 • Fax 204-453-4556 • info@affinityarch.com

Drawings and project manual as instruments of service are the property of the architect, the copyright in the same being reserved to him. No reproduction may be made without the permission of the architect, and when made must bear his name. All prints to be returned to the architect.
The contractor shall verify dimensions and data noted herein with conditions on the site and is held responsible for reporting any discrepancies to the architect for adjustment, prior to proceeding.

PROGRESSIVE

PROPOSED RESIDENTIAL DEVELOPMENT
1131 NARIN AVENUE
WINNIPEG, MB

ANGULAR PLANE 3D DIAGRAM

Drawn by: Checked by: EH

A1.7

Project No. COMM. # Date: NOVEMBER 2021