ADDRESS: 510 MAIN STREET | PROJECT No: | SHEET TITLE: MAIN FLOOR PLAN | DATE: 2023.02.14 | FILE NAME: 0510MN01.dwg

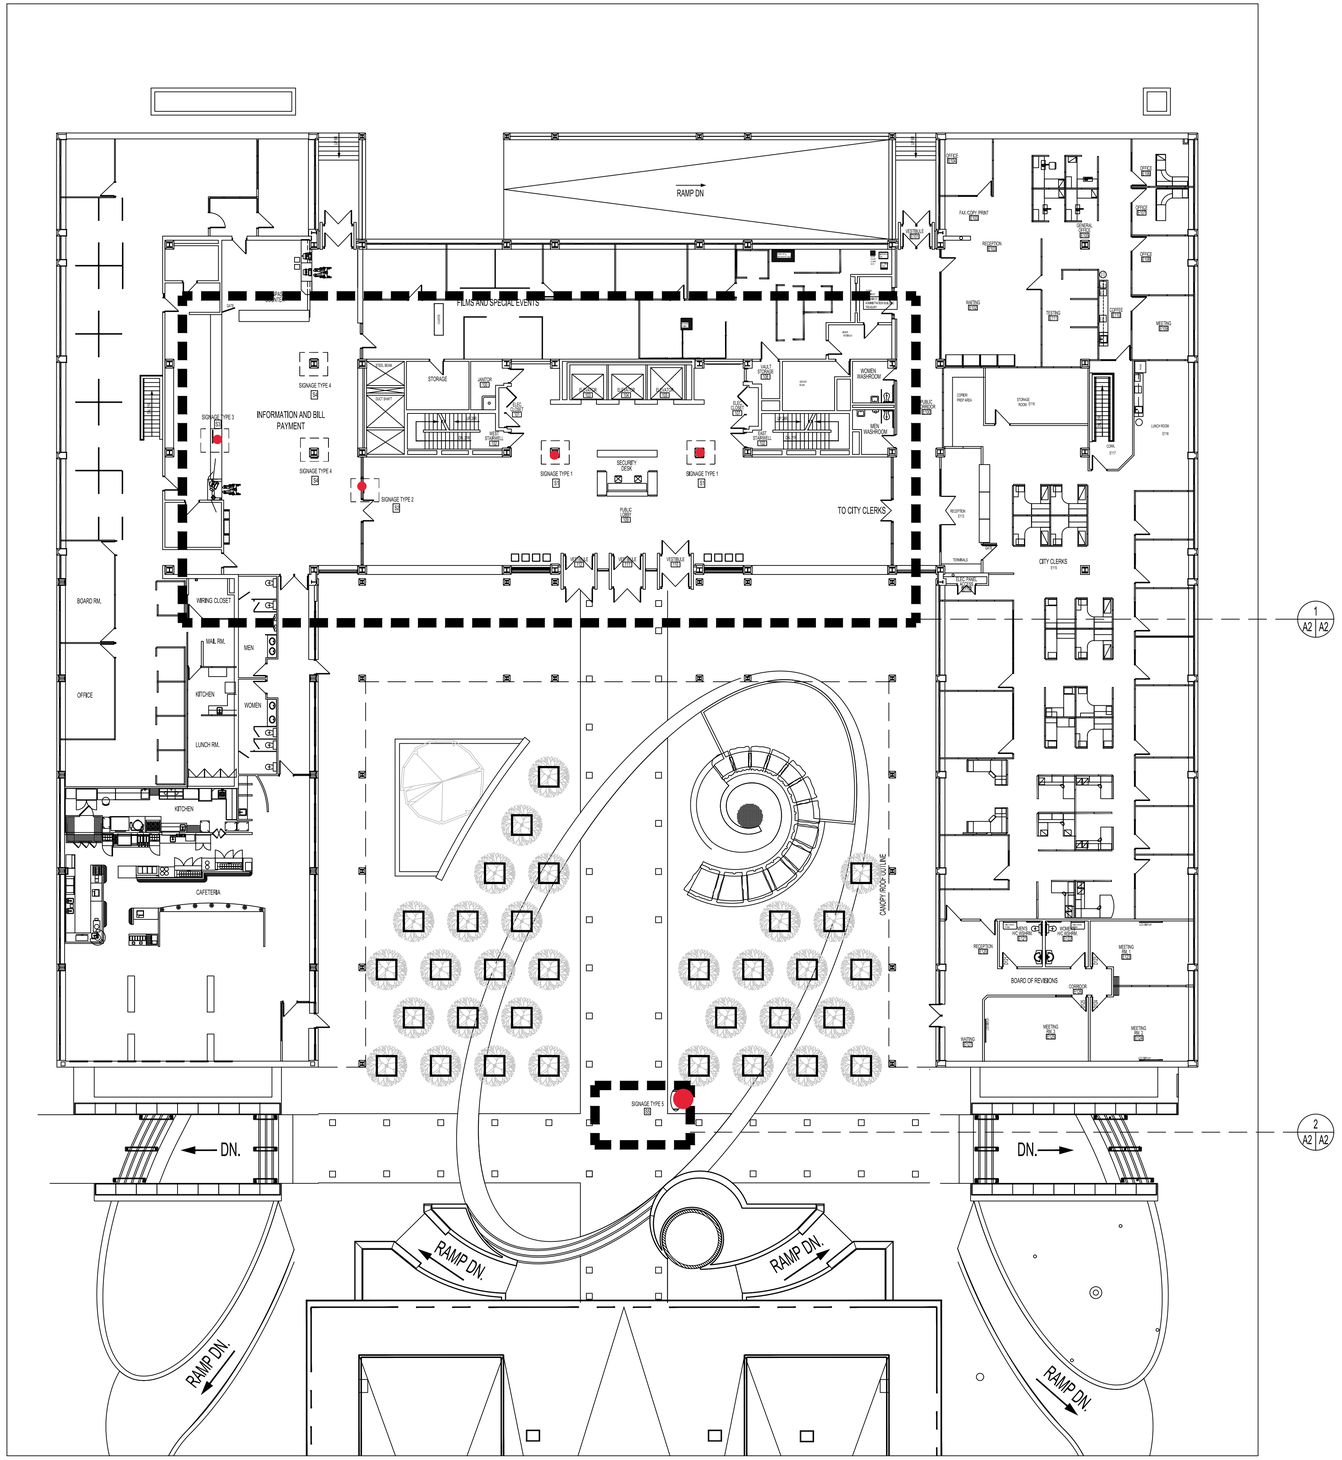

1 A1 A1 MAIN FLOOR PLAN- ADMIN. BUILDING & COURTYARD
SCALE: 1/16"=1'-0"

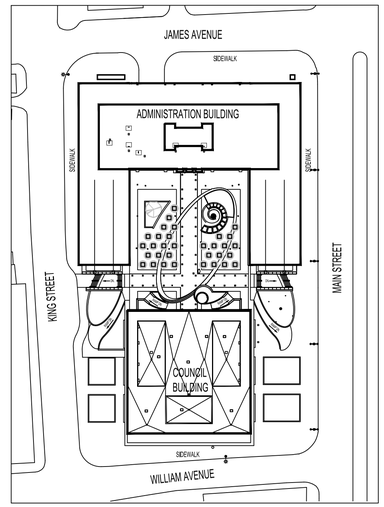

NORTH

KEY PLAN
SCALE: N.T.S.

NOTES:

No.	REVISION/DESCRIPTION	BY	DATE

SEAL

DRAWN	JKR	CHECKED	DESIGNED	APPROVED
DATE	2015.02.25	USER APPROVAL		

Winnipeg

THE CITY OF WINNIPEG
PLANNING, PROPERTY AND
DEVELOPMENT DEPARTMENT
MUNICIPAL ACCOMMODATIONS DIVISION
3-65 GARRY STREET, R3C 4K4

PROJECT
CITY HALL
ADMINISTRATION BUILDING

510 MAIN STREET

SHEET TITLE
MAIN FLOOR PLAN & COURTYARD PLAN

SCALE	PROJECT No:	SHEET No:
AS SHOWN		A1

DRAWING SHEET SIZE: A1 (841mm x 594mm) PLOT 1:1