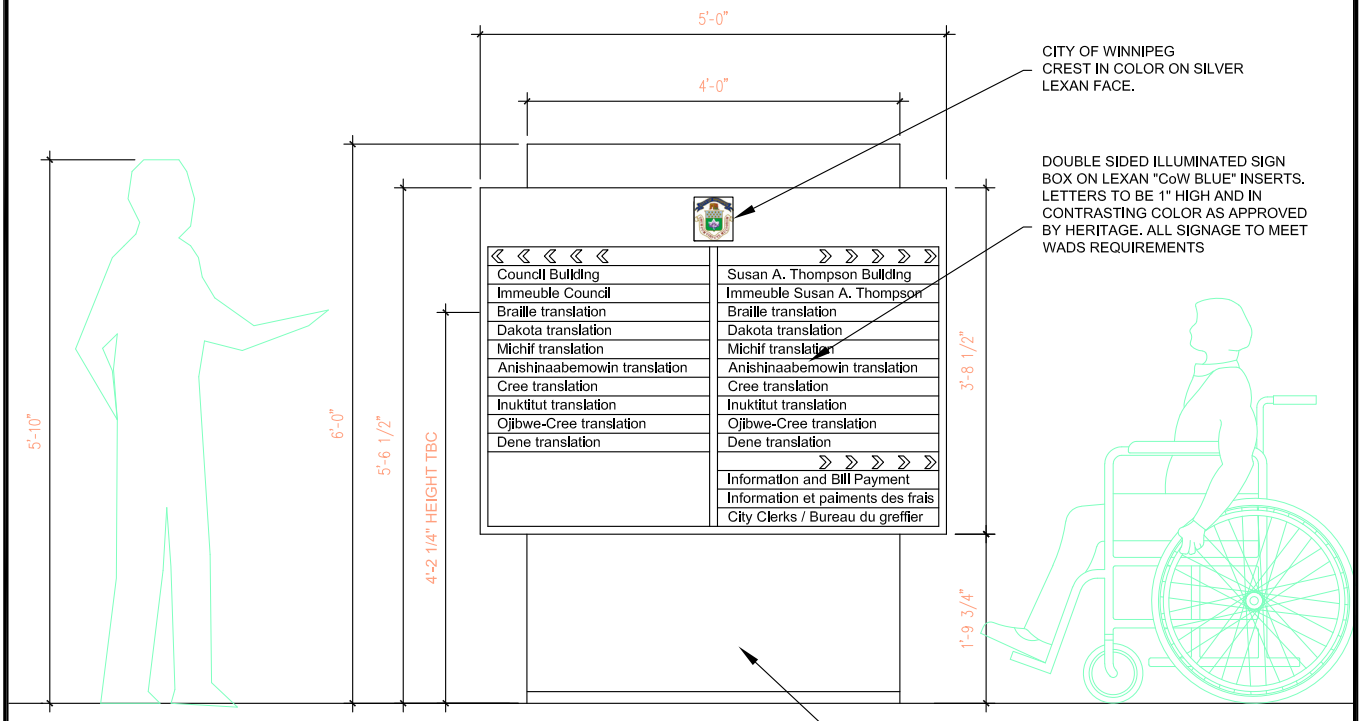

COURTYARD DIRECTIONAL SIGN

NOT FOR CONSTRUCTION

PRELIMINARY CONCEPT ONLY

NOTES:
1. SIGN DESIGN STILL TO BE REVIEWED AND APPROVED BY ALL STAKEHOLDERS AND AUTHORITIES HAVING JURISDICTION.
2. ALL DIMENSIONS +/-, SUBJECT TO CHANGE PENDING FINAL CHARACTER HEIGHT/FONT AND OVERALL DESIGN.
3. ALL MATERIALS ARE TO BE CONFIRMED. MUST BE VANDAL AND WEATHER RESISTANT, AND COMPLY WITH HERITAGE REQUIREMENTS.
4. IMAGE SHOWN REPRESENTS ELEVATION FROM MAIN STREET.

THE CITY OF WINNIPEG ASSETS & PROJECT MANAGEMENT DEPARTMENT MUNICIPAL ACCOMMODATIONS DIVISION 3-65 GARRY STREET, R3C 4K4		PROJECT CITYHALLCAMPUS COURTYARD WAYFINDING 510MAIN		SHEET TITLE COURTYARDSIGN		
DESIGNED KJN	DRAWN KJN	CHECKED DGN-BY	APPRV'D APRVD-BY	PROJECT No: XXXX-XX	SCALE 1/2"=1'-0"	SHEET No: D1
				FILE NAME:	DATE 03.17.2024	