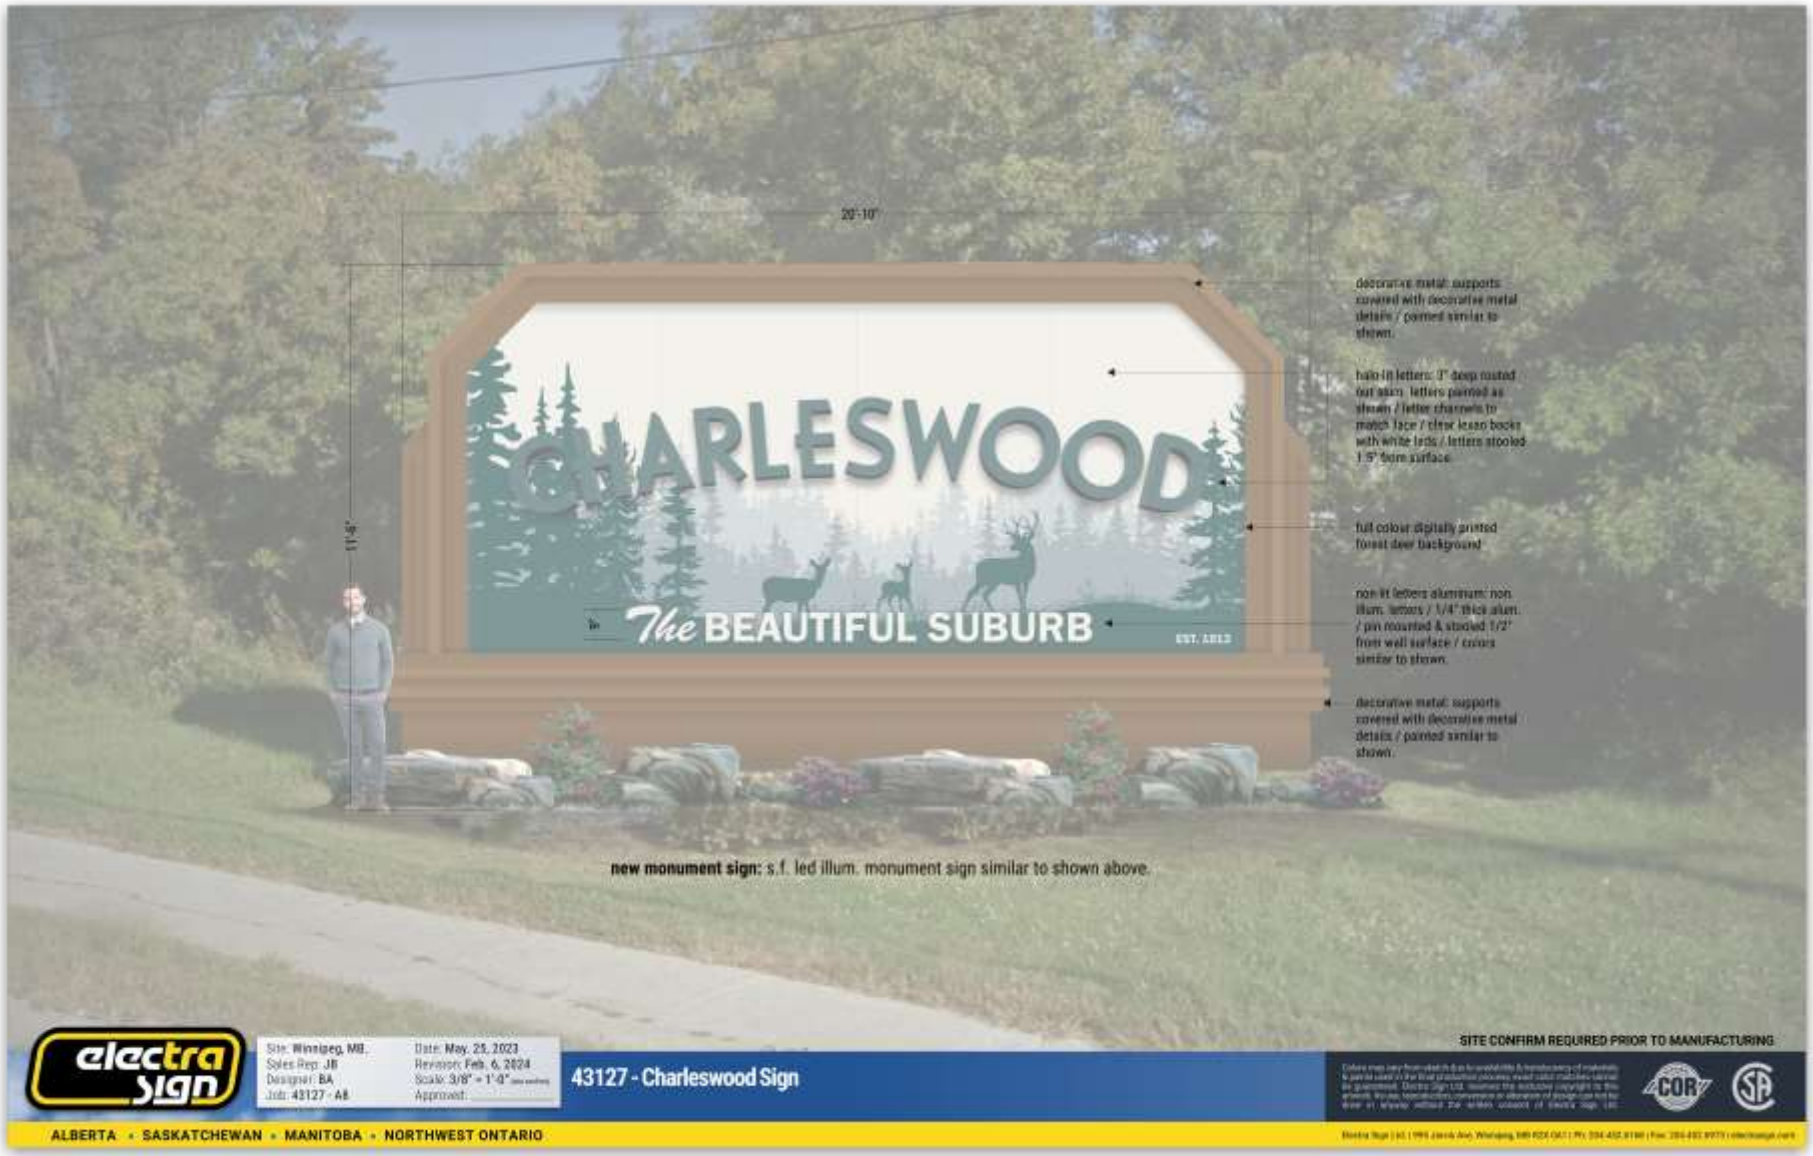

20'-10"
11'-6"
CHARLESWOOD
The BEAUTIFUL SUBURB
EST. 2013
decorative metal: supports covered with decorative metal details / painted similar to shown.
halo-lit letters: 3" deep routed out alum. letters painted as shown / letter channels to match face / clear lexan backs with white leds / letters stooled 1.5" from surface.
full colour digitally printed forest deer background
non lit letters aluminum: non illum. letters / 1/4" thick alum. / pin mounted & stooled 1/2" from wall surface / colors similar to shown.
decorative metal: supports covered with decorative metal details / painted similar to shown.
new monument sign: s.f. led illum. monument sign similar to shown above.
electra sign
Site: Winnipeg, MB
Sales Rep: JB
Designer: BA
Job: 43127 - A8
Date: May. 25, 2023
Revision: Feb. 6, 2024
Scale: 3/8" = 1'-0"
Approved:
43127 - Charleswood Sign
SITE CONFIRM REQUIRED PRIOR TO MANUFACTURING
COR
SA
ALBERTA • SASKATCHEWAN • MANITOBA • NORTHWEST ONTARIO

DocuSign Envelope ID: EA3340F8-A549-40C4-A989-7D10ADB82431

Signage Agreement

Date: January 25, 2024

Customer Name:	Charleswood Sign
Customer Contact:	Bernita Mottola
A/P Phone:	
A/P Email:	
Account Payable Address:	510 Main St Winnipeg, MB, R3B 1B9

Sales Representative:	Jesse Brolly
Project ID:	43127
Project Name:	Charleswood Sign
Project Contact:	Bernita Mottola
Project Phone:	
Project Email:	
Project Address:	**Roblin Blvd**

The Agreement between Electra and the Customer shall consist of the Quotation which follows, Artwork Graphics, the attached General Terms of Engagement, and documents which by express reference, may be incorporated into and become part hereof (provided always however that unless expressly otherwise agreed, the attached General Terms of Engagement shall prevail).

-

Quotation:

MONUMENT SIGN

(1) S.F. (14-0 x 23-4) Monument sign - decorative metal covering new steel supports (2 - HSS & CIP's) - routed/painted aluminum cladding c/w detailed edging as per A5 Artwork - Vinyl graphics as per A5 - supply & install.

DEEP ROUTED LETTERS

(9) 15" high + (11) 24" high - deep routed/painted aluminum letters - reading "WELCOME TO" + "CHARLESWOOD" - halo lit w/white LED's - stooled 1.5" from monument face - returns/faces to paint match - Lexan backed - shop mounted - supply & install.

ALUMINUM LETTERS

(18) 1/4" thick - routed/painted aluminum letters - reading THE SUBURB BEAUTIFUL" - shop mounted to monument sign - stooled 1/2" from face - supply & install.

Sub-total:		$70,919.10
GST/ HST(%)	5	$3,545.96
PST(%)	7	$4,964.34
Grand Total:		$79,429.39
Payment Terms:		Due on receipt

Fee Allowances and Additional Expenses:

Permit Fee Allowance:	$350.00
Engineering Fee Allowance:	$1,500.00
Choose an item	$0.00

Deposit Required (%): 50 **$41,564.70**

Terms: Deposit required to initiate order, with the agreement to be considered the deposit invoice. Final invoicing will be issued, via email upon completion and due upon receipt.

Initial: DS

Genuine
SIGNS LTD.

QUOTE

DATE: APRIL 10, 2024

TO Charleswood Sign

[redacted]
510 Main St.
Winnipeg MB

From: Genuine Signs Ltd.
1120 PR 200
St. Germain South MB
R5A 1G3

SALESPERSON	JOB	PAYMENT TERMS	PO #
Matt McGregor	Welcome to Charleswood Sign. Roblin Blvd		

QTY	DESCRIPTION	UNIT PRICE	LINE TOTAL
Monument Sign	14' x 23'-4" Monument Sign with decorative metal covering and new steel supports. Painted Aluminum cladding with detailed edging as per artwork design. Vinyl graphics supplied and installed.		
Deep Routed Letters	Deep routed- painted aluminum letters reading "WELCOME TO CHARLESWOOD" with white LED halo illumination. Stooled 1.5" from sign face. Lexan backed and shop mounted.		
Aluminum Letters	¼" thick routed alluminum letters reading "THE SUBURB BEAUTIFULL" Mounted to sign face and stooled ½" from sign face		
	%50 Deposit Required $41,941.20		
		SUBTOTAL	$74,895.00
		PST	$5,242.65
		GST	$3,744.75
		TOTAL	$83,882.40

All checks payable to Genuine Signs Ltd.

Thank you for your business!