FILE NAME: 0185YG.dwg
DATE: 2012.03.23
SHEET TITLE: SITE PLAN, MAIN AND BASEMENT FLOOR PLANS
PROJECT No:
ADDRESS: 185 YOUNG STREET

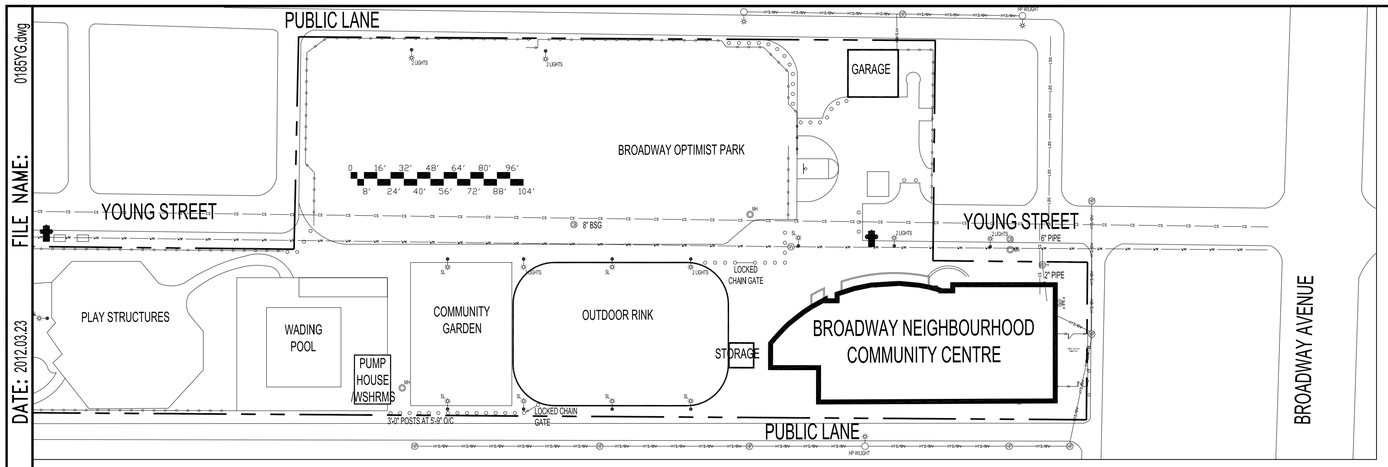

KEY PLAN
SCALE: N.T.S.

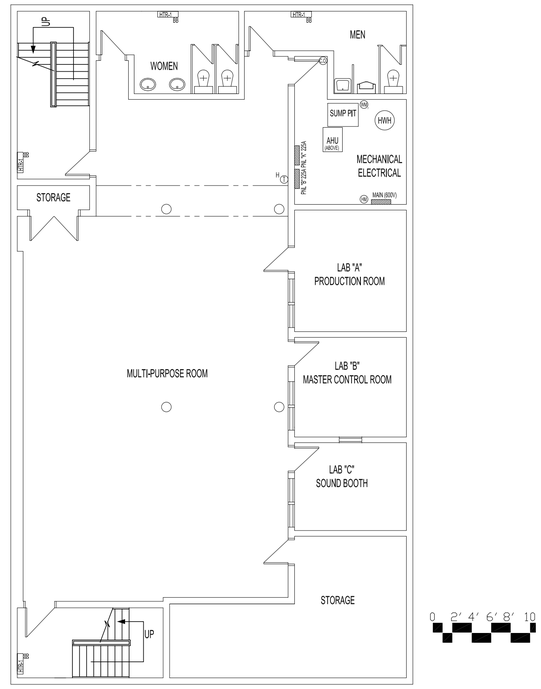

BASEMENT FLOOR PLAN
SCALE: 1/8"=1'-0"

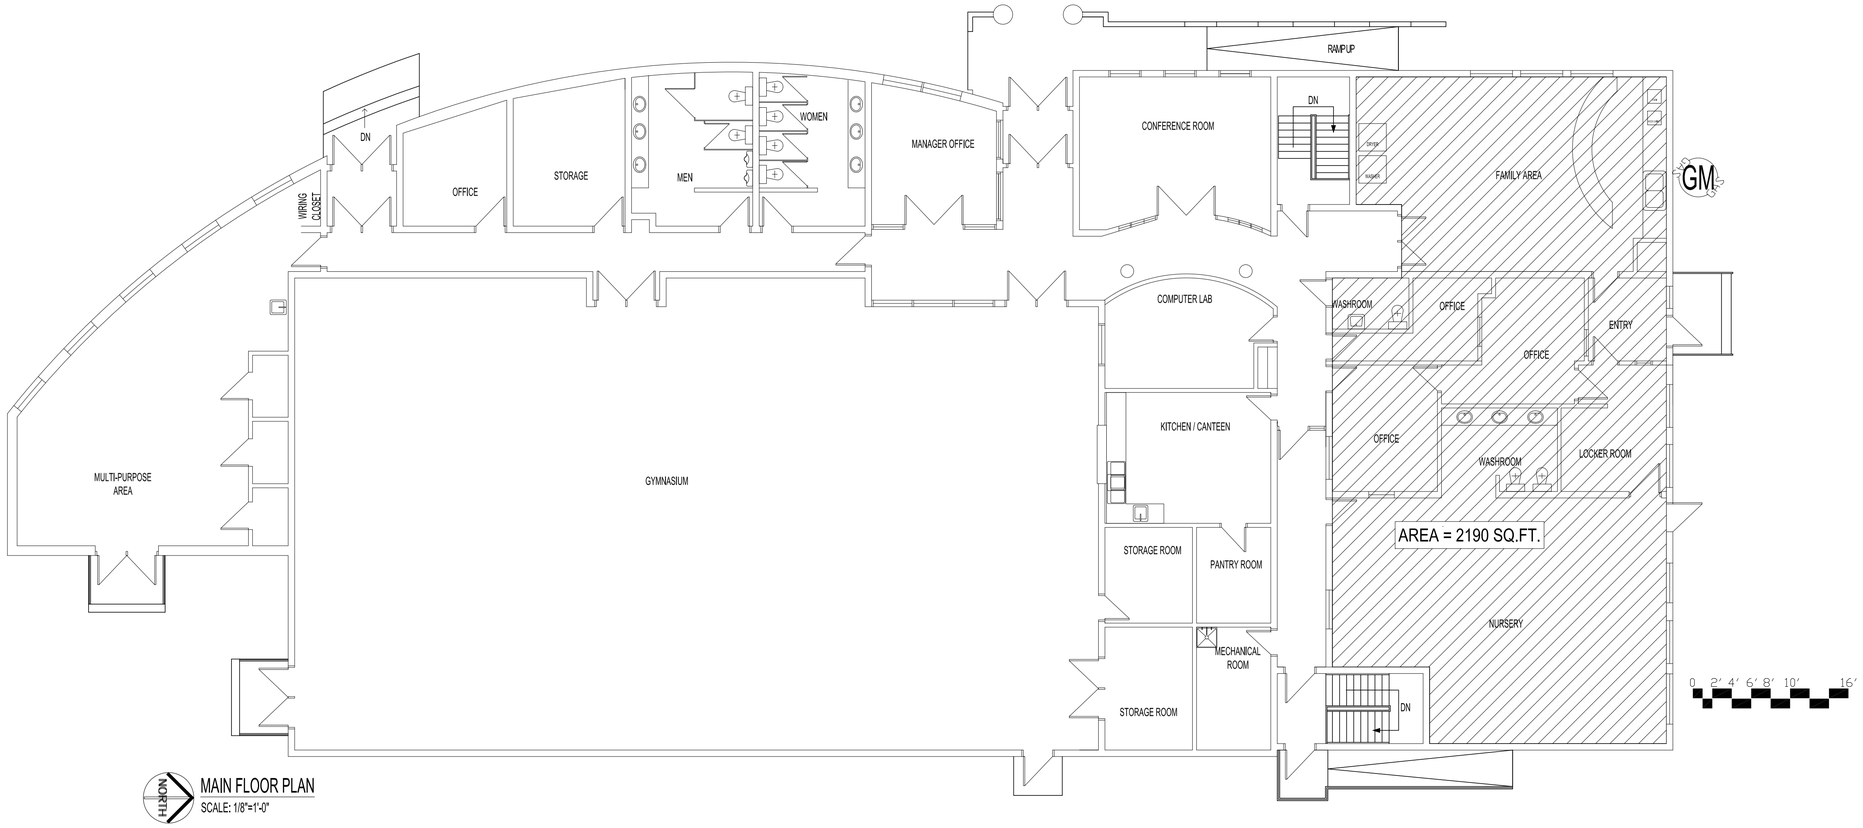

MAIN FLOOR PLAN
SCALE: 1/8"=1'-0"

NOTES:

No.	REVISION/DESCRIPTION	BY	DATE

SEAL

DRAWN	CHECKED	DESIGNED	APPROVED
PCS/DTA			
DATE 2012.03.23	USER APPROVAL		

THE CITY OF WINNIPEG
PLANNING, PROPERTY AND DEVELOPMENT DEPARTMENT
MUNICIPAL ACCOMMODATIONS DIVISION
3-65 GARRY STREET, R3C 4K4

PROJECT
BROADWAY NEIGHBOURHOOD CENTRE

185 YOUNG STREET

SHEET TITLE
SITE PLAN
MAIN AND BASEMENT FLOOR PLANS

SCALE	PROJECT No:	SHEET No:
AS SHOWN		A1

DRAWING SHEET SIZE: A1 (841mm x 594mm) PLOT 1:1