
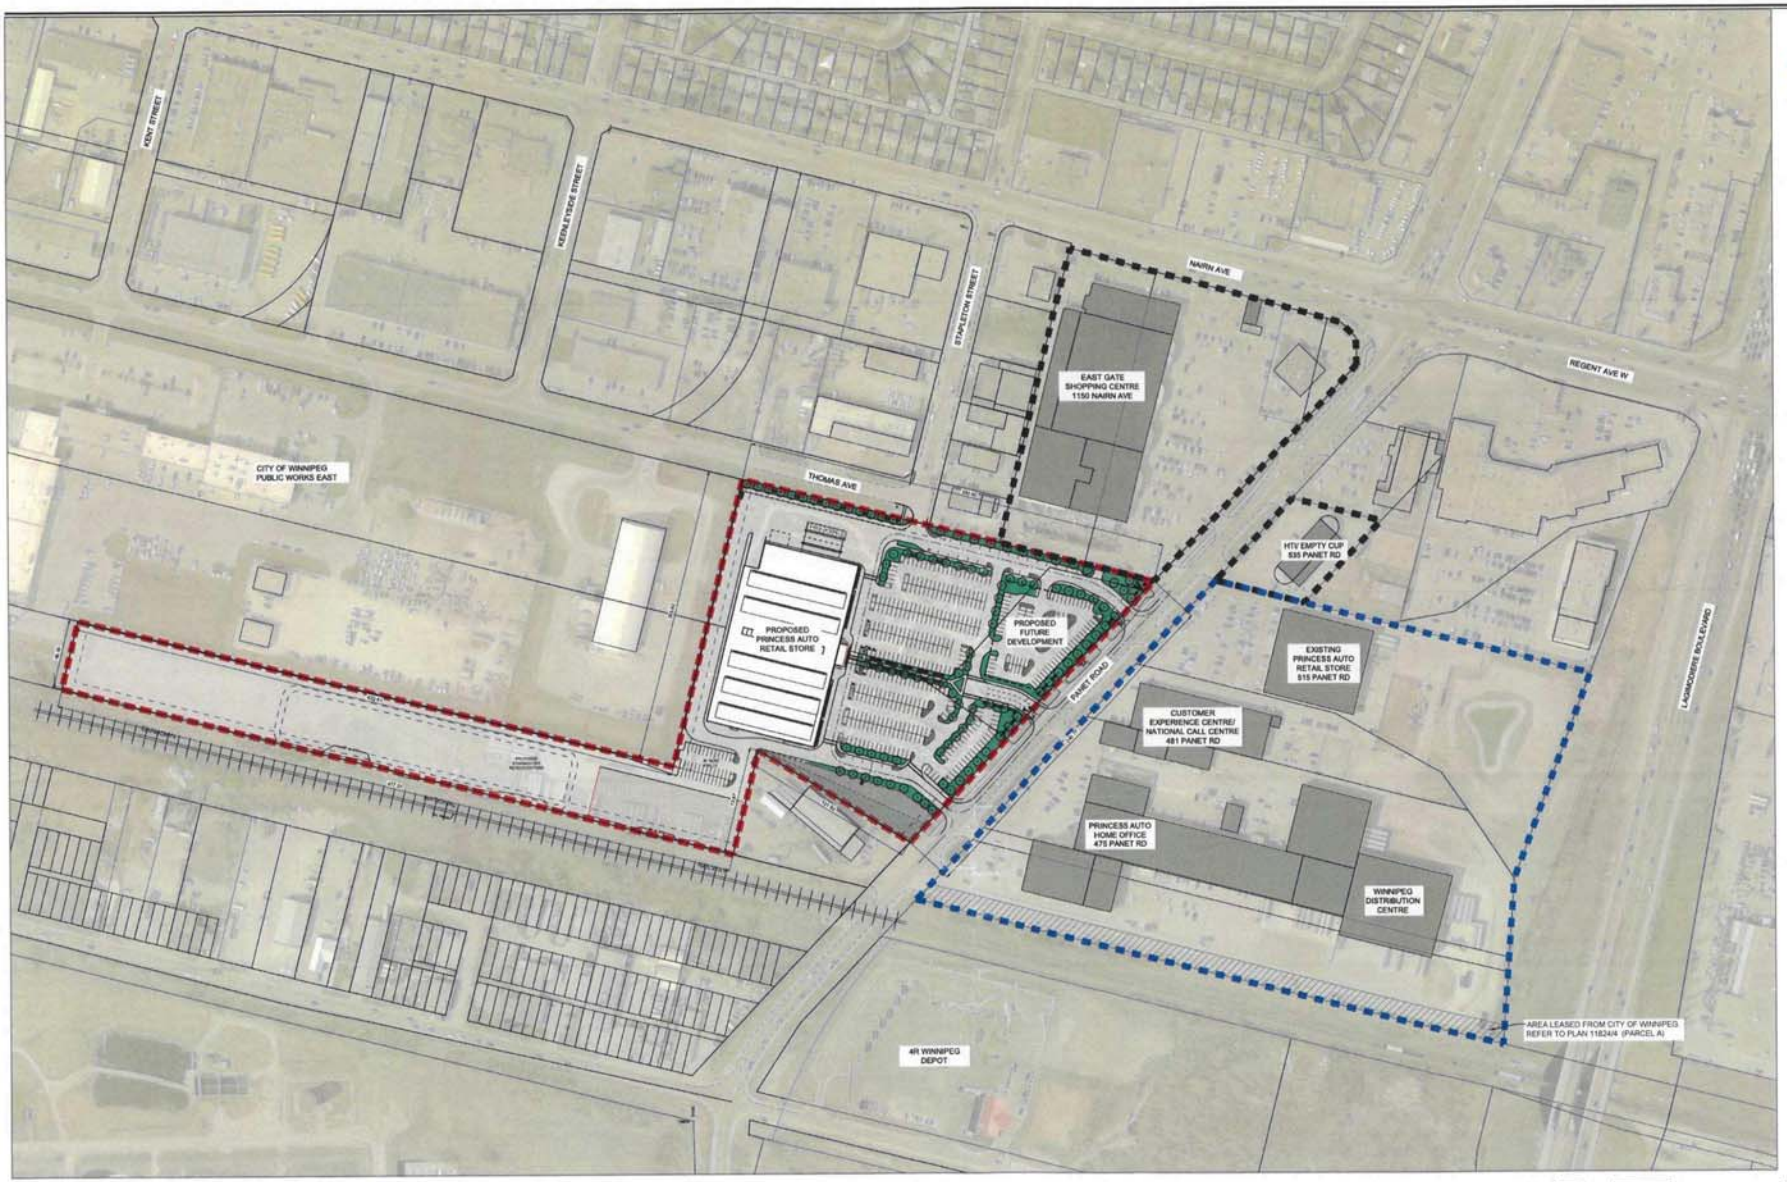


PRINCESS AUTO CAMPUS
CONCEPTUAL MASTER PLAN

FIGURE 2-
PRINCESS AUTO CAMPUS
CONCEPTUAL MASTER PLAN

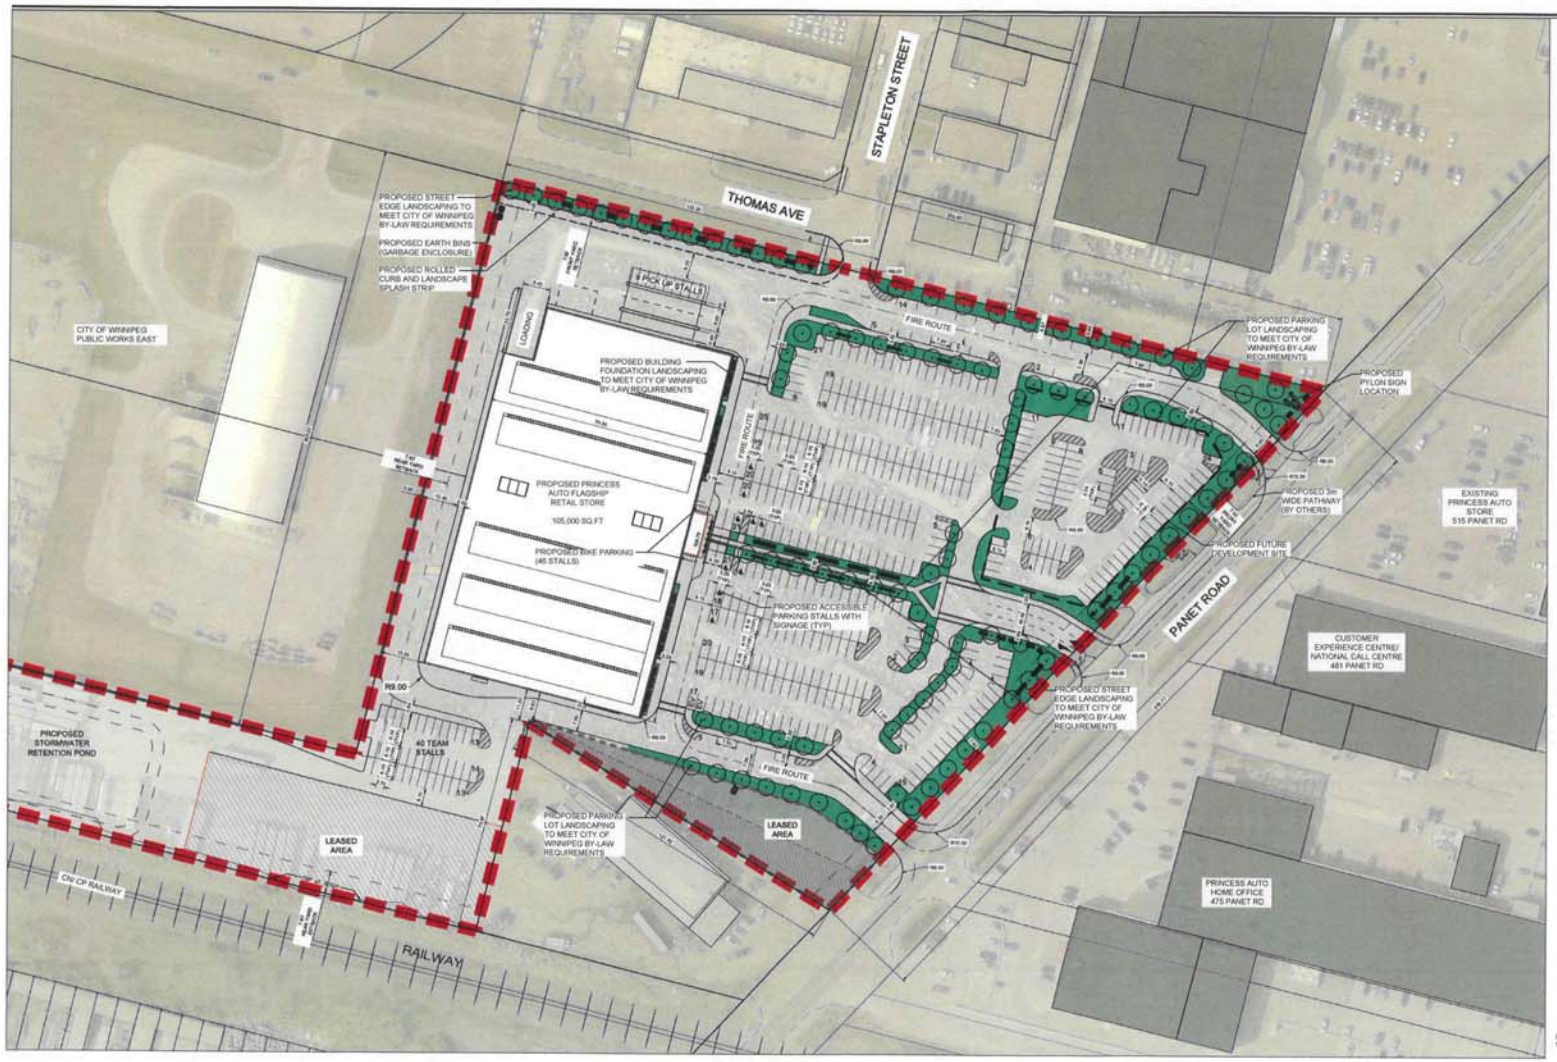

LEGEND

- PROPERTY LINE
- LIMIT OF WORK
- PROPOSED SIDEWALK
- PROPOSED LANDSCAPE AREAS
- PAINTED PEDESTRIAN CROSSING
- ACCESSIBLE PARKING STALL (WITH SIGNAGE)
- PROPOSED DECIDUOUS TREE
- PROPOSED SHRUBS AND GRASSES

SITE ADDRESS:
474-494 PANET ROAD

TOTAL SITE AREA
70,334.36 SQ.M. (17.38 AC)

BUILDING AREAS
105,000 SQ.FT (PROPOSED PRINCESS AUTO STORE)
4,000 SQ.FT (RETAIL)
4,000 SQ.FT (RESTAURANT)

EASEMENT REGISTRATION
10011411/1
5467370/1

PARKING STATISTICS:			
PARKING SPACES	REQUIRED	PROVIDED	STALL WIDTH (m)
PRINCESS AUTO (105,000 SQ.FT)			
(TOTAL AREA - 2000 SQFT)/ 250	412	371	3.05
		40	2.74
FUTURE DEVELOPMENT SITE			
	N/A	92	2.74
ACCESSIBLE STALLS (INCLUDED IN ABOVE COUNT)			
ACCESSIBLE	9	9	3.05
VAN ACCESSIBLE	(3)	(4)	
TOTAL PARKING	460	503	
BIKE PARKING STALLS (1 PER 10 REQUIRED PARKING STALLS)	46	46	

LANDSCAPE STATISTICS - PRINCESS AUTO		
	REQUIRED	PROPOSED
STREET EDGE LANDSCAPING		
PANET ROAD 246.77m [809.61 ft]		
1 TREE/ 30 FT	27	27
3 SHRUBS/ 20FT	121	122
THOMAS AVE 132.3m [434.05 ft]		
1 TREE/ 30 FT	14	14
3 SHRUBS/ 20FT	66	66
BUILDING FOUNDATION: 1 SHRUB/ 10FT		
EAST SIDE (128.79m [422.5 ft])	42	42
NORTH SIDE (79.94m [252.42 ft])	25	25 (SEE NOTE 2)
PARKING LOT INTERIOR		
5% OF PARKING LOT AREA	1082.5 sm [19,110.28 sq.ft]	5145 sm [55,380.31 sq.ft]
1 TREE/ 300 SQ.FT	60	60
1 SHRUB/ 100 SQ.FT	181	181 (SEE NOTE 3)
TOTAL TREES	101	101
TOTAL SHRUBS	434	434

NOTE:
1. PLANT MATERIAL IN EXCESS OF THE ABOVE LANDSCAPE STATISTICS ARE TO THE DISCRETION OF THE PROPERTY OWNER
2. AN AEC WILL BE APPLIED FOR THE SHRUBS REQUIRED FOR THE NORTH SIDE BUILDING FOUNDATION TO BE PROVIDED ALONG THE EAST SIDE OF THE BUILDING.
3. AN AEC WILL BE APPLIED FOR ±16 SHRUBS REQUIRED FOR PARKING LOT LANDSCAPING TO BE PROVIDED ALONG THE EAST SIDE BUILDING FOUNDATION

SCALE 1:750
0 10 20 40m NORTH

PROPOSED PLANT LIST


KEY	COMMON NAME/ BOTANICAL NAME	SIZE	REMARKS
DECIDUOUS TREES			
A	BASSWOOD/ TILIA AMERICANA	75mm CAL	SPECIMEN, W.B. MACHINE DUG WITH MIN. 10 BRANCHES IN WELL BRANCHED HEAD, STRAIGHT TRUNK, MIN. HT. 6.0m BRANCHING HT 1.8m
B	HARVEST GOLD LINDEN/ TILIA MONGOLICA 'HARVEST GOLD'	75mm CAL	SPECIMEN, W.B. MACHINE DUG WITH MIN. 10 BRANCHES IN WELL BRANCHED HEAD, STRAIGHT TRUNK, MIN. HT. 6.0m BRANCHING HT 1.8m
C	DISCOVERY ELM/ ULMUS AMERICANA 'DISCOVERY'	75mm CAL	SPECIMEN, W.B. MACHINE DUG WITH MIN. 10 BRANCHES IN WELL BRANCHED HEAD, STRAIGHT TRUNK, MIN. HT. 6.0m BRANCHING HT 1.8m
DECIDUOUS SHRUBS			
D	CONCORDE BARBERRY/ BERBERIS THUNBERGII 'CONCORDE'	2 GAL POT	SPECIMEN, CONTAINER GROWN,WITH MINIMUM 3 STALKS IN WELL BRANCHED PLANT, FREE OF PESTS AND DISEASE, MIN 400mm HT
E	GLOBE CARAGANA/ CARAGANA FRUTEX 'GLOBOSA'	2 GAL POT	SPECIMEN, CONTAINER GROWN,WITH MINIMUM 3 STALKS IN WELL BRANCHED PLANT, FREE OF PESTS AND DISEASE, MIN 400mm HT
F	DWARF WINGED BURNING BUSH/ EUONYMUS ALATUS 'COMPACTA'	2 GAL POT	SPECIMEN, CONTAINER GROWN,WITH MINIMUM 3 STALKS IN WELL BRANCHED PLANT, FREE OF PESTS AND DISEASE, MIN 400mm HT
G	ROYAL JUBILEE NINEBARK/ PHYSOCARPUS OPULIFOLIUS 'JEFROY'	2 GAL POT	SPECIMEN, CONTAINER GROWN,WITH MINIMUM 3 STALKS IN WELL BRANCHED PLANT, FREE OF PESTS AND DISEASE, MIN 400mm HT
H	GOLDMOUND SPIREA/ SPIREA JAPONICA 'GOLDMOUND'	2 GAL POT	SPECIMEN, CONTAINER GROWN,WITH MINIMUM 3 STALKS IN WELL BRANCHED PLANT, FREE OF PESTS AND DISEASE, MIN 400mm HT
J	CHARISMA LILAC/ SYRINGA X PRESTONIAE 'CHARISMA'	2 GAL POT	SPECIMEN, CONTAINER GROWN,WITH MINIMUM 3 STALKS IN WELL BRANCHED PLANT, FREE OF PESTS AND DISEASE, MIN 400mm HT
PERENNIALS/ GRASSES			
K	KARL FOERSTER FEATHER REED GRASS/ CALAMAGROSTIS X ACUTIFLORA 'KARL FOERSTER'	2 GAL POT	SPECIMEN, CONTAINER GROWN, WITH MINIMUM 5 STALKS, IN WELL BRANCHED PLANT, FREE OF PESTS AND DISEASE, MIN PLANT HT OF 300mm
L	BLUE OAT SAPPHIRE GRASS/ HELICTOTRICHON SEMPERVIRENS 'SAPPHIRE'	2 GAL POT	SPECIMEN, CONTAINER GROWN, WITH MINIMUM 5 STALKS, IN WELL BRANCHED PLANT, FREE OF PESTS AND DISEASE, MIN PLANT HT OF 300mm

PRINCESS AUTO FLAGSHIP STORE 474-494 PANET ROAD
CONCEPTUAL SITE PLAN

FIGURE 1-
PRINCESS AUTO FLAGSHIP STORE
CONCEPTUAL SITE PLAN

DRAWING LIST

A	300	COVER PAGE
A	301	RENDERINGS
A	302	SITE PLAN
A	303	EAST ELEVATION
A	304	EAST ELEVATION DETAILS
A	305	ELEVATIONS
A	306	DRIVE-THRU DETAILS
A	307	ISOMETRIC VIEWS
A	308	ISOMETRIC VIEWS

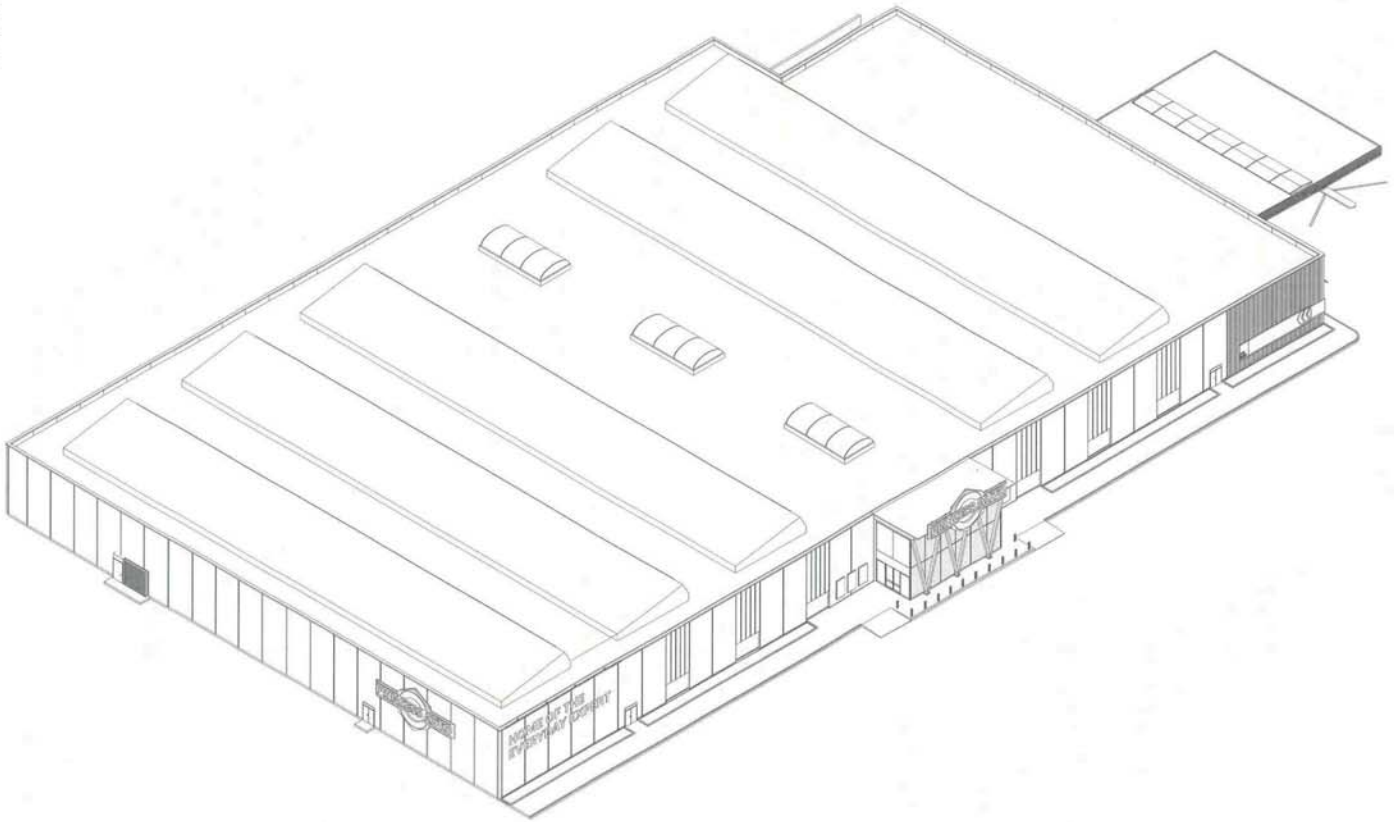

MT-1
INSULATED PANELS
NORBEC
MICRO-RIBBED
CLASSIC PVDF
CHARCOAL
17-1625
OR
KINGSPAN
QUADCORE KS MICRO-RIB

MT-2
EXPANDED MESH
AMICO
APEX-01 ALUMINUM
FINISH: CLER ANODIZED

MT-3
METAL POWDER COAT
RAL 7022
UMBRA GREY
ALL METAL TRIMS, FLASHINGS AND EXTRIOR LIGHTING CASES

MT-4
NOT IN USE

MT-5
BRAND COLOUR
POWDER COAT
PMS 2935C
FOR SIGNAGE AND ACM PANELS ON DRIVE-THRU CANOPY

MT-6
BRAND COLOUR
POWDER COAT
PMS 109C
FOR EXTERIOR SIGNAGE

WD-1
CHARRED WOOD
NAKAMOTO FORESTRY
GENDAI
ALKYD OIL BLACK
1X8 S3S

WD-2
VESTIBULE
MASS TIMBER
GLULAM POST AND BEAM

GL-1
GLAZING

GL-2
POLYCARBONATE
KLA
(KINGSPAN LIGHT+AIR)
UNIQUAD
TRANSLUCIENT
WALL SYSTEMS
ICE WHITE MATTE
FRAME FINISH:
MILL FINISH ANODIZED

FL-1
SIDEWALK PAVER
UNILOCK
HOLLANDSTONE
SIERRA
PATTERN C
4" x 8" HERRINGBONE

Jackman

JACKMAN REALESTATE
www.jackmanrealestate.com
60 ATLANTIC, SUITE 500
TORONTO, ONTARIO, CANADA
M8W 3E4

ISSUED	DATE

REVISION	DATE

NOTES

CONTRACTOR MUST VERIFY ALL JOB DIMENSIONS AND CONDITIONS ON THE JOB BEFORE PROCEEDING. REPORT ANY DISCREPANCIES TO JACKMAN BEFORE PROCEEDING WITH WORK. JACKMAN WILL NOT BE LIABLE FOR ANY ERRORS AND OMISSIONS NOT REPORTED BY THE GENERAL CONTRACTOR.

DO NOT SCALE DRAWINGS

THIS DRAWINGS IS NOT TO BE USED FOR CONSTRUCTION UNTIL COUNTERSIGNED.

THE CONTENTS OF THIS DRAWING ARE THE COPYRIGHT OF JACKMAN AND ARE NOT TO BE REPRODUCED IN WHOLE OR IN PART WITHOUT THE EXPRESS WRITTEN CONSENT OF THE COPYRIGHT HOLDER. JACKMAN ACCEPTS NO RESPONSIBILITY FOR ANY ACCIDENT ERRORS OR OMISSIONS.



PROJECT

PRINCESS AUTO MEGA-STORE

DRAWING

COVER PAGE

SCALE	
PROJECT DATE	November 15 2023
DRAWN	CC
CHECKED	CC
FILE NAME	19_DesignWorX_v2_1

REVISION PAGE №

R1 A. 300









Jackman


PROJECT

PRINCESS AUTO MEGA-STORE

DRAWING

CONCEPT RENDERINGS

R1 A. 301

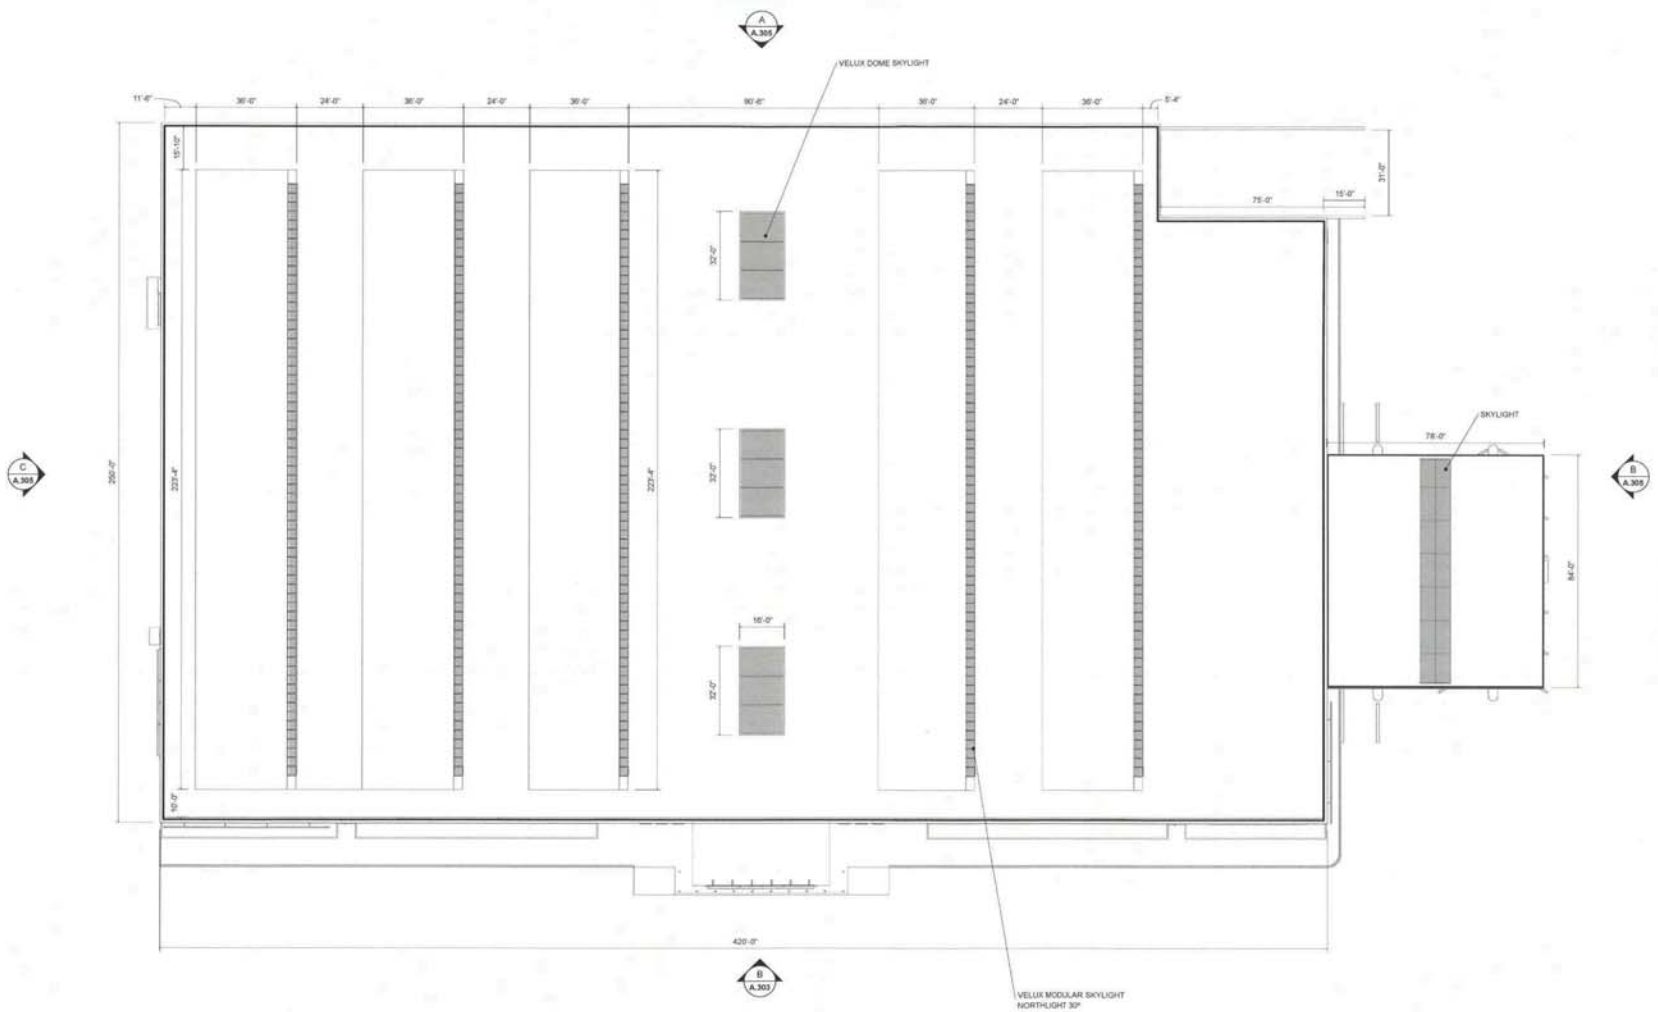

A Aerial View
Scale: 1" = 20'

Jackman

JACKMAN REVIVENTE
www.jackmanrevivente.com

80 ATLANTIC, SUITE 500
TORONTO, ONTARIO, CANADA
M4M 3E4

ISSUED	DATE

REVISION	DATE
R1	


NOTES

CONTRACTOR MUST VERIFY ALL JOB DIMENSIONS, DIMENSIONAL CHECKLIST AND SITE CONDITIONS BEFORE START OF WORK AND SHOP DRAWINGS AND PRICE BEFORE WITH WORK. JACKMAN WILL NOT BE LIABLE FOR ANY ERRORS AND OMISSIONS NOT REPORTED BY THE GENERAL CONTRACTOR.

DO NOT SCALE DRAWINGS

THIS DRAWING IS NOT TO BE USED FOR CONSTRUCTION UNTIL COUNTERSIGNED.

THE CONTENTS OF THIS DRAWING ARE THE COPYRIGHT OF JACKMAN AND ARE NOT TO BE REPRODUCED IN WHOLE OR IN PART WITHOUT THE EXPRESS WRITTEN CONSENT OF THE COPYRIGHT OWNER. JACKMAN WILL NOT ASSUME RESPONSIBILITY FOR ANY NEGLIGENT ERRORS OR OMISSIONS.

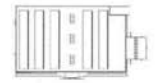

PROJECT

PRINCESS AUTO MEGA-STORE


DRAWING

SITE PLAN


SCALE	
PROJECT DATE	November 10, 2023
DRAWN	CC
CHECKED	CC
FILE NAME	PA_Designintent_v2_1

REVISION PAGE 07


R1 A. 302

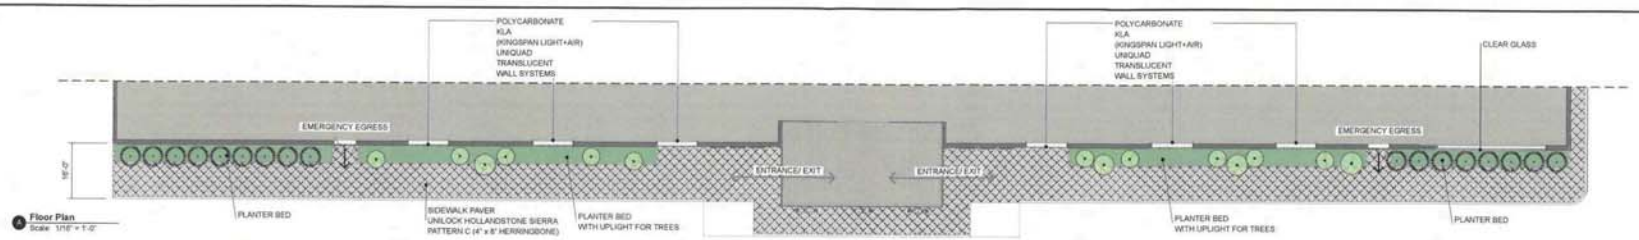


A **Floor Plan**
Scale: 1/16" = 1'-0"

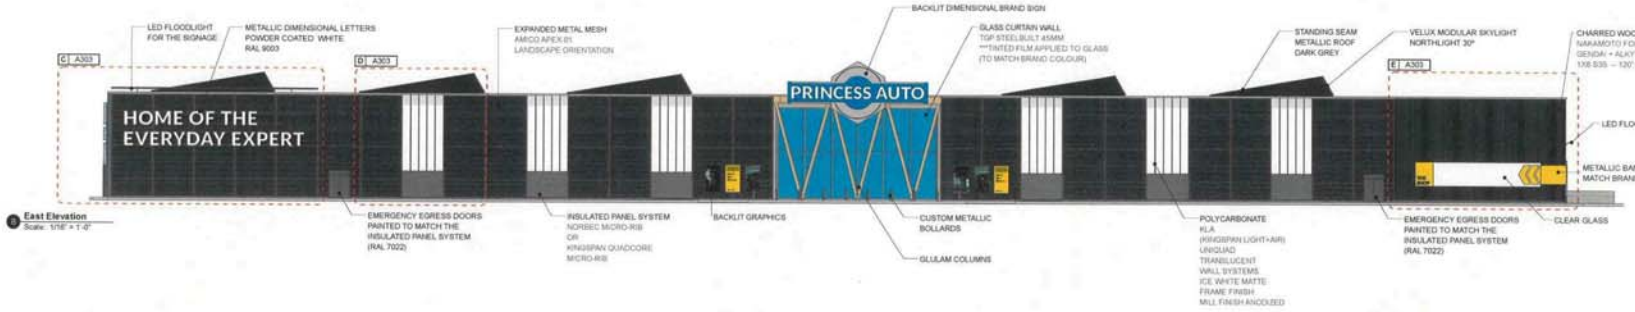


B **East Elevation**
Scale: 1/16" = 1'-0"

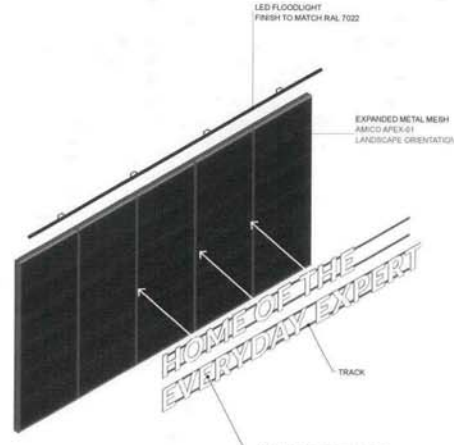

C **Illustrative Isometric**
Scale: 1/8" = 1'-0"

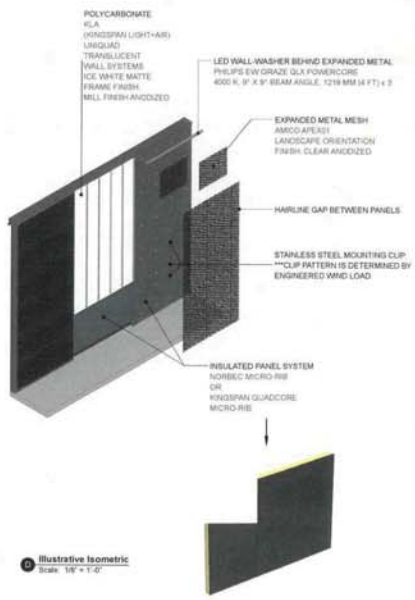

D **Illustrative Isometric**
Scale: 1/8" = 1'-0"

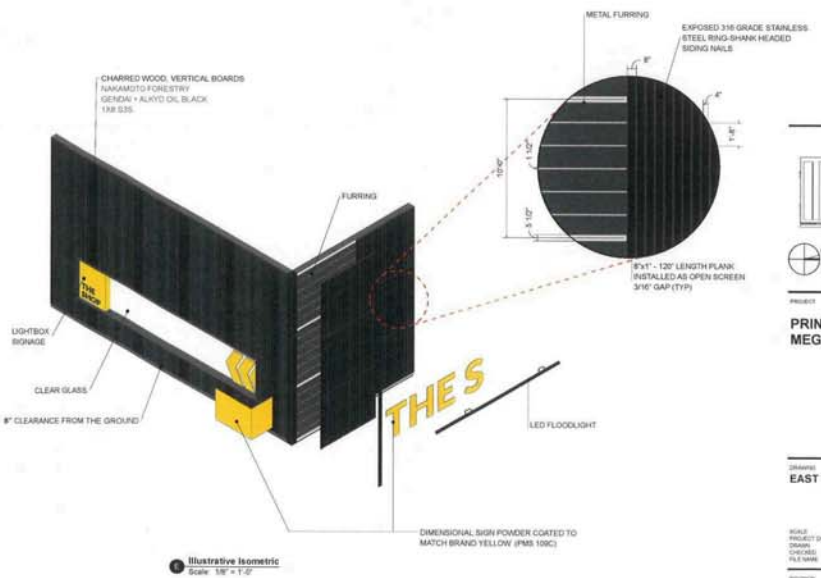

E **Illustrative Isometric**
Scale: 1/8" = 1'-0"

Jackman

JACKMAN REALTY/ESTATE
www.jackmanrealty.com

30 ATLANTIC, SUITE 500
TORONTO, ONTARIO, CANADA
M5A 3E4

ISSUED	DATE

REVISION	DATE

NOTES

CONTRACTOR MUST VERIFY ALL JOB DIMENSIONS, DRAWINGS, DETAILS AND SPECIFICATIONS AND REPORT ANY DISCREPANCIES TO JACKMAN BEFORE PROCEEDING WITH WORK. JACKMAN WILL NOT BE LIABLE FOR ANY ERRORS AND OMISSIONS NOT REPORTED BY THE GENERAL CONTRACTOR.

DO NOT SCALE DRAWINGS.

THIS DRAWING IS NOT TO BE USED FOR CONSTRUCTION UNTIL COUNTERSIGNED.

THE CONTENTS OF THIS DRAWING ARE THE COPYRIGHT OF JACKMAN AND ARE NOT TO BE REPRODUCED IN WHOLE OR IN PART WITHOUT THE WRITTEN CONSENT OF JACKMAN. ALL RIGHTS ARE RESERVED. JACKMAN WILL NOT ASSUME RESPONSIBILITY FOR ANY MISUSE OF ERRORS OR OMISSIONS.

PROJECT


PRINCESS AUTO MEGA-STORE

DRAWING


EAST ELEVATION

SCALE	
PROJECT DATE	November 18, 2022
DRAWN	CC
CHECKED	CC
FILE NAME	PA_DesignHub_ALT
REVISION	PAGE N°


R1 A. 303

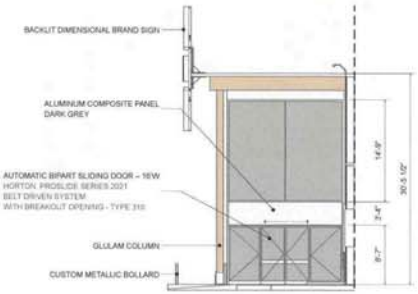


A Section
Scale: 1/8" = 1'-0"

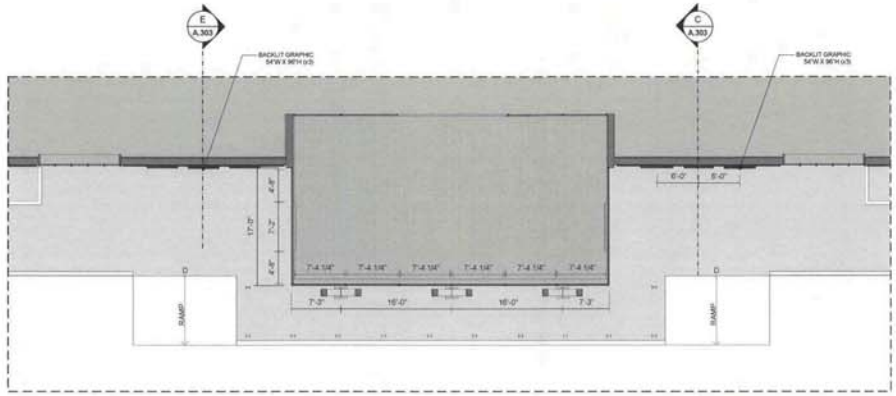

B Enlarged Entrance
Scale: 1/8" = 1'-0"

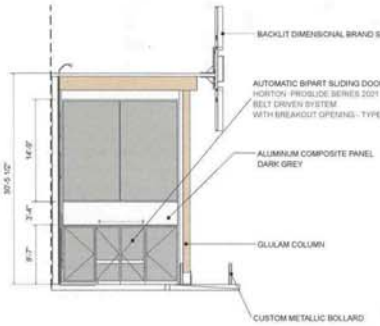

C Section
Scale: 1/8" = 1'-0"

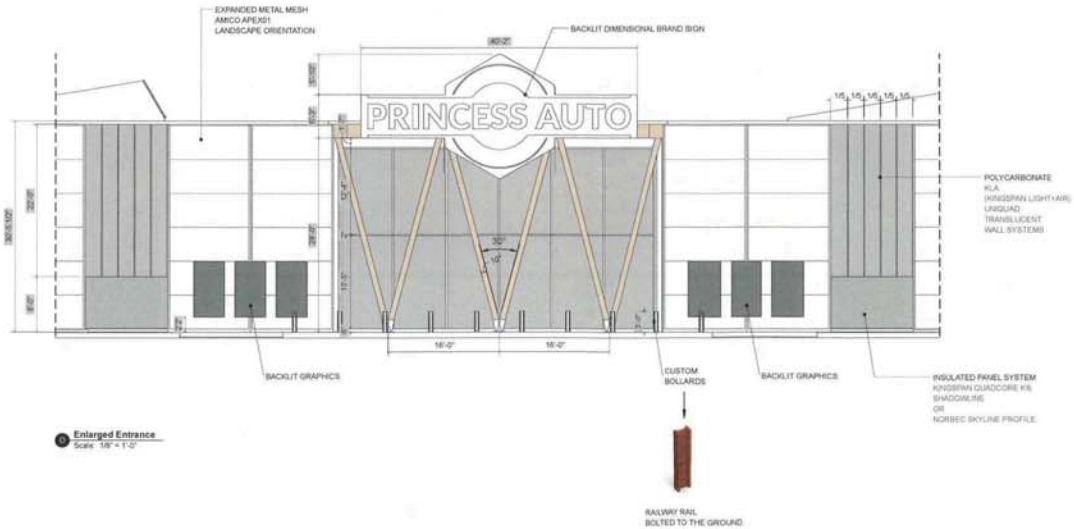

D Enlarged Entrance
Scale: 1/8" = 1'-0"

Jackman

JACKMAN REINVENTS
www.jackmanreinvents.com
55 ATLANTIC, SUITE 550
TORONTO, ONTARIO, CANADA
M5A 3E4

ISSUED	DATE

REVISION	DATE

NOTES

CONTRACTOR MUST VERIFY ALL JOB DIMENSIONS, DRAWINGS, DETAILS AND SPECIFICATIONS AND REPORT ANY DISCREPANCIES TO JACKMAN BEFORE PROCEEDING WITH WORK. JACKMAN WILL NOT BE LIABLE FOR ANY ERRORS AND OMISSIONS NOT REPORTED BY THE GENERAL CONTRACTOR.

DO NOT SCALE DRAWINGS

THIS DRAWINGS IS NOT TO BE USED FOR CONSTRUCTION UNTIL COUNTERSIGNED.

THE CONTENTS OF THIS DRAWING ARE THE COPYRIGHT OF JACKMAN AND ARE NOT TO BE COPIED OR USED IN ANY WAY WITHOUT THE EXPRESS WRITTEN CONSENT OF THE COPYRIGHT OWNER. JACKMAN WILL NOT ASSUME RESPONSIBILITY FOR ANY RESULTANT ERRORS OR OMISSIONS



PROJECT

PRINCESS AUTO MEGA-STORE


DRAWING


EAST ELEVATION DETAIL


SCALE	
PROJECT DATE	November 16, 2023
DRAWN	CC
CHECKED	CC
FILE NAME	19_Designtech_v2_1


REVISION PAGE N°

R1 **A. 304**

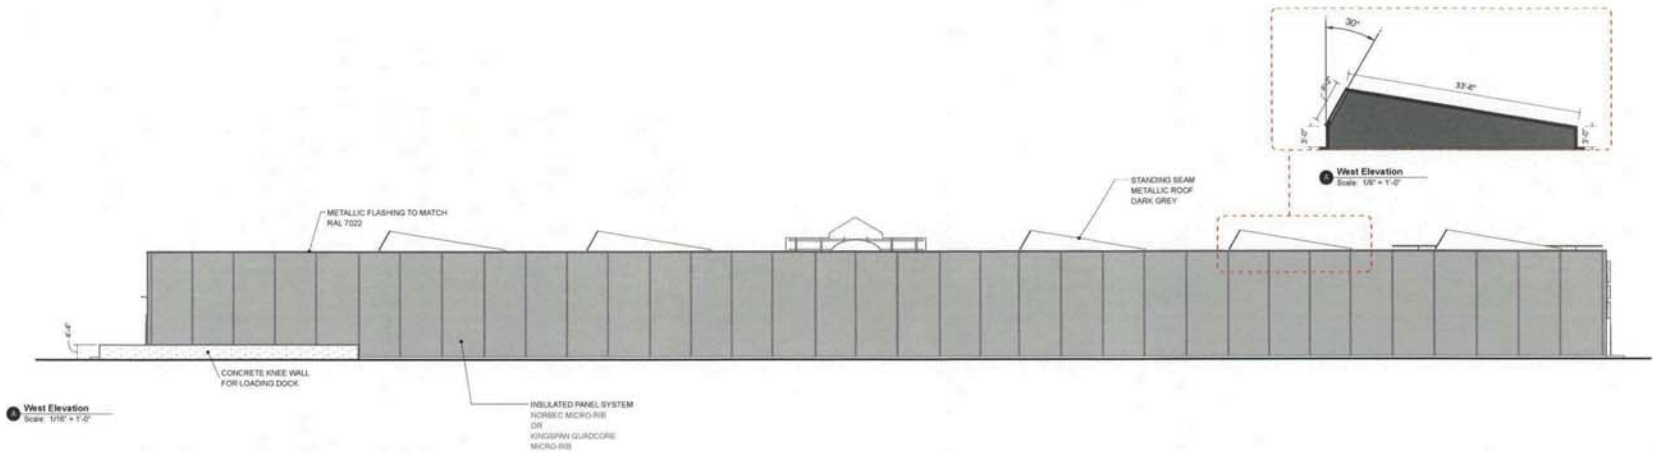

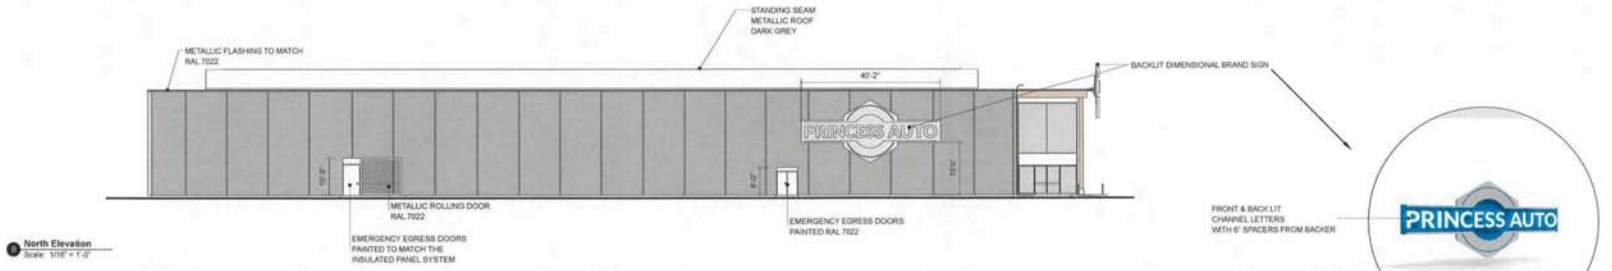

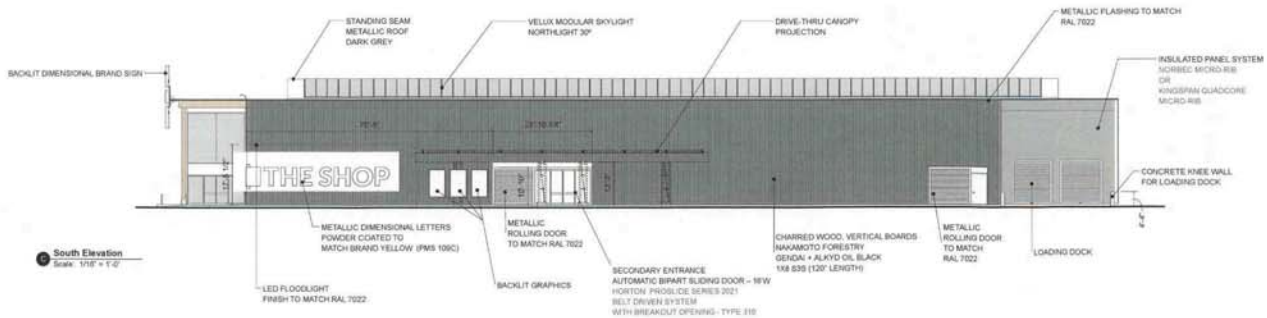

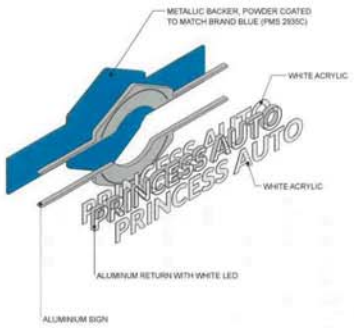

Jackman

JACKMAN REDWOOD
www.jackmanredwood.com

30 ATLANTIC, SUITE 200
TORONTO, ONTARIO, CANADA
M5V 3E4

ISSUED	DATE

REVISION	DATE


NOTES

CONTRACTOR MUST VERIFY ALL JOB DIMENSIONS, DRAWINGS, DETAILS AND SPECIFICATIONS AND REPORT ANY DISCREPANCIES TO THE ARCHITECTURE PRIOR TO CONSTRUCTION. JACKMAN WILL NOT BE LIABLE FOR ANY ERRORS AND OMISSIONS NOT REPORTED BY THE GENERAL CONTRACTOR.

DO NOT SCALE DRAWINGS.

THIS DRAWINGS IS NOT TO BE USED FOR CONSTRUCTION UNTIL COUNTERSIGNED.

THE CONTENTS OF THIS DRAWING ARE THE COPYRIGHT OF JACKMAN AND ARE NOT TO BE REPRODUCED IN WHOLE OR IN PART WITHOUT THE EXPRESS WRITTEN CONSENT OF THE COPYRIGHT OWNER. JACKMAN WILL NOT ASSUME RESPONSIBILITY FOR ANY NEGLIGENT ERRORS OR OMISSIONS.

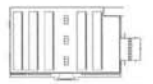

PROJECT

PRINCESS AUTO MEGA-STORE


DRAWING

ELEVATIONS


SCALE	
PROJECT DATE	November 16, 2023
DRAWN	CC
CHECKED	CC
FILE NAME	PA_Designintent_v2_1

REVISION PAGE N°


R1 **A. 305**

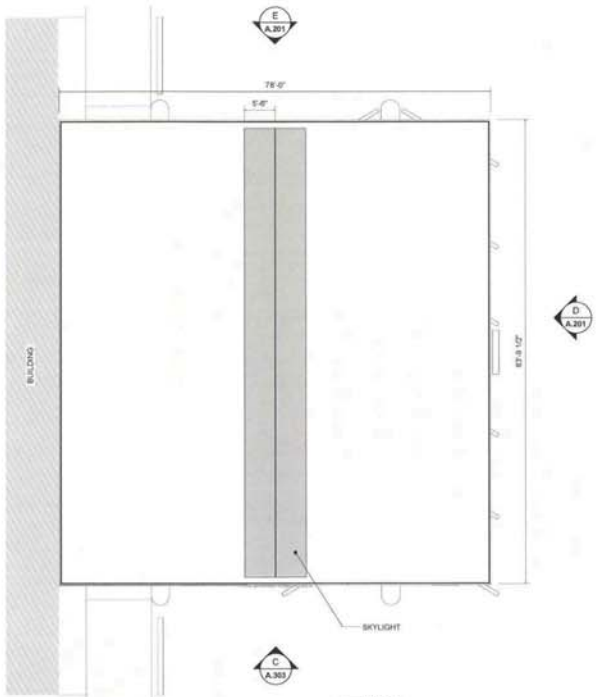


A Aerial View
Scale: 1" = 10'

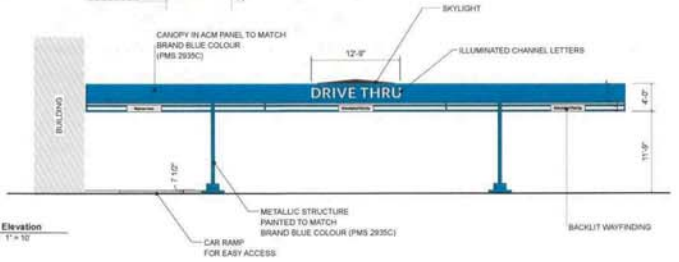


C East Elevation
Scale: 1" = 10'

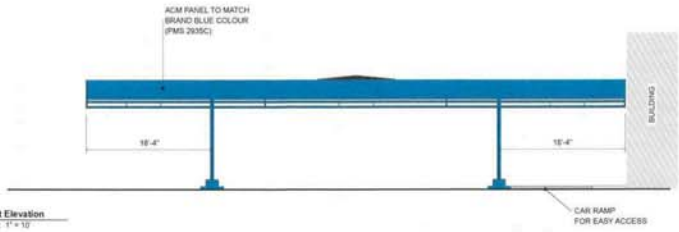

E West Elevation
Scale: 1" = 10'

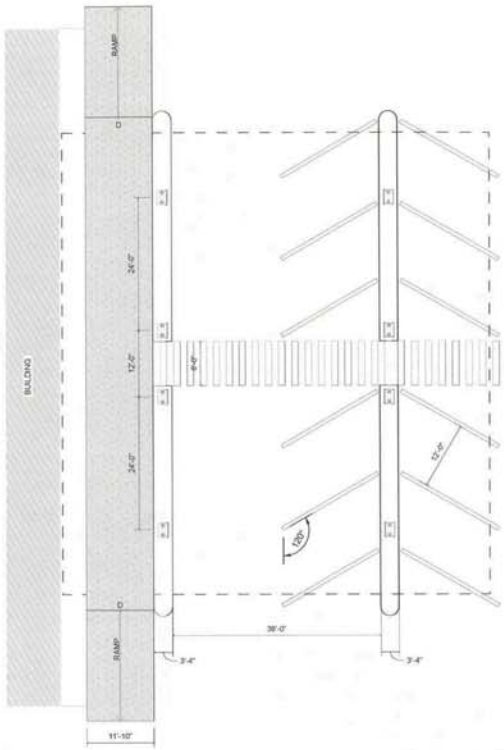

B Layout
Scale: 1" = 10'

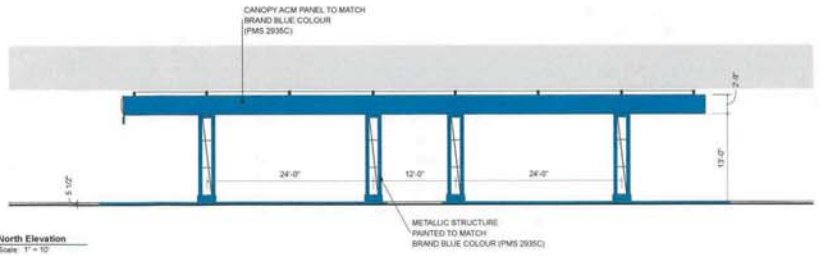

D North Elevation
Scale: 1" = 10'

Jackman

JACKMAN REINVENTS
www.jackmanreinvents.com

83 ATLANTIC, SUITE 200
TORONTO, ONTARIO, CANADA
M6K 3E4

ISSUED	DATE

REVISION	DATE


NOTES

CONTRACTOR MUST VERIFY ALL JOB DIMENSIONS, DRAWINGS, DETAILS AND SPECIFICATIONS AND REPORT ANY DISCREPANCIES BEFORE PROCEEDING WITH WORK. JACKMAN WILL NOT BE LIABLE FOR ANY ERRORS AND OMISSIONS NOT REPORTED BY THE GENERAL CONTRACTOR.

DO NOT SCALE DRAWINGS.

THIS DRAWINGS IS NOT TO BE USED FOR CONSTRUCTION UNTIL COUNTERSIGNED.

THE CONTENTS OF THIS DRAWING ARE THE COPYRIGHT OF JACKMAN AND ARE NOT TO BE REPRODUCED IN WHOLE OR IN PART WITHOUT THE EXPRESS WRITTEN CONSENT OF THE COPYRIGHT OWNER. JACKMAN WILL NOT ASSUME RESPONSIBILITY FOR ANY SUBSEQUENT ERRORS OR OMISSIONS.

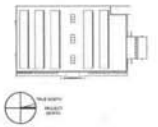

PROJECT

PRINCESS AUTO MEGA-STORE


DRAWING

DRIVE-THRU OVERVIEW


SCALE	
PROJECT DATE	November 15, 2023
DRAWN	DC
CHECKED	CC
FILE NAME	PA_DesignAmt_v2_1

REVISION PAGE 5*

R1 **A. 306**

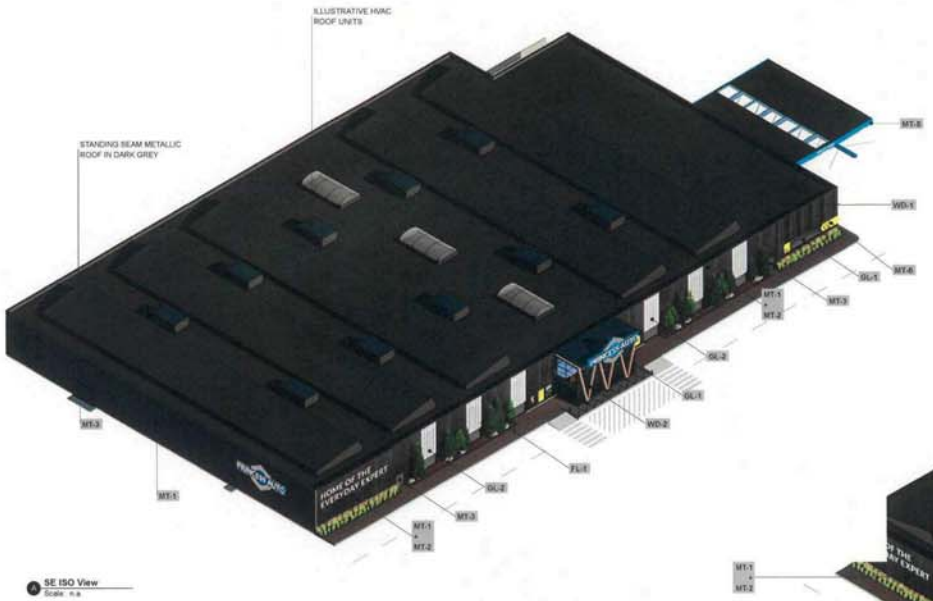

A SE ISO View
Scale n.s

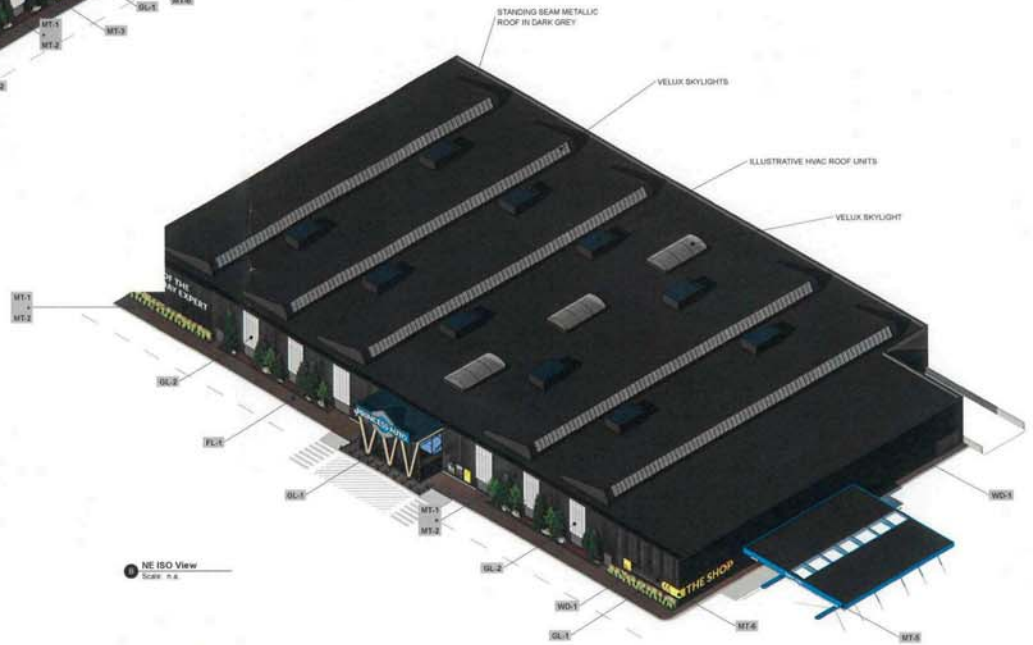

B NE ISO View
Scale n.s

MT-1

INSULATED PANELS
NORBEC
MICRO-RIBBED
CLASSIC PVDF
CHARCOAL
17-1625
OR
KINGSPAN
QUADCORE KS MICRO-RIB

MT-2

EXPANDED MESH
AMICO
APEX-01 ALUMINUM
FINISH: CLER ANODIZED

MT-3

METAL POWDER COAT
RAL 7022
UMBRA GREY
ALL METAL TRIMS, FLASHINGS AND EXTRIOR LIGHTING CASES

MT-4

NOT IN USE

MT-5

BRAND COLOUR
POWDER COAT
PMS 2935C
FOR SIGNAGE AND ACM PANELS ON DRIVE-THRU CANOPY

MT-6

BRAND COLOUR
POWDER COAT
PMS 109C
FOR EXTERIOR SIGNAGE

WD-1

CHARRED WOOD
NAKAMOTO FORESTRY
GENDAI
ALKYD OIL BLACK
1X8 S3S

WD-2

VESTIBULE
MASS TIMBER
GLULAM POST AND BEAM

GL-1

GLAZING

GL-2

POLYCARBONATE
KLA
(KINGSPAN LIGHT+AIR)
UNIQUAD
TRANSLUCENT
WALL SYSTEMS
ICE WHITE MATTE
FRAME FINISH:
MILL FINISH ANODIZED

FL-1

SIDEWALK PAVER
UNILOCK
HOLLANDSTONE
SIERRA
PATTERN C
4" x 8" HERRINGBONE

Jackman

JACKMAN REVIDENTS
www.jackmanrevidents.com

50 ATLANTIC, SUITE 500
TORONTO, ONTARIO, CANADA
M4W 1E4

ISSUED	DATE

REVISION	DATE


NOTES

CONTRACTOR MUST VERIFY ALL JOB DIMENSIONS, DRAWINGS, DETAILS AND SPECIFICATIONS AND REPORT ANY DISCREPANCIES TO JACKMAN BEFORE PROCEEDING WITH WORK. JACKMAN WILL NOT BE LIABLE FOR ANY ERRORS AND OMISSIONS NOT REPORTED BY THE GENERAL CONTRACTOR.

DO NOT SCALE DRAWINGS.

THIS DRAWING IS NOT TO BE USED FOR CONSTRUCTION UNTIL COUNTERSIGNED.

THE CONTENTS OF THIS DRAWING ARE THE COPYRIGHT OF JACKMAN AND ARE NOT TO BE REPRODUCED IN WHOLE OR IN PART WITHOUT THE EXPRESS WRITTEN CONSENT OF JACKMAN. JACKMAN ACCEPTS NO RESPONSIBILITY FOR ANY NEGLIGENT ERRORS OR OMISSION.

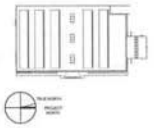

PROJECT

PRINCESS AUTO MEGA-STORE

DRAWING

ISOMETRIC VIEWS


SCALE	
PROJECT DATE	
DRAWN	
CHECKED	
FILE NAME	

REVISION


R1

PAGE NO

A. 307

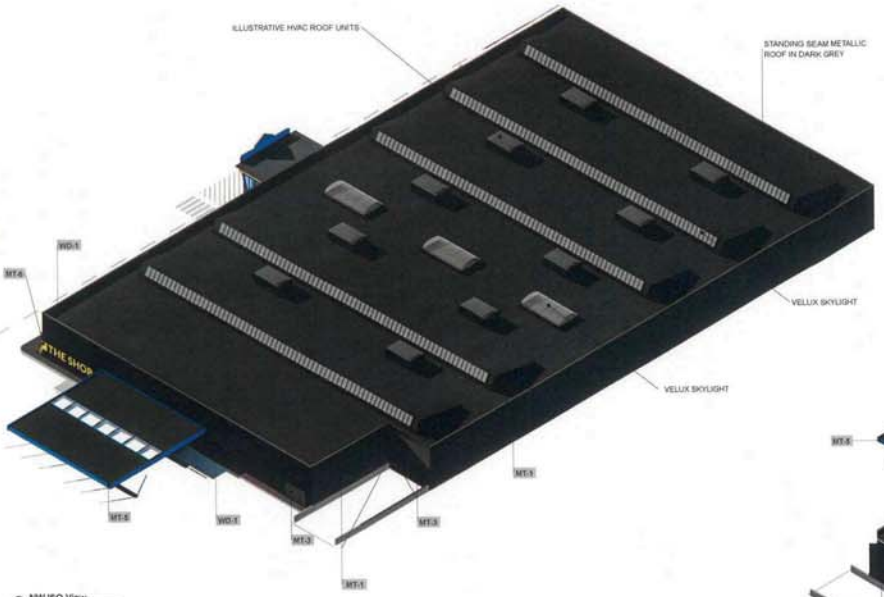

A NW ISO View
Scale: n.a.

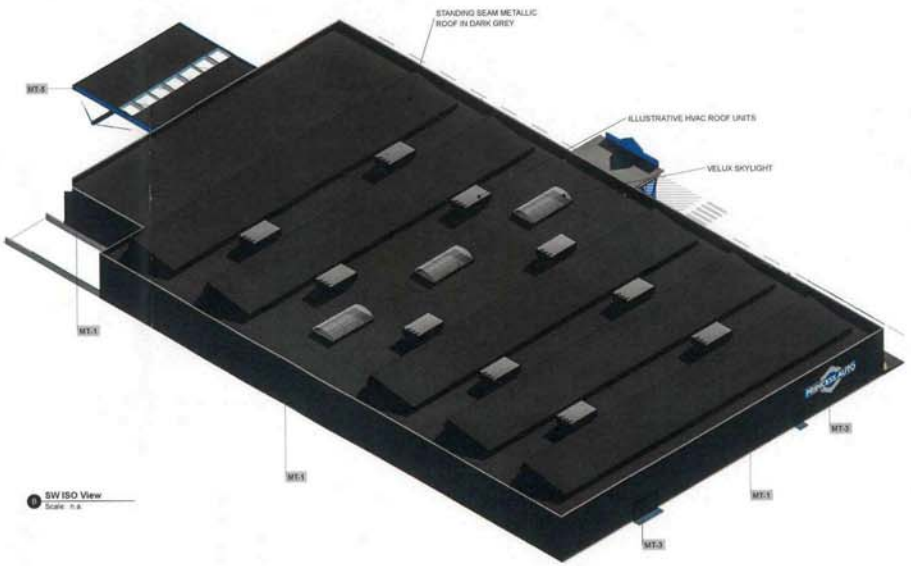

B SW ISO View
Scale: n.a.

MT-1

INSULATED PANELS
NORBEC
MICRO-RIBBED
CLASSIC PVDF
CHARCOAL
17-1625
OR
KINGSPAN
QUADCORE KS MICRO-RIB

MT-2

EXPANDED MESH
AMICO
APEX-01 ALUMINUM
FINISH: CLER ANODIZED

MT-3

METAL POWDER COAT
RAL 7022
UMBRA GREY
ALL METAL TRIMS, FLASHINGS AND EXTRIOR LIGHTING CASES

MT-4

NOT IN USE

MT-5

BRAND COLOUR
POWDER COAT
PMS 2935C
FOR SIGNAGE AND ACM PANELS ON DRIVE-THRU CANOPY

MT-6

BRAND COLOUR
POWDER COAT
PMS 109C
FOR EXTERIOR SIGNAGE

WD-1

CHARRED WOOD
NAKAMOTO FORESTRY
GENDAI
ALKYD OIL BLACK
1X8 S3S

WD-2

VESTIBULE
MASS TIMBER
GLULAM POST AND BEAM

GL-1

GLAZING

GL-2

POLYCARBONATE
KLA
(KINGSPAN LIGHT+AIR)
UNIQUAD
TRANSLUCENT
WALL SYSTEMS
ICE WHITE MATTE
FRAME FINISH:
MILL FINISH ANODIZED

FL-1

SIDEWALK PAVER
UNILOCK
HOLLANDSTONE
SIERRA
PATTERN C
4" x 8" HERRINGBONE

Jackman

JACKMAN DESIGN-BUILD
www.jackmandesignbuild.com

80 ATLANTIC, SUITE 500
TORONTO, ONTARIO, CANADA
M8W 3E4

SUBJECT	DATE

REVISION	DATE

NOTES

CONTRACTOR MUST VERIFY ALL JOB DIMENSIONS, DRAWINGS, DETAILS AND SPECIFICATIONS AND REPORT ANY DISCREPANCIES TO JACKMAN BEFORE PROCEEDING WITH WORK. JACKMAN WILL NOT BE LIABLE FOR ANY ERRORS AND OMISSIONS NOT REPORTED BY THE GENERAL CONTRACTOR.

DO NOT SCALE DRAWINGS.

THIS DRAWINGS IS NOT TO BE USED FOR CONSTRUCTION UNTIL COUNTERSIGNED.

THE CONTENTS OF THIS DRAWING ARE THE COPYRIGHT OF JACKMAN AND MAY NOT BE REPRODUCED IN WHOLE OR IN PART WITHOUT THE EXPRESS WRITTEN CONSENT OF THE COPYRIGHT OWNER. JACKMAN INCL. NOT ASSUME RESPONSIBILITY FOR ANY RESULTANT ERRORS OR OMISSIONS

PROJECT

PRINCESS AUTO MEGA-STORE

DRAWING

ISOMETRIC VIEWS

SCALE	
PROJECT DATE	November 16, 2023
DRAWN	CC
CHECKED	CC
FILE NAME	19_DesignHub_v2_1
REVISION	PAGE 17

R1 A. 308