


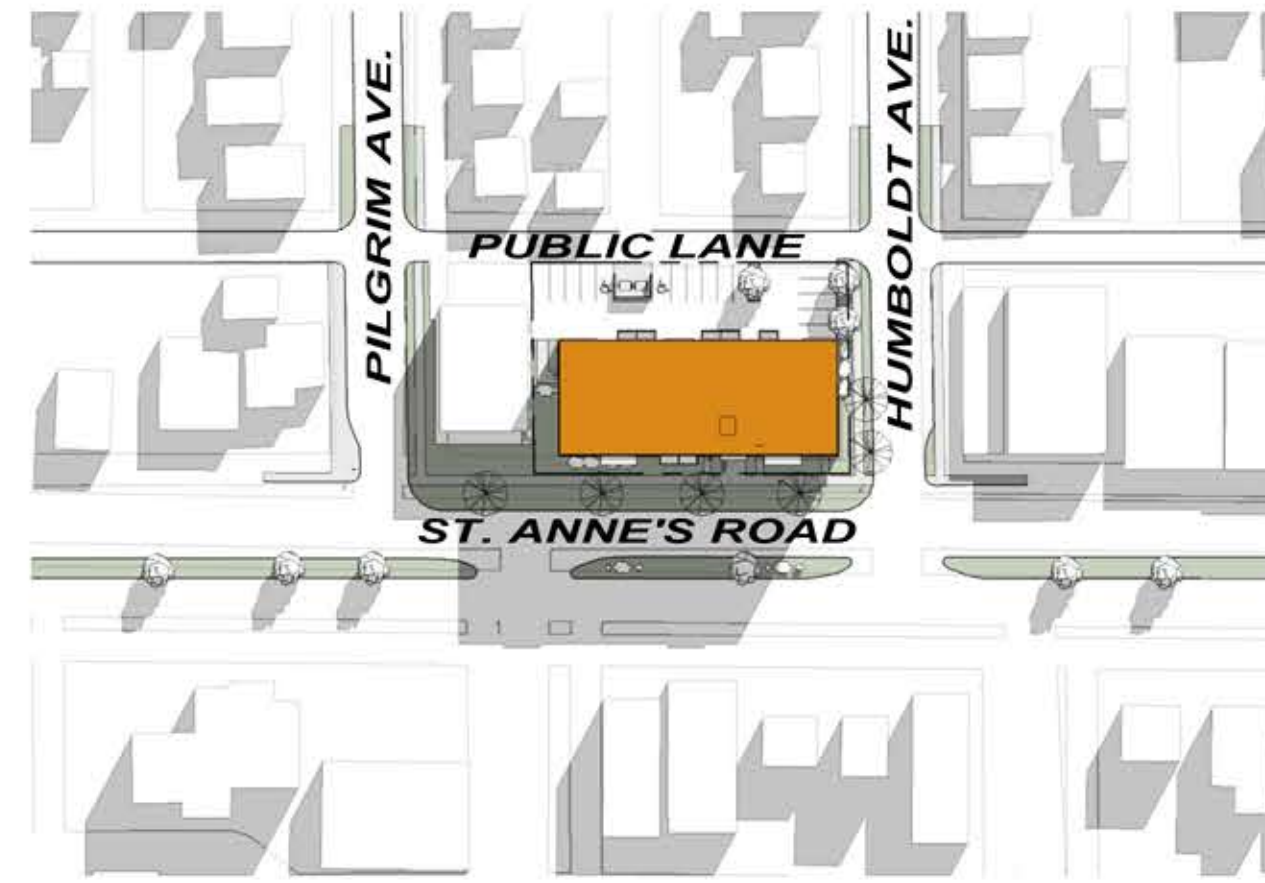

March 21st @ 9 A.M.

1" = 100'-0"



June 21st @ 9 A.M.

1" = 100'-0"



September 21st @ 9 A.M.

1" = 100'-0"



March 21st @ 12 P.M.

1" = 100'-0"



June 21st @ 12 P.M.

1" = 100'-0"



September 21st @ 12 P.M.

1" = 100'-0"



March 21st @ 3 P.M.

1" = 100'-0"



June 21st @ 3 P.M.

1" = 100'-0"



September 21st @ 3 P.M.

1" = 100'-0"



March 21st @ 6 P.M.

1" = 100'-0"




June 21st @ 6 P.M.

1" = 100'-0"



September 21st @ 6 P.M.

1" = 100'-0"

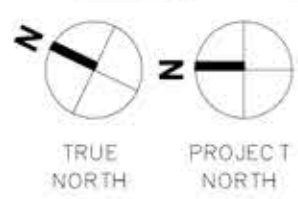

No. Revision: _____ Date: _____ By: _____

Consultants: _____


AFFINITY ARCHITECTURE Inc.
Unit 201 - 227 Stafford Street • Winnipeg • Manitoba • R3M 2J1
Phone 204-982-6940 • Fax 204-453-4556 • info@affinityarch.com

Drawings and project manual, as instruments of service, are the property of the architect, the copyright in the same being reserved to him. No reproduction may be made without the permission of the architect, and when made must bear his name. All prints to be returned to the architect.
The contractor shall verify dimensions and data noted herein with conditions on the site and is held responsible for reporting any discrepancies to the architect for adjustment, prior to proceeding.

MIXED USE DEVELOPMENT

97-105 ST. ANNE'S ROAD

STREET ADDRESS
WINNIPEG, MB

SHADOW STUDY

Drawn by: ESH Checked by: JT

SK-10

Project No: 23024 Date: SEPTEMBER 2024