


V:\Transportation Planning Drafting\01 - TLT-37xx\T-3711 1350 Pembina_Public Lane\T-3711.dwg

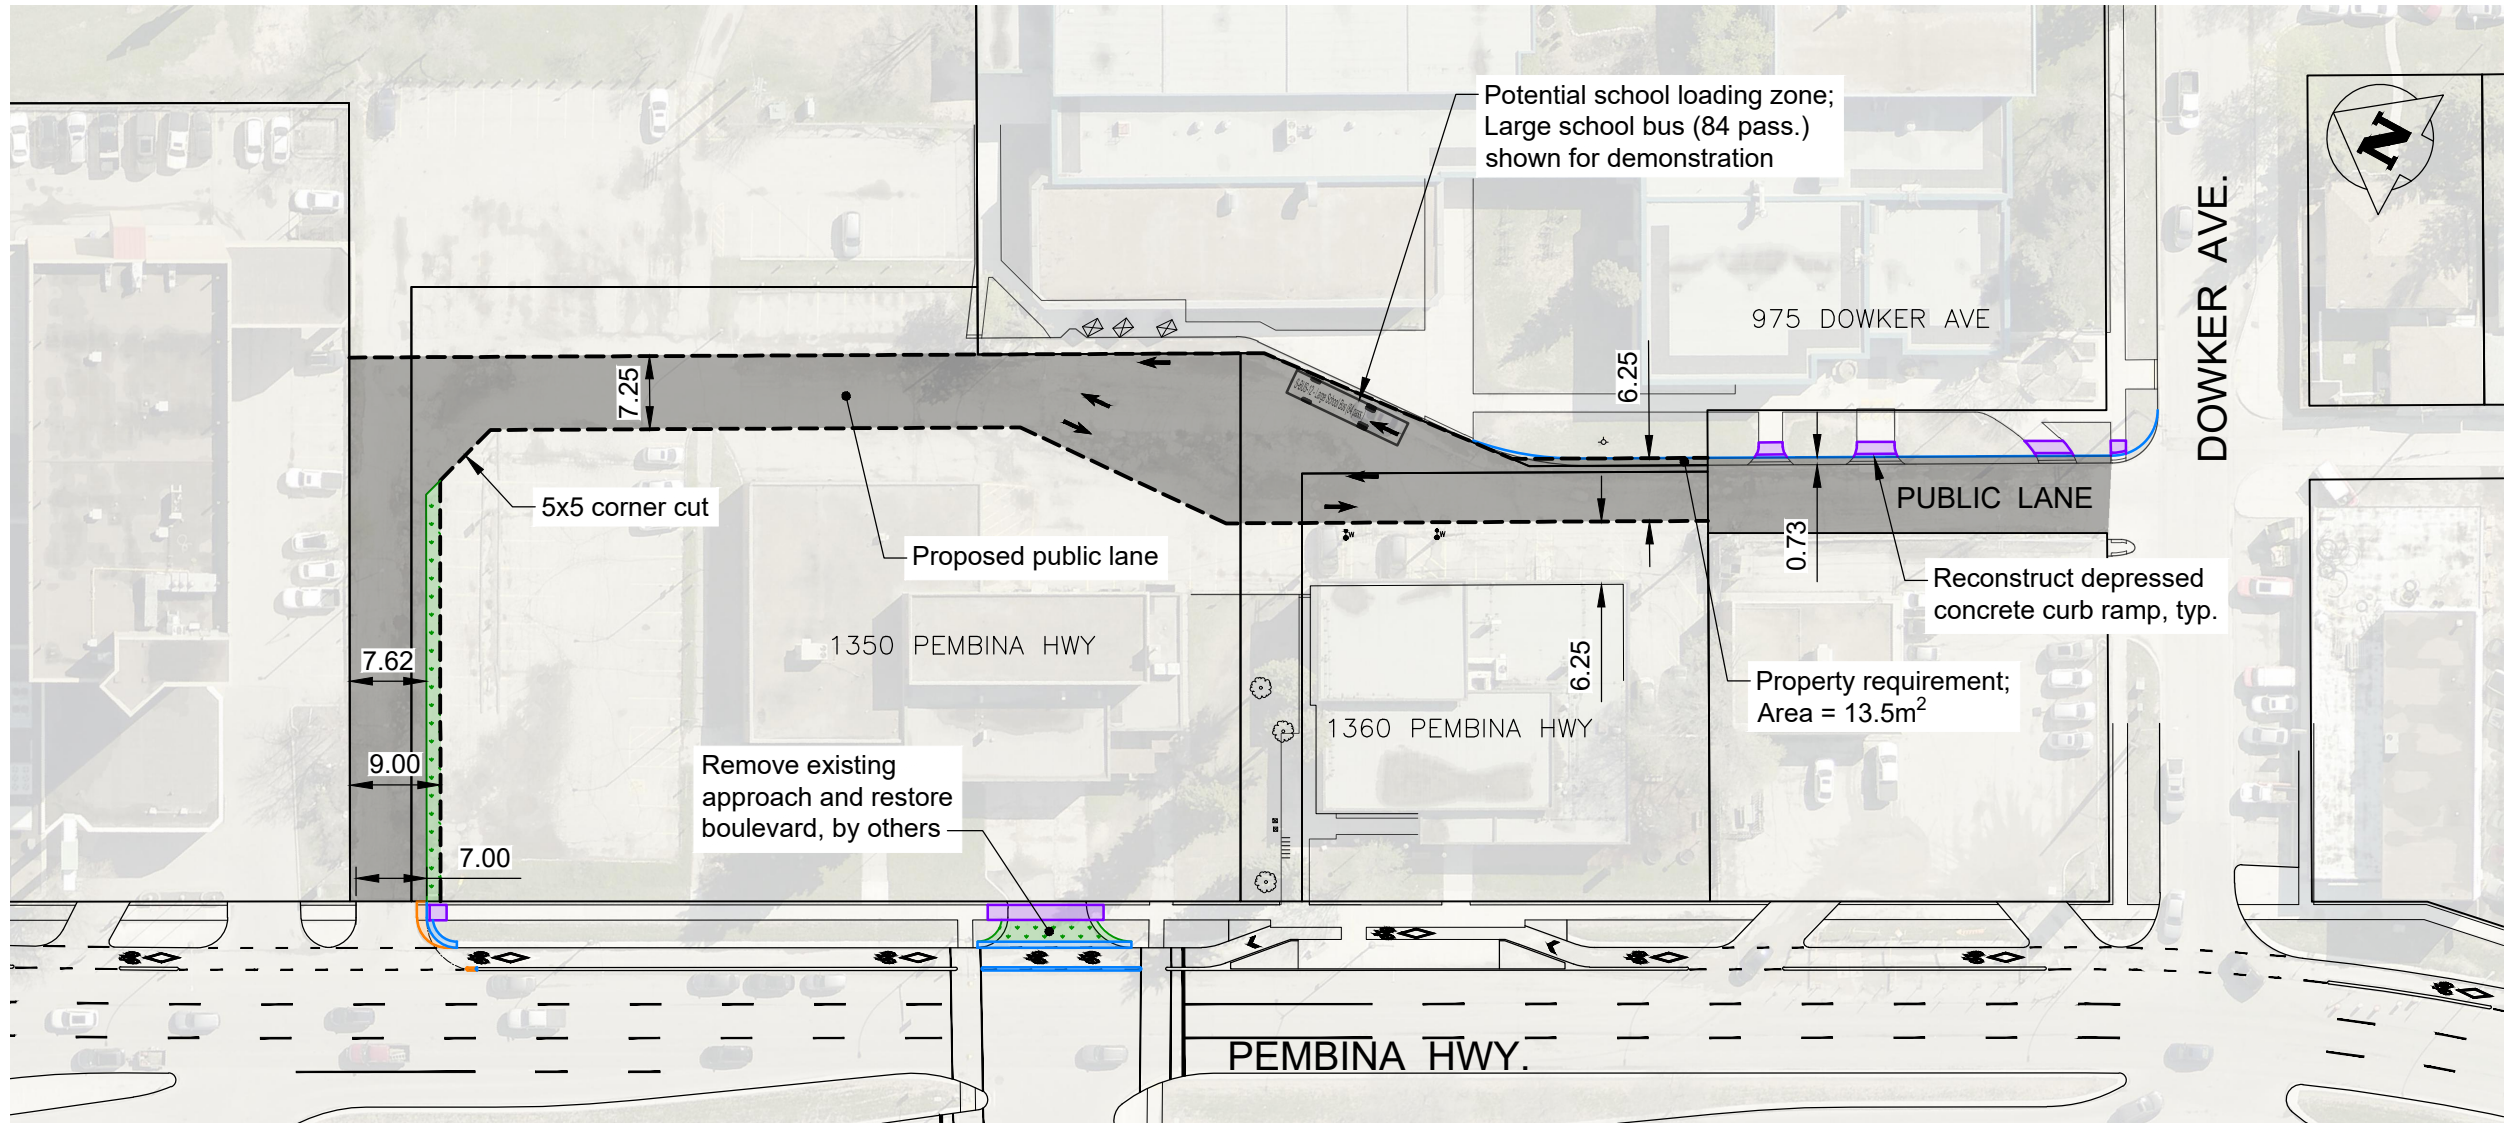

LEGEND:

	PROPOSED RIGHT-OF-WAY
	PROPOSED PUBLIC LANE
	PROPOSED CONCRETE CURB/ISLAND
	PROPOSED CONCRETE SIDEWALK
	PROPOSED CONCRETE PAVEMENT
	PROPOSED GRASSED BOULEVARD

Note:

Additional catch basins may be required to accommodate drainage. Topographic survey required to confirm.

		THE CITY OF WINNIPEG	
		PUBLIC WORKS DEPARTMENT	
		TRANSPORTATION DIVISION	
DRAWN BY	MLM	SCALE	
DATE	2025-08-22	HORIZONTAL:	1:750
		VERTICAL:	

1350, 1360 Pembina Highway
975 Dowker Avenue
Public Lane

SHEET	OF
1	1
CITY DRAWING NUMBER:	
T-3711-A-0.03	