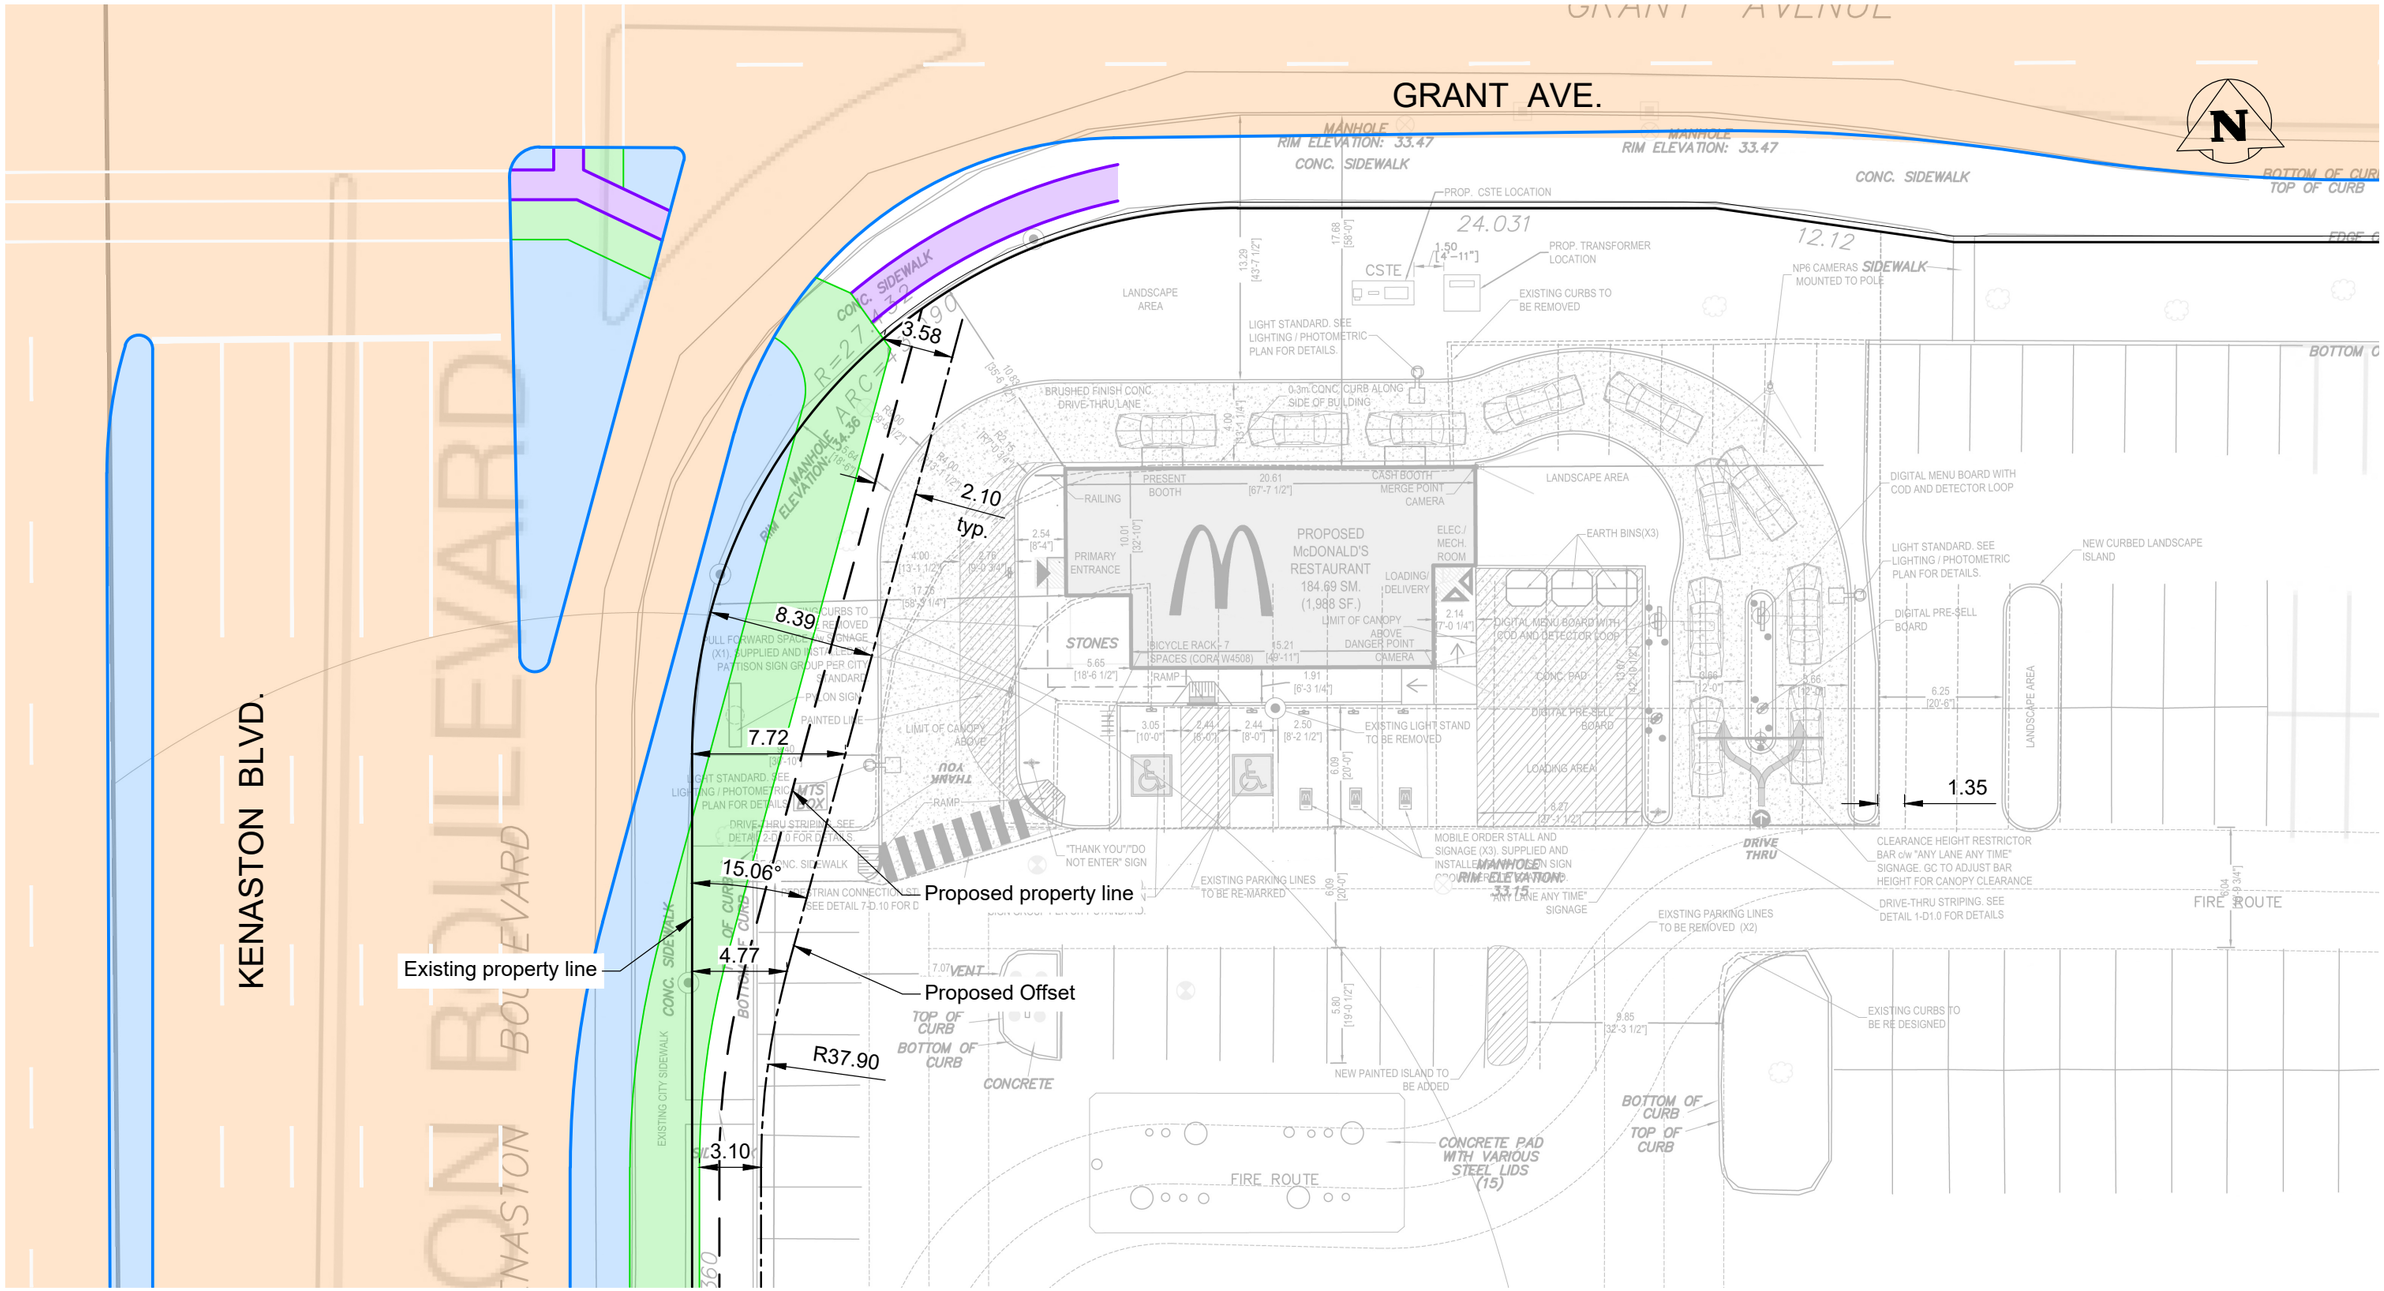

PRELIMINARY

NOT TO BE USED FOR CONSTRUCTION

THE CITY OF WINNIPEG
PUBLIC WORKS DEPARTMENT
TRANSPORTATION DIVISION

DRAWN BY	MLM	SCALE HORIZONTAL: VERTICAL:	1:300
DATE	2025-11-05		

Kenaston Blvd & Grant Ave.
Overlay of Proposed McDonald's Restaurant and Proposed Route 90 Widening

SHEET 1 OF 1

CITY DRAWING NUMBER: F-2503-A-0.03

V:\Transportation Planning Drafting\11 - Figures\F-25xx\F-2503 Kenaston & Grant\F-2503.dwg