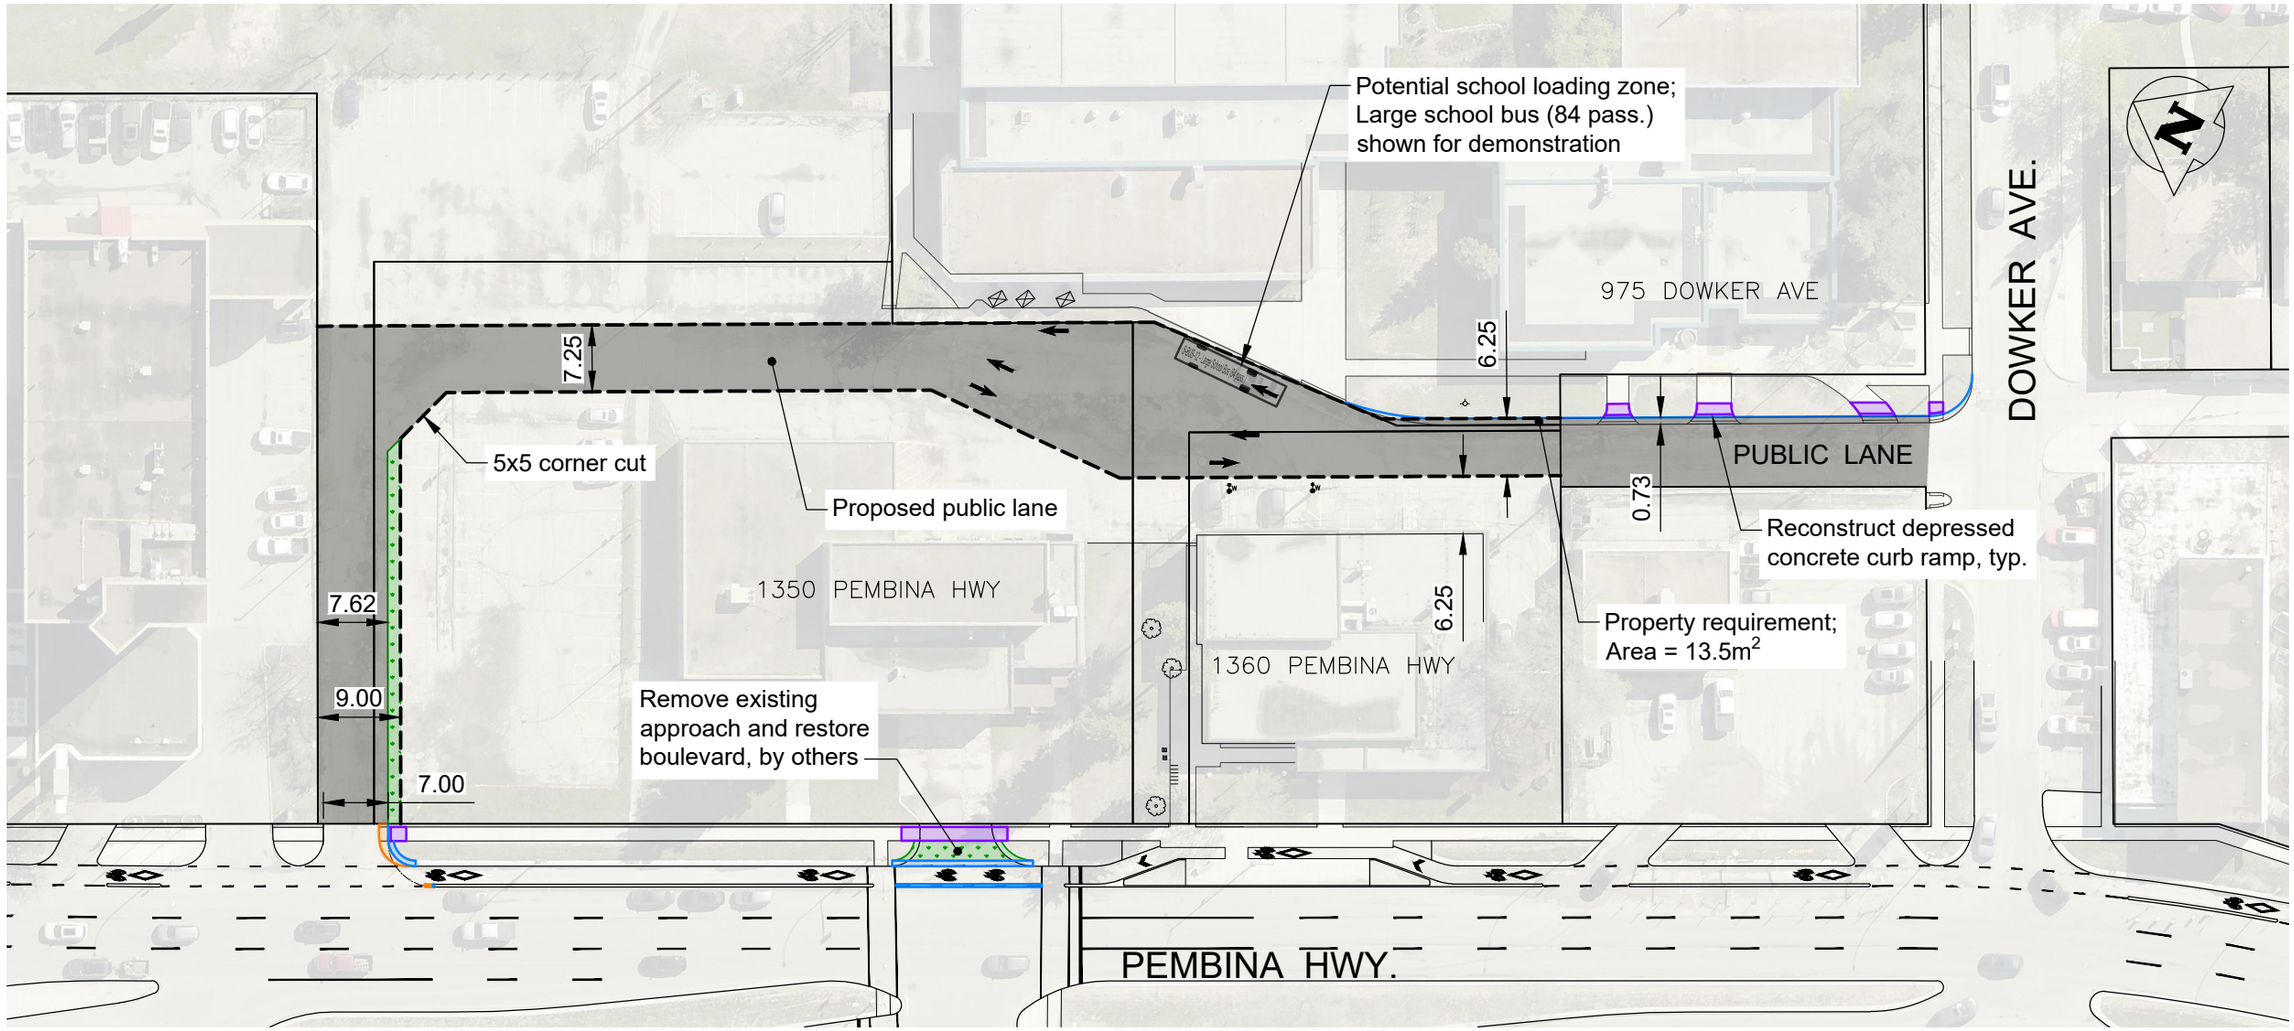


LEGEND:

- PROPOSED RIGHT-OF-WAY
- PROPOSED PUBLIC LANE
- PROPOSED CONCRETE CURB/ISLAND
- PROPOSED CONCRETE SIDEWALK
- PROPOSED CONCRETE PAVEMENT
- PROPOSED GRASSED BOULEVARD

Note:
Additional catch basins may be required to accommodate drainage. Topographic survey required to confirm.

THE CITY OF WINNIPEG
PUBLIC WORKS DEPARTMENT
TRANSPORTATION DIVISION

DRAWN BY: MLM
DATE: 2025-08-22
SCALE
HORIZONTAL:
VERTICAL: 1:750

1350, 1360 Pembina Highway
975 Dowker Avenue
Public Lane

SHEET 1 OF 1

CITY DRAWING NUMBER:
T-3711-A-0.03

V:\Transportation Planning Drafting\01 - T\T-37xx\T-3711 1350 Pembina_Public Lane\T-3711.dwg