


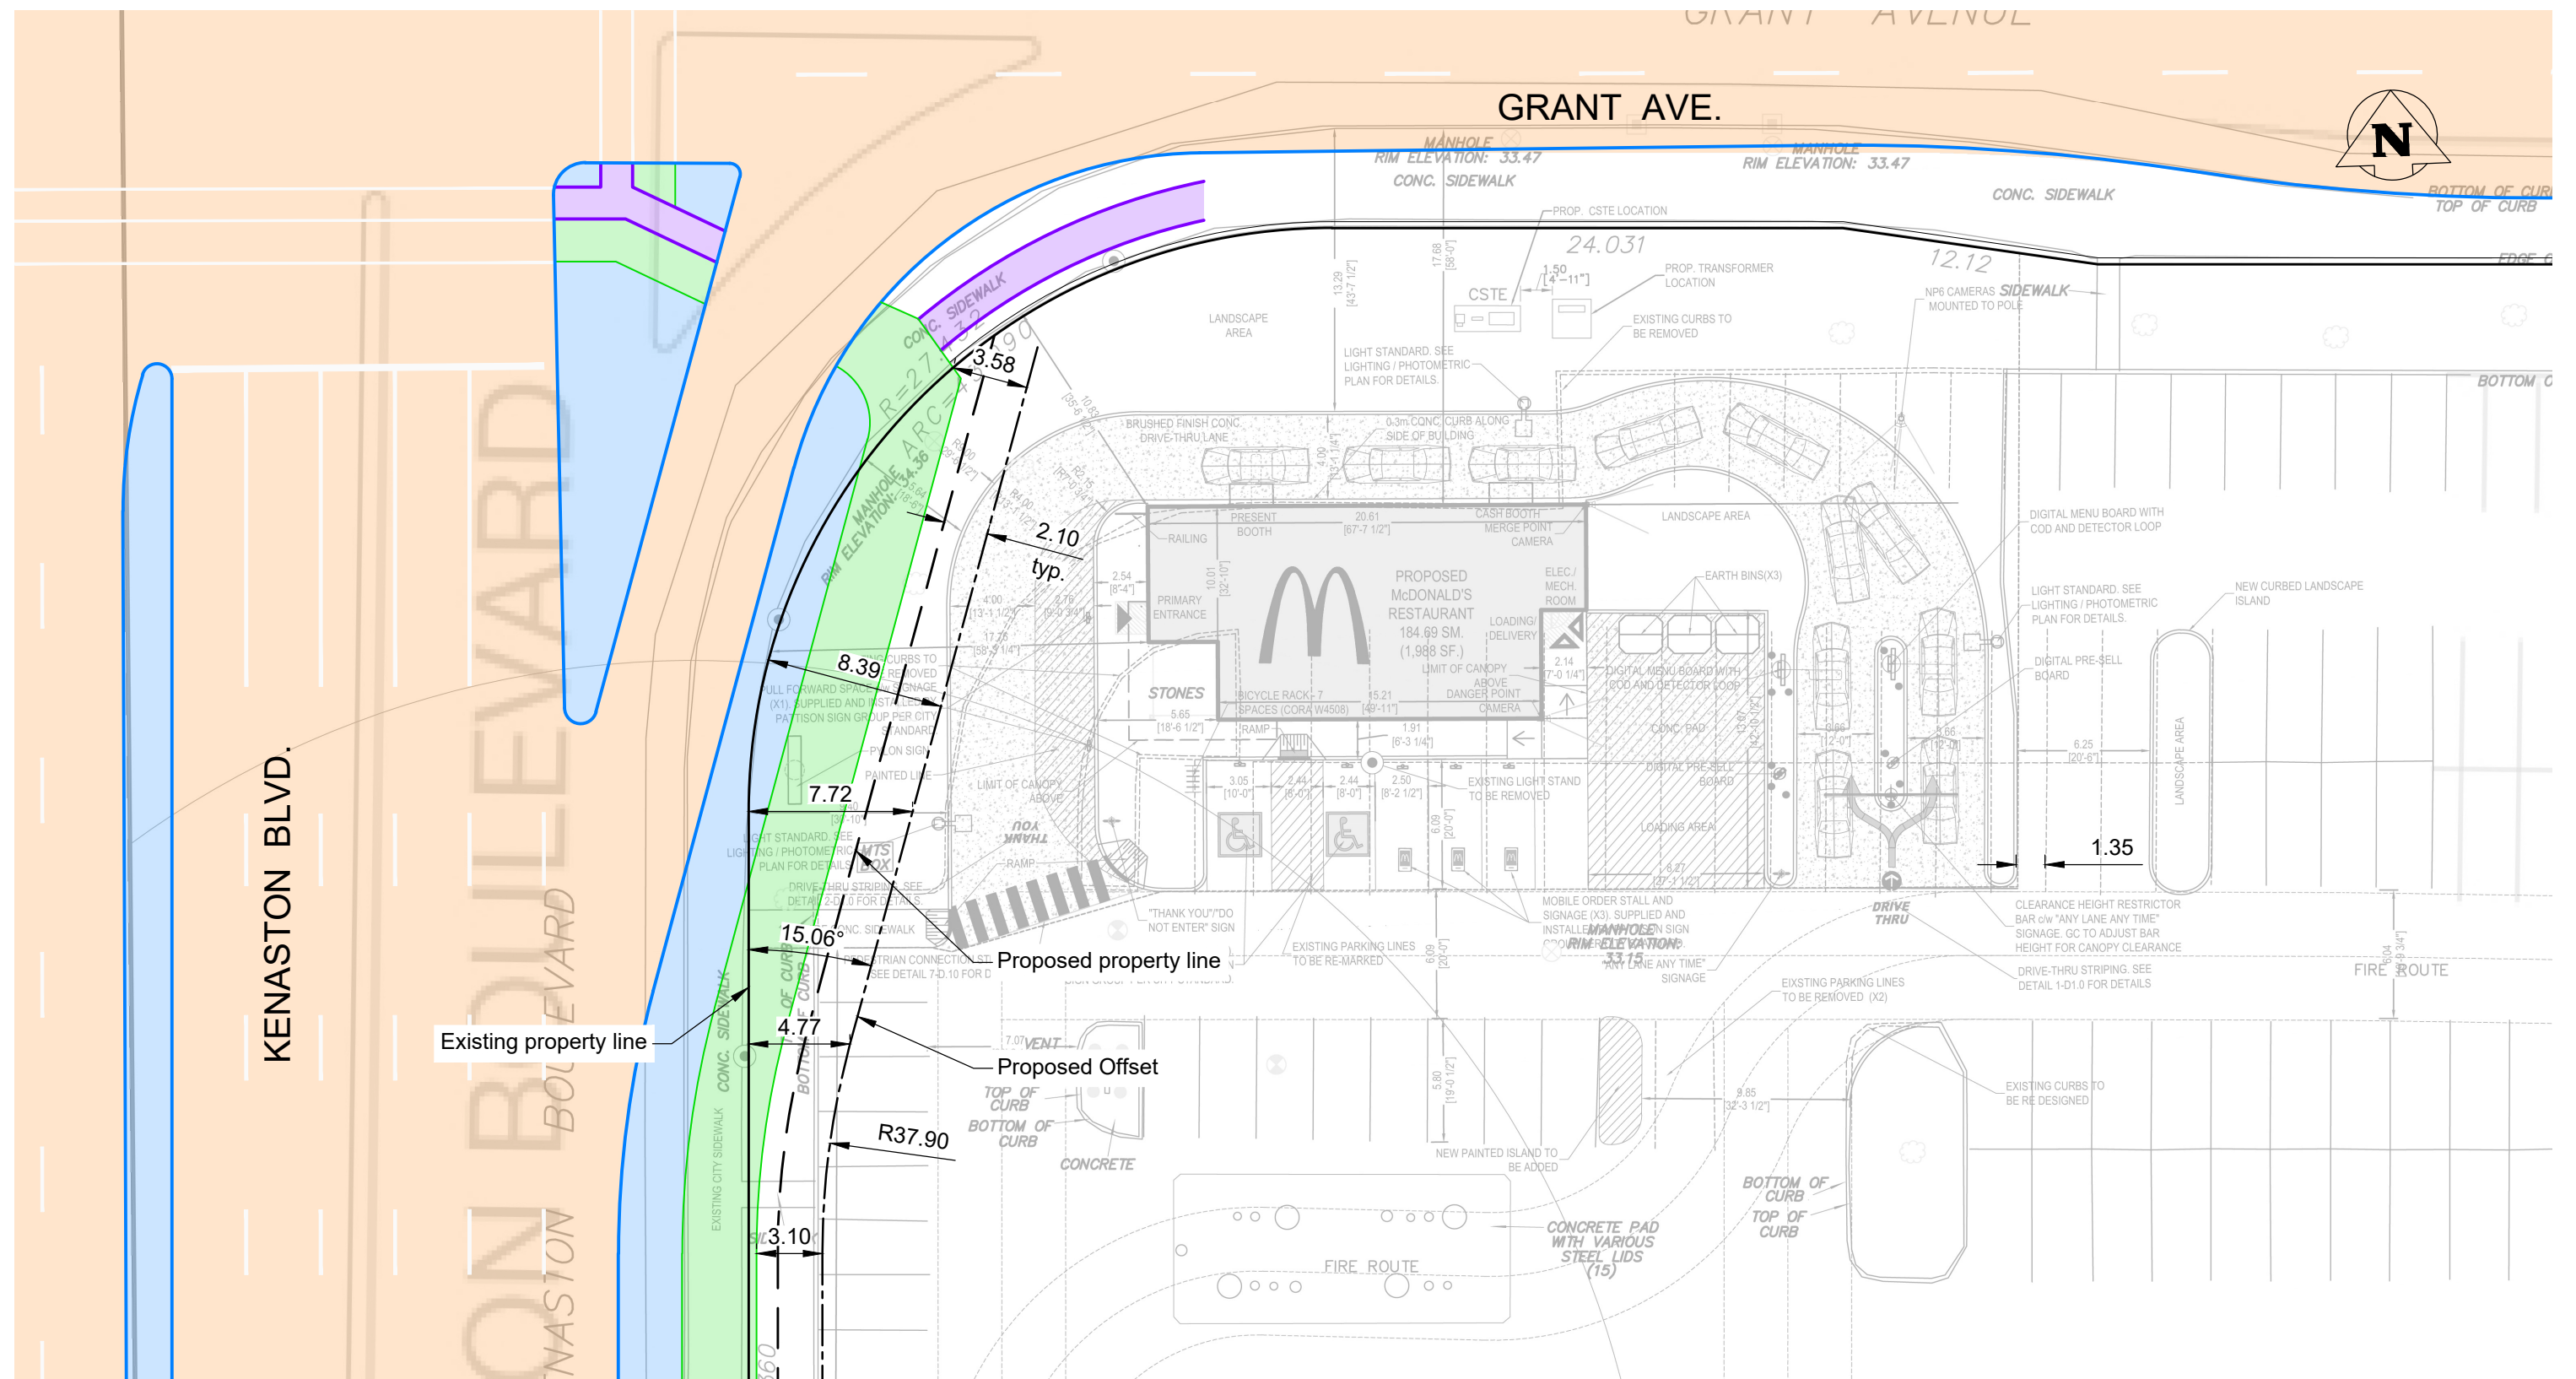

PRELIMINARY



DRAWN BY	MLM
DATE	2025-11-05

Kenaston Blvd & Grant Ave.
Overlay of Proposed McDonald's Restaurant
and Proposed Route 90 Widening