


V:\Transportation Planning Drafting\11 - Figures\F-25xx\F-2503 Kenaston & Grant\F-2503.dwg

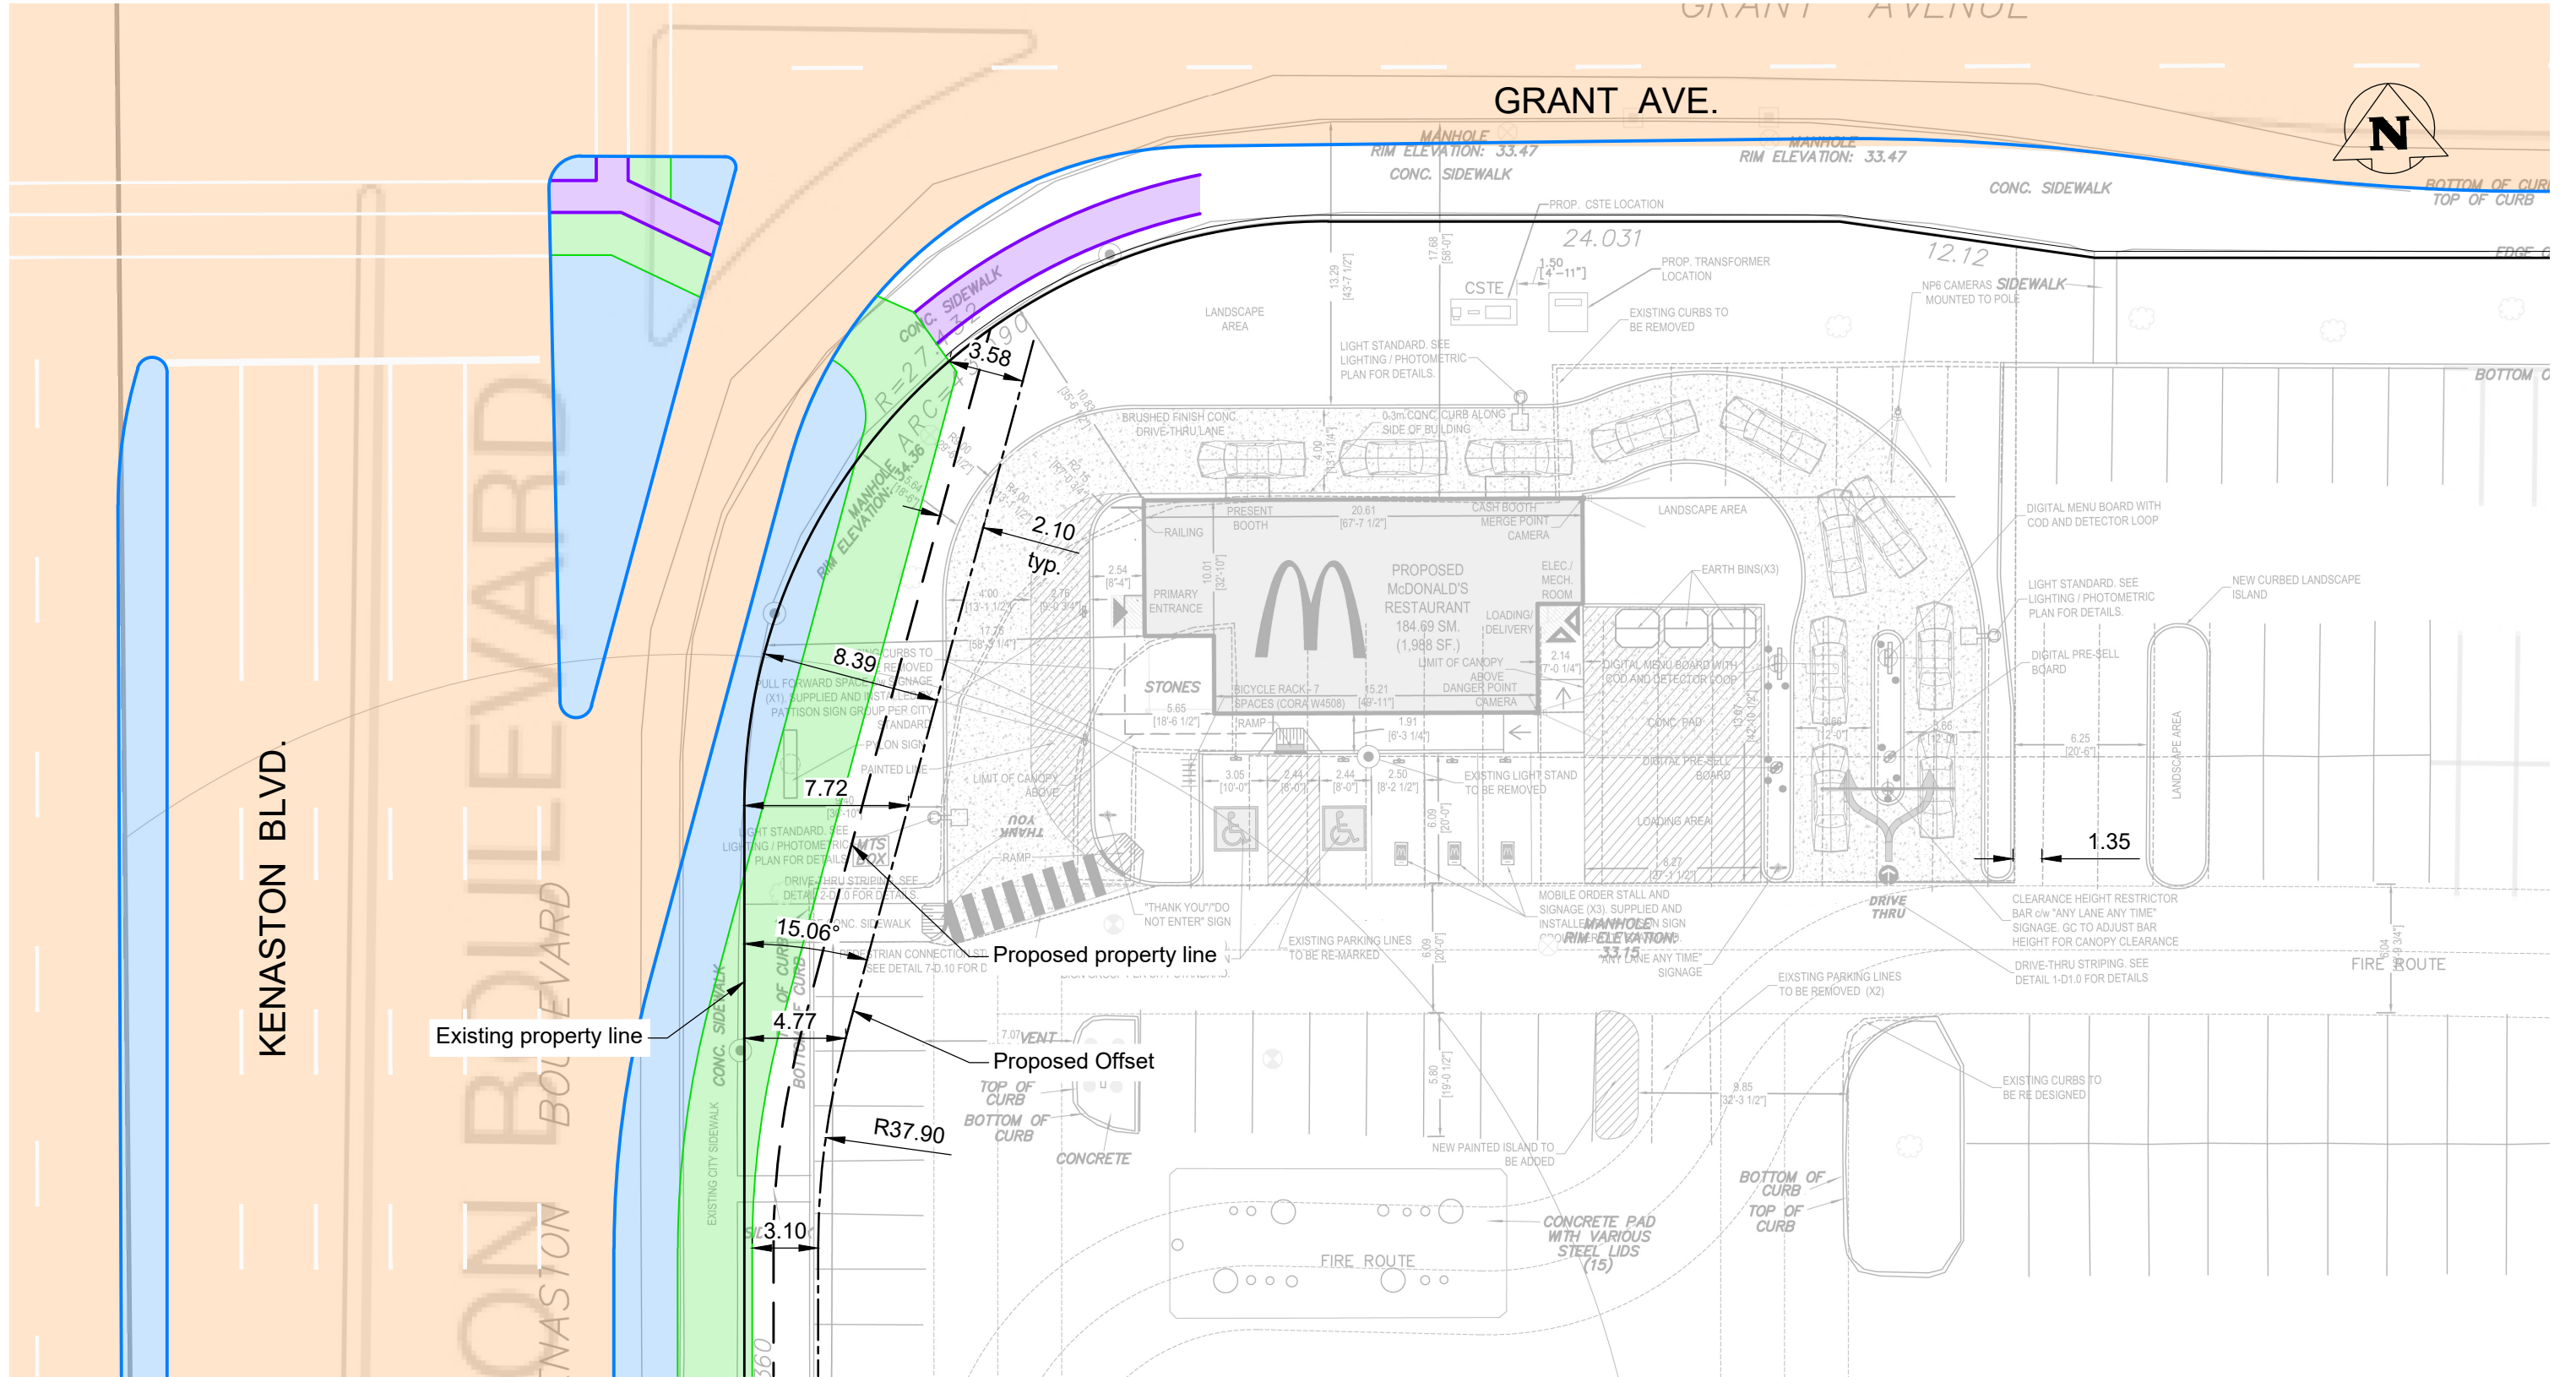

PRELIMINARY

NOT TO BE USED FOR  
CONSTRUCTION



THE CITY OF WINNIPEG  
PUBLIC WORKS DEPARTMENT  
TRANSPORTATION DIVISION

DRAWN BY  
MLM

DATE  
2025-11-05

SCALE  
HORIZONTAL:  
VERTICAL:

1:300

**Kenaston Blvd & Grant Ave.**  
**Overlay of Proposed McDonald's Restaurant**  
**and Proposed Route 90 Widening**

SHEET OF

1 1

CITY DRAWING NUMBER:

F-2503-A-0.03