


V:\Transportation Planning Drafting\01 - TLT-37xx\T-3711 1350 Pembina_Public Lane\T-3711.dwg

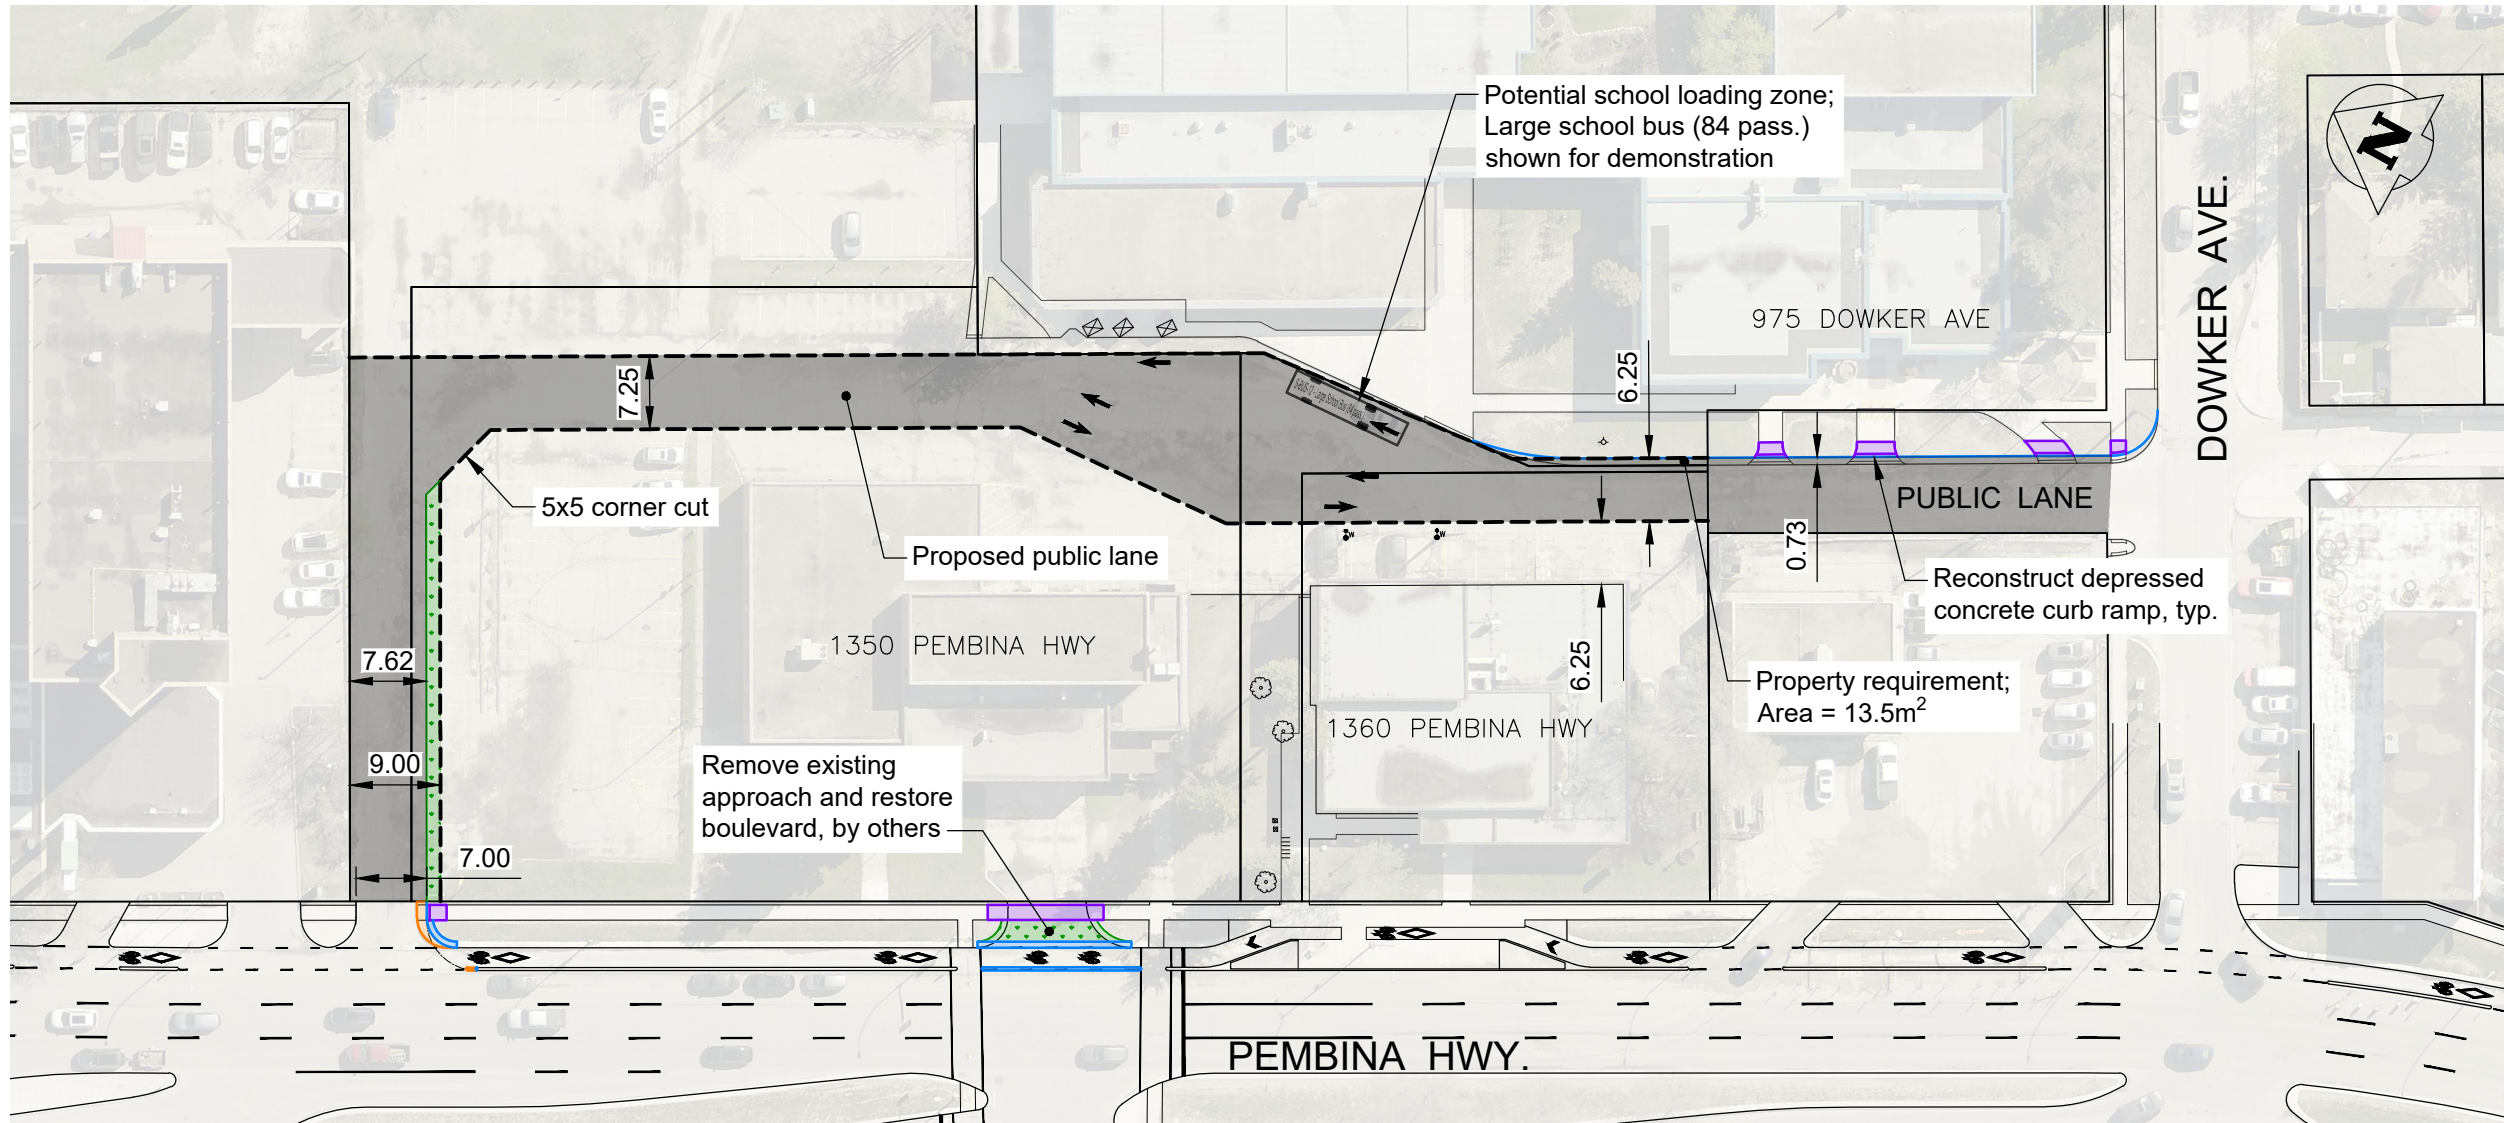

LEGEND:

---	PROPOSED RIGHT-OF-WAY
■	PROPOSED PUBLIC LANE
■	PROPOSED CONCRETE CURB/ISLAND
■	PROPOSED CONCRETE SIDEWALK
■	PROPOSED CONCRETE PAVEMENT
■	PROPOSED GRASSED BOULEVARD

Note:

Additional catch basins may be required to accommodate drainage. Topographic survey required to confirm.



THE CITY OF WINNIPEG
PUBLIC WORKS DEPARTMENT
TRANSPORTATION DIVISION

DRAWN BY MLM
DATE 2025-08-22

SCALE
HORIZONTAL: 1:750
VERTICAL:

1350, 1360 Pembina Highway
975 Dowker Avenue
Public Lane

SHEET OF

1 1

CITY DRAWING NUMBER:

T-3711-A-0.03