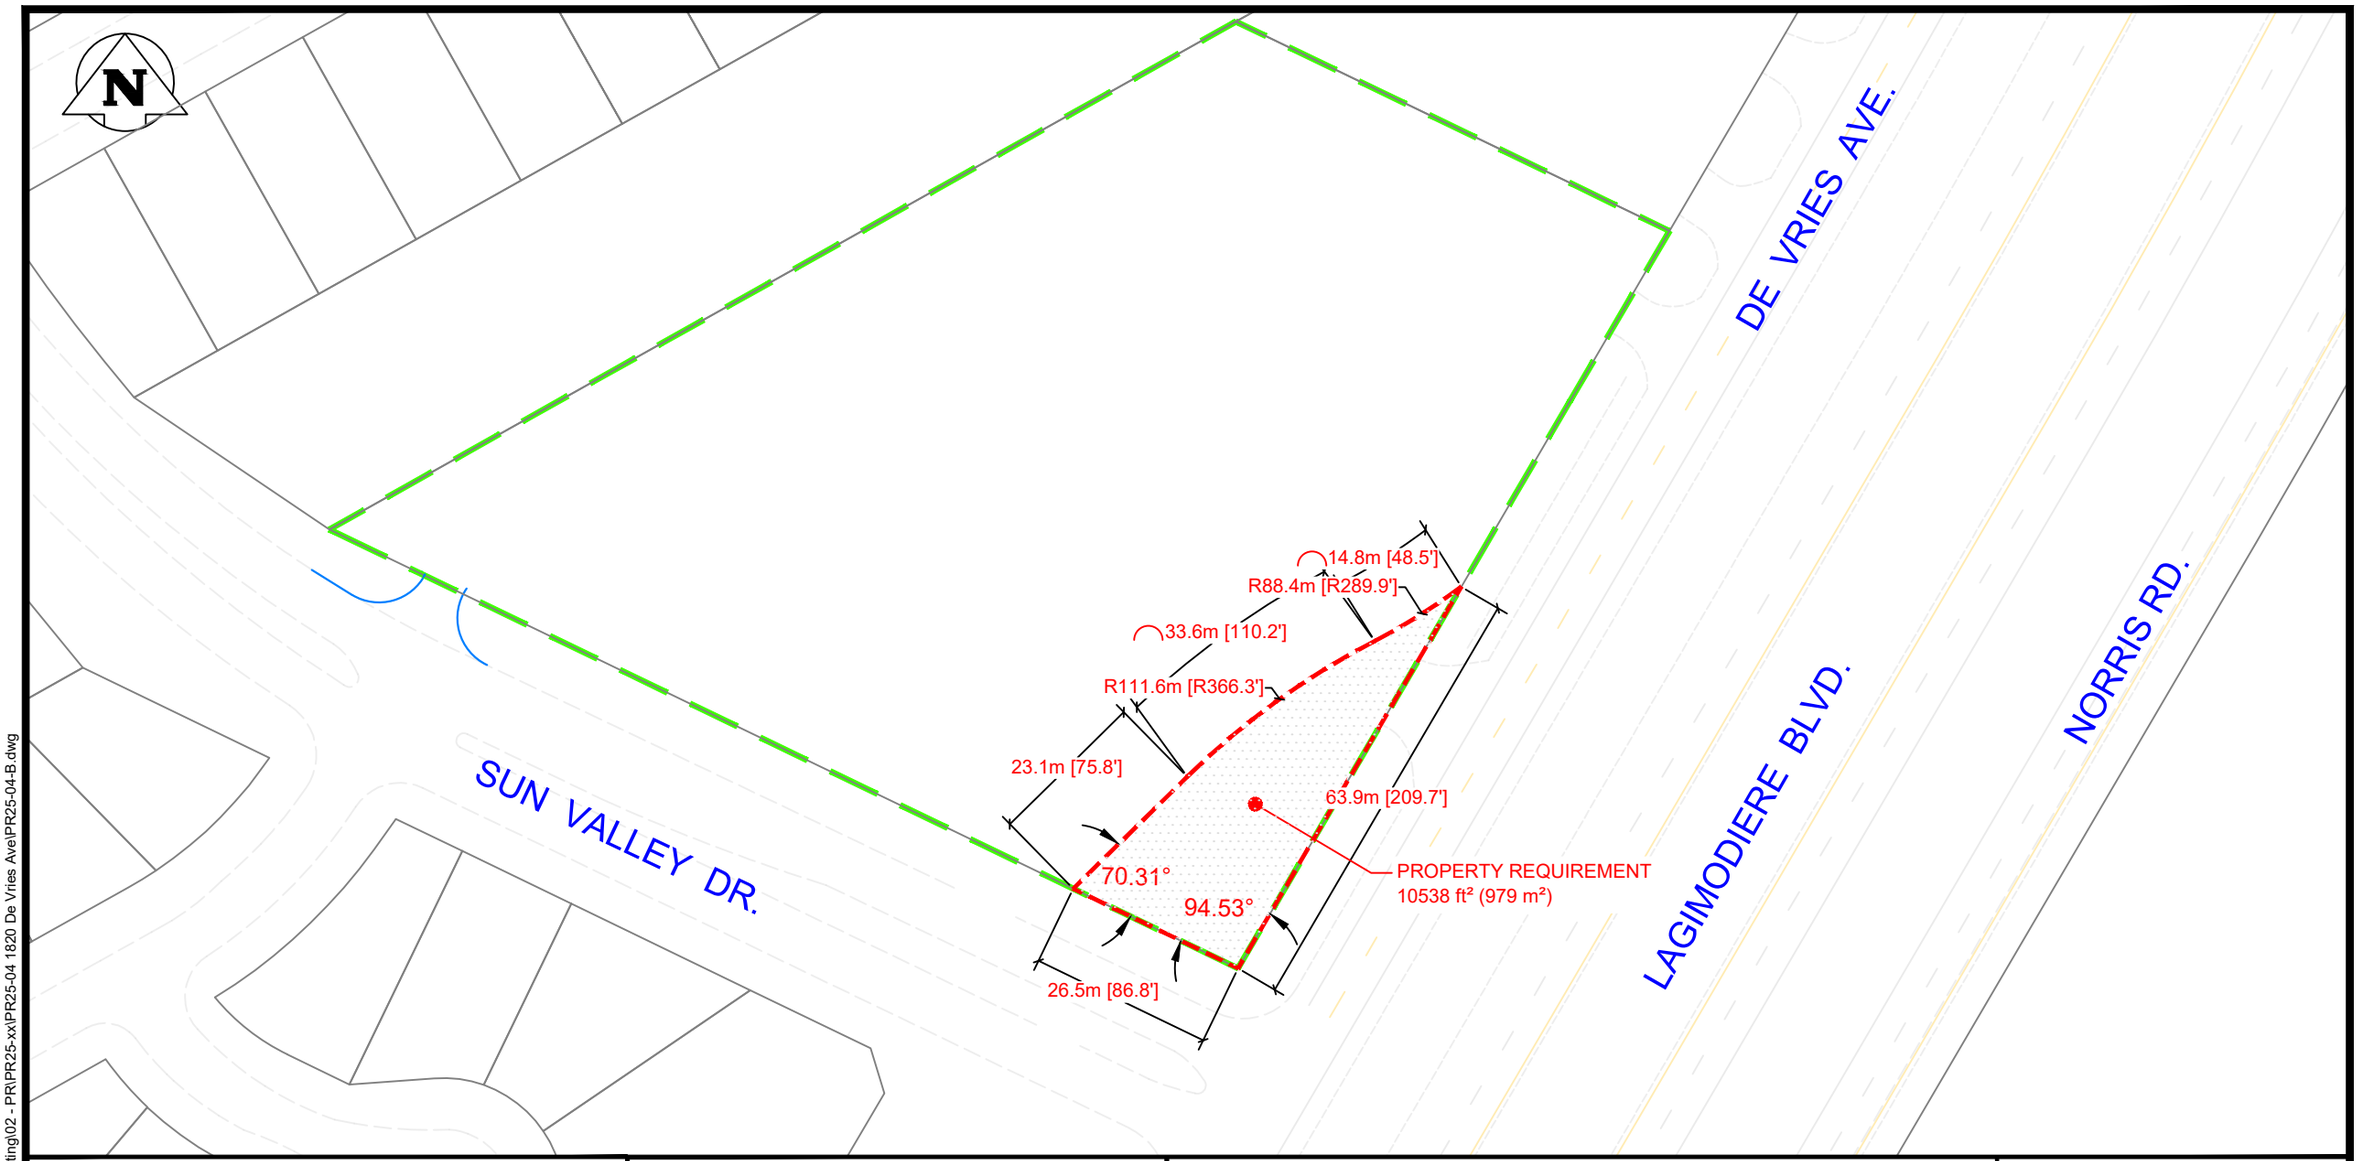


V:\Transportation Planning Drafting\02 - PR\PR25-xx\PR25-04 1820 De Vries Ave\PR25-04-B.dwg

LEGEND:

PROPOSED PROPERTY REQUIREMENT FOR STREET RIGHT-OF-WAY

SUBJECT PROPERTY

THE CITY OF WINNIPEG
PUBLIC WORKS DEPARTMENT
TRANSPORTATION DIVISION

DRAWN BY: MLM/JRD
DATE: 2025-07-08
SCALE
HORIZONTAL:
VERTICAL: 1:1000

Property Requirement
1820 De Vries Avenue

SHEET 1 OF 1

CITY DRAWING NUMBER:
PR25-04-B-1.00