

1 East Elev.
1/16" = 1'-0"

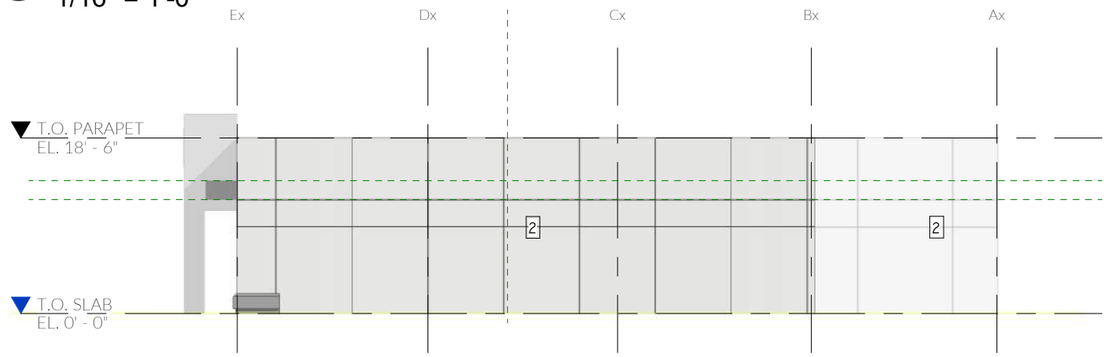

2 North Elev.
1/16" = 1'-0"

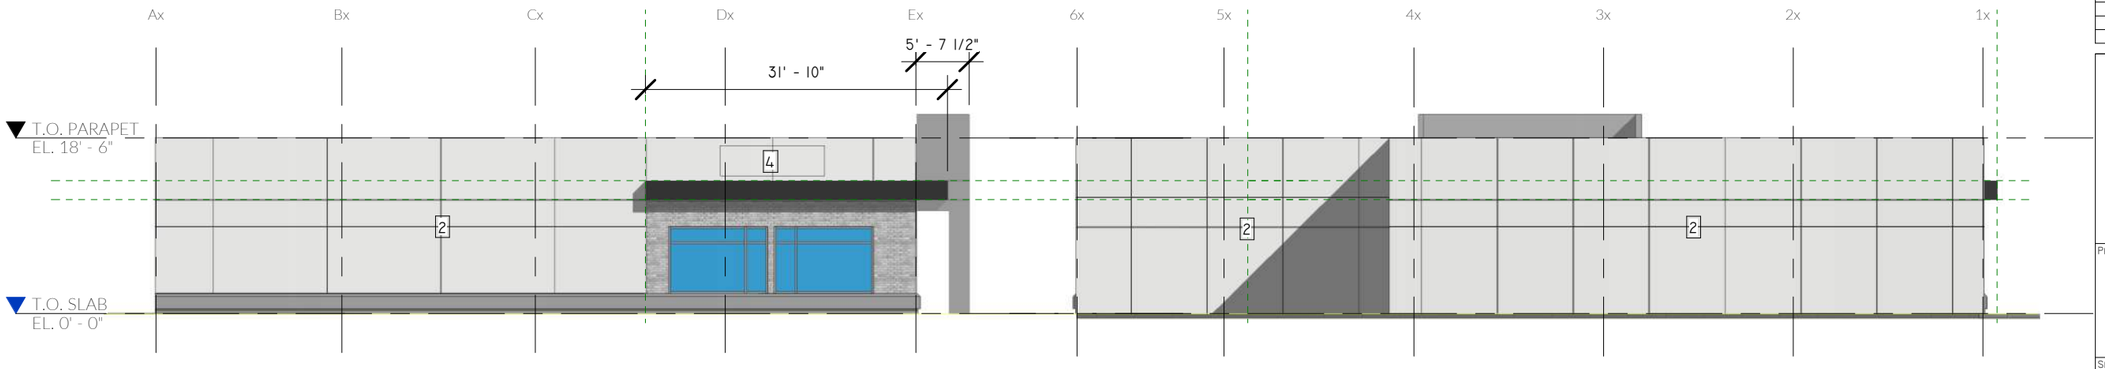

3 South Elev.
1/16" = 1'-0"

4 West Elev.
1/16" = 1'-0"



KEY NOTES:

1. ACRYLIC FINISH: BRICK TEXTURE
2. ACRYLIC FINISH: LIGHT
3. ACRYLIC FINISH: DARK
4. SIGNAGE

Revision Schedule

Rev No.	Rev Date	Issued By	Description

Penfor Construction
94 Penner Dr. Blumenort MB. R0A 0C0
Phone: (204) 326-6313 Fax: (204) 346-1313

Project Name & Address

.
RIVERGROVE MLCC FACADE UPGRADE

Sheet Title

COLOUR OPTIONS ELEVATIONS

Date	Drawn By	Sheet No.
Issue Date	JW	0
Scale	Checked By	
1/16" = 1'-0"	DS	



PROPOSED EXTERIOR DESIGN - GOOGLE EARTH 3D OVERLAY



EXISTING AS-IS



PRECEDENT | SEASONS LIQUOR MART

PROPOSED EXTERIOR DESIGN - RENDERING



PROPOSED EXTERIOR DESIGN - RENDERING