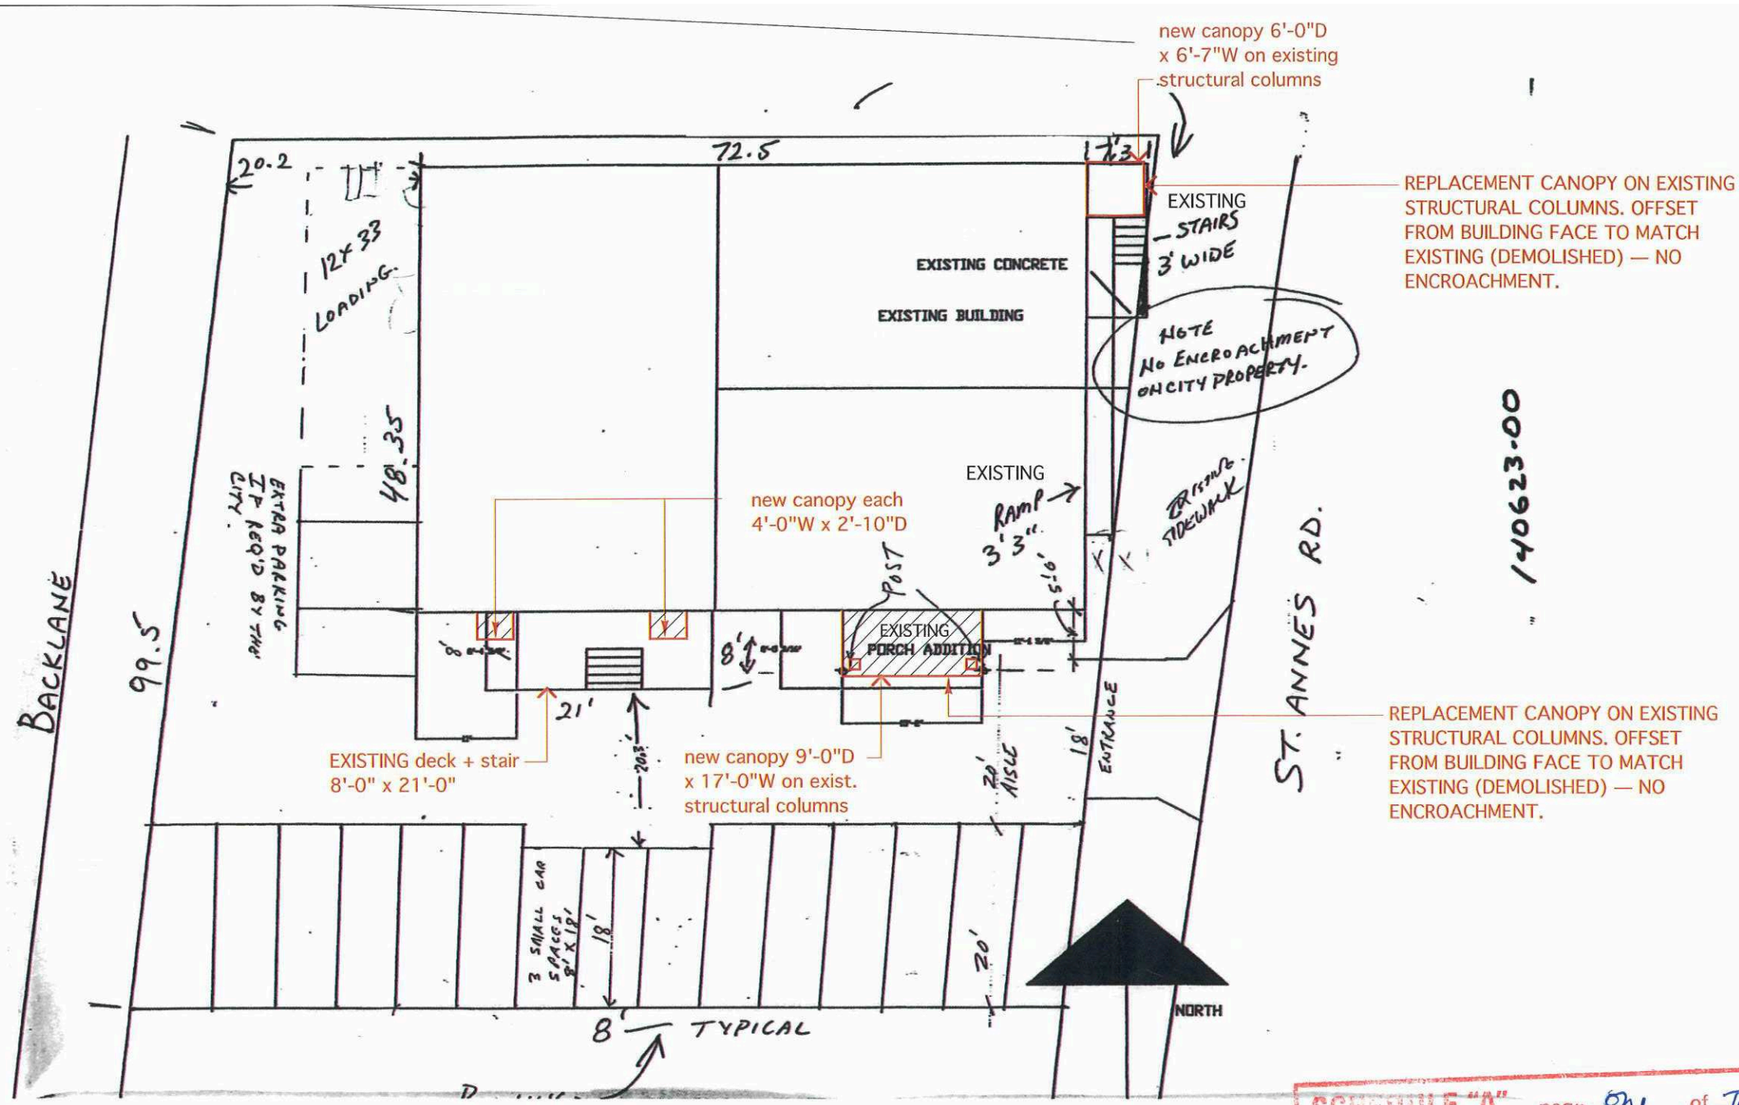


SCHEDULE "A" page ONE of THREE
To Zoning Agreement DAZ 218/2010
By-Law No. 56/2011

ZONING OFFICER		Dec. 23, 2025
DISTRICT PLANNER		Jan 28/26
COMMUNITY CLERK		Feb 10/26
APPROVED FOR THE DIRECTOR OF PLANNING, PROPERTY & DEVELOPMENT		

Winnipeg

PROPERTY SITE PLAN

NOT TO SCALE

N


URBÀNiKZ

Serenity Dental, 468 St. Anne's Road, Winnipeg, MB

DEC.2025

URBÀNiKZ i.d.s.
202-3657 Roblin Blvd. • Winnipeg MB • T 204.942.3060 • F 204.942.3070 • bradley@urbanikz.com


A-0

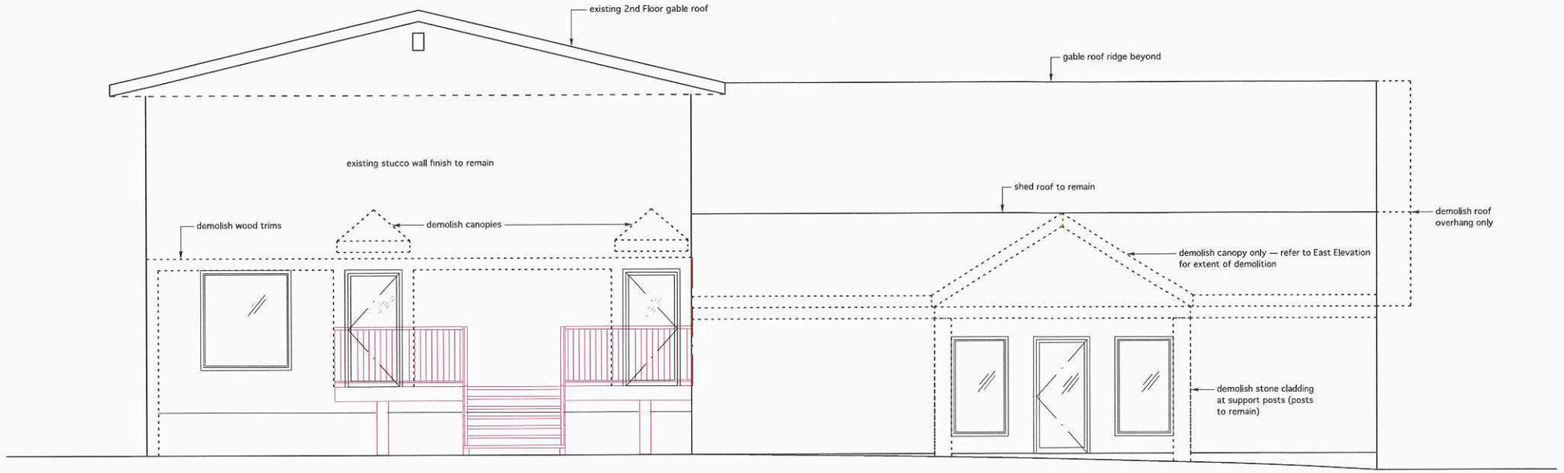

1 SOUTH ELEVATION - DEMOLITION
SCALE: 1/4" = 1'-0"

SCHEDULE "A" page Two of Three
To Zoning Agreement DA2 218/2010
By-Law No. 56/2011
Winnipeg

ZONING OFFICER		Dec 23, 2025
DISTRICT PLANNER		Jan 28/26
COMMUNITY CLERK		Feb 20/26
APPROVED FOR THE DIRECTOR OF PLANNING, PROPERTY & DEVELOPMENT		

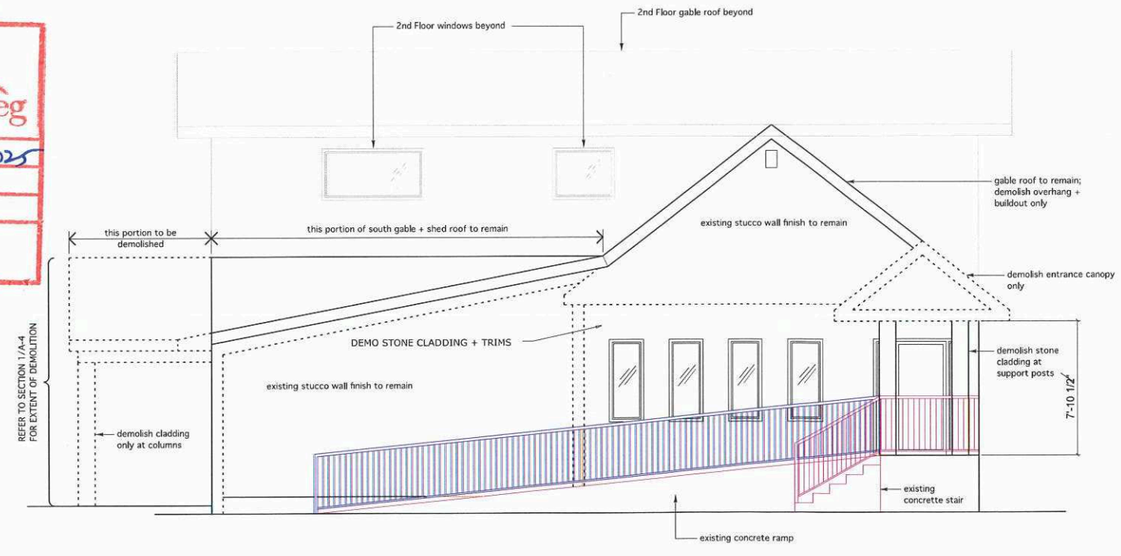

2 EAST ELEVATION - DEMOLITION
SCALE: 1/4" = 1'-0"

REVISIONS
0

PROJECT DESIGNER:
Bradley J. Curran

DESIGNER:

DATE PRINTED:
2025 . JUL . 18

GENERAL NOTES:

> DO NOT SCALE THE DRAWINGS

> Drawings and specifications are the property of the Designers. No reproduction may be made without the permission of the Designers, and when made, must bear their names.

> The General Contractor shall check and verify all dimensions and data noted herein with conditions on site and shall be held responsible for reporting any discrepancies to the Designers.

URBÂNIKZ i.d.s.
202-3657 Roblin Blvd.
Winnipeg, MB R3R 0E2
T 204.942.3060
F 204.942.3070
bradley@urbanikz.com


PROJECT
SERENITY DENTAL
Exterior Refresh
468 St. Anne's Road
Winnipeg, MB

SHEET TITLE
- ELEVATIONS

SHEET NUMBER
A-2

SCALE
1/4" or AS NOTED

DATE
2025 . APRIL

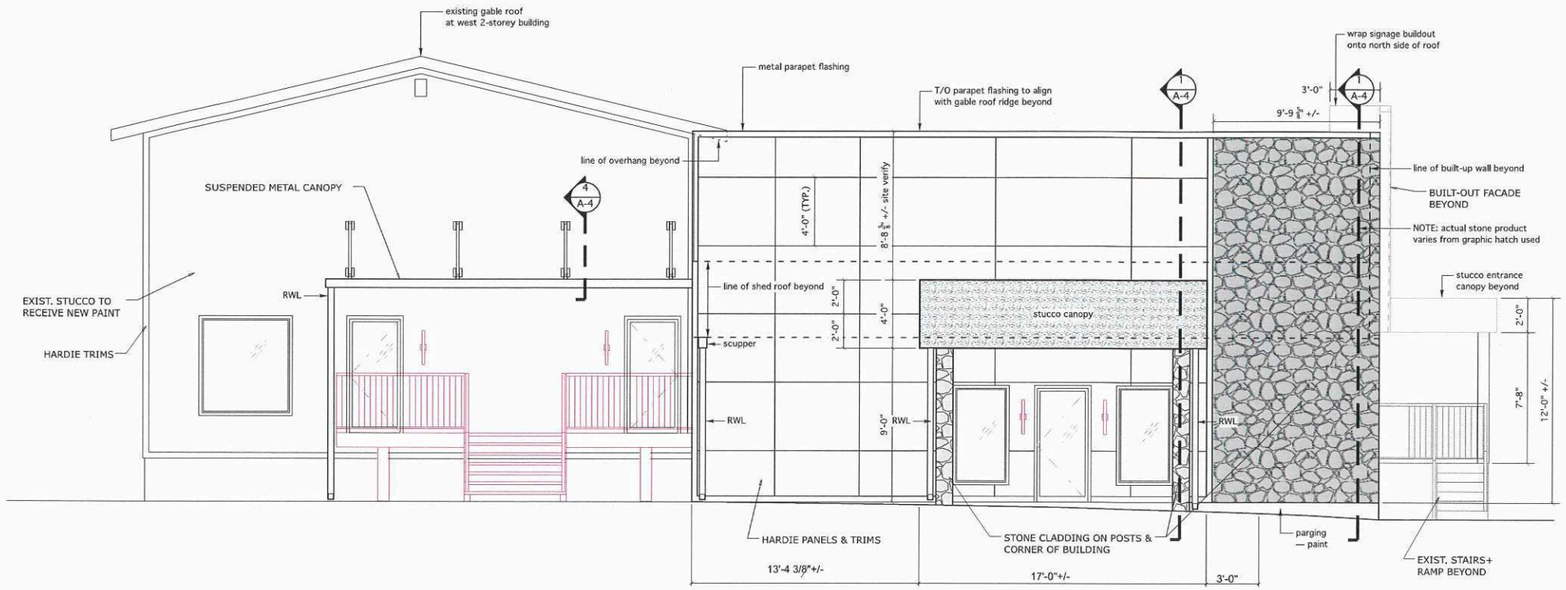


1 SOUTH ELEVATION - CONSTRUCTION
SCALE: 1/4" = 1'-0"

SCHEDULE "A" page Three of Three
To Zoning Agreement DA2 218/2010
By-Law No. 56/2011 ___

ZONING OFFICER		Dec 23, 2025
DISTRICT PLANNER		Jan 28/26
COMMUNITY CLERK		Feb 20/26
APPROVED FOR THE DIRECTOR OF PLANNING, PROPERTY & DEVELOPMENT		

Winnipeg

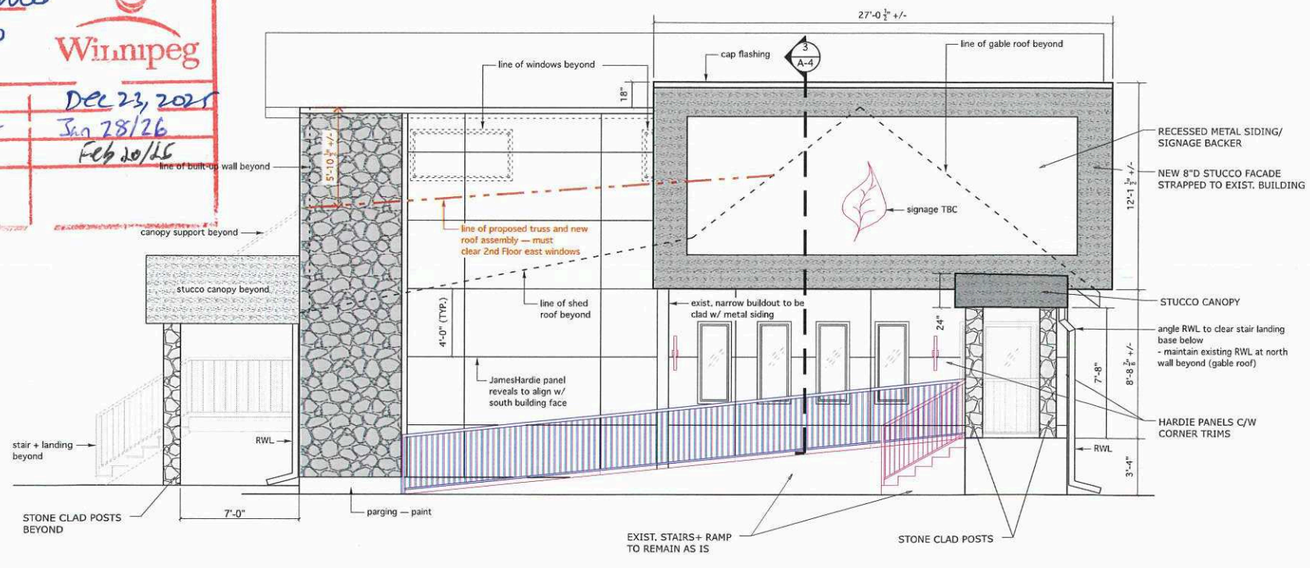

2 EAST ELEVATION - CONSTRUCTION
SCALE: 1/4" = 1'-0"

REVISIONS
0

PROJECT DESIGNER:
Bradley J. Curran

DESIGNER:

DATE PRINTED:
2025 . JUL . 18

GENERAL NOTES:

> DO NOT SCALE THE DRAWINGS

> Drawings and specifications are the property of the Designers. No reproduction may be made without the permission of the Designers, and when made, must bear their names.

> The General Contractor shall check and verify all dimensions and data noted herein with conditions on site and shall be held responsible for reporting any discrepancies to the Designers.

URBÂNIKZ i.d.s.
202-3657 Roblin Blvd.
Winnipeg, MB R3R 0E2
T 204.942.3060
F 204.942.3070
bradley@urbanikz.com

PROJECT
SERENITY DENTAL
Exterior Refresh
468 St. Anne's Road
Winnipeg, MB

SHEET TITLE
- ELEVATIONS

SHEET NUMBER
A-3

SCALE
1/4" or AS NOTED

DATE
2025 . APRIL