
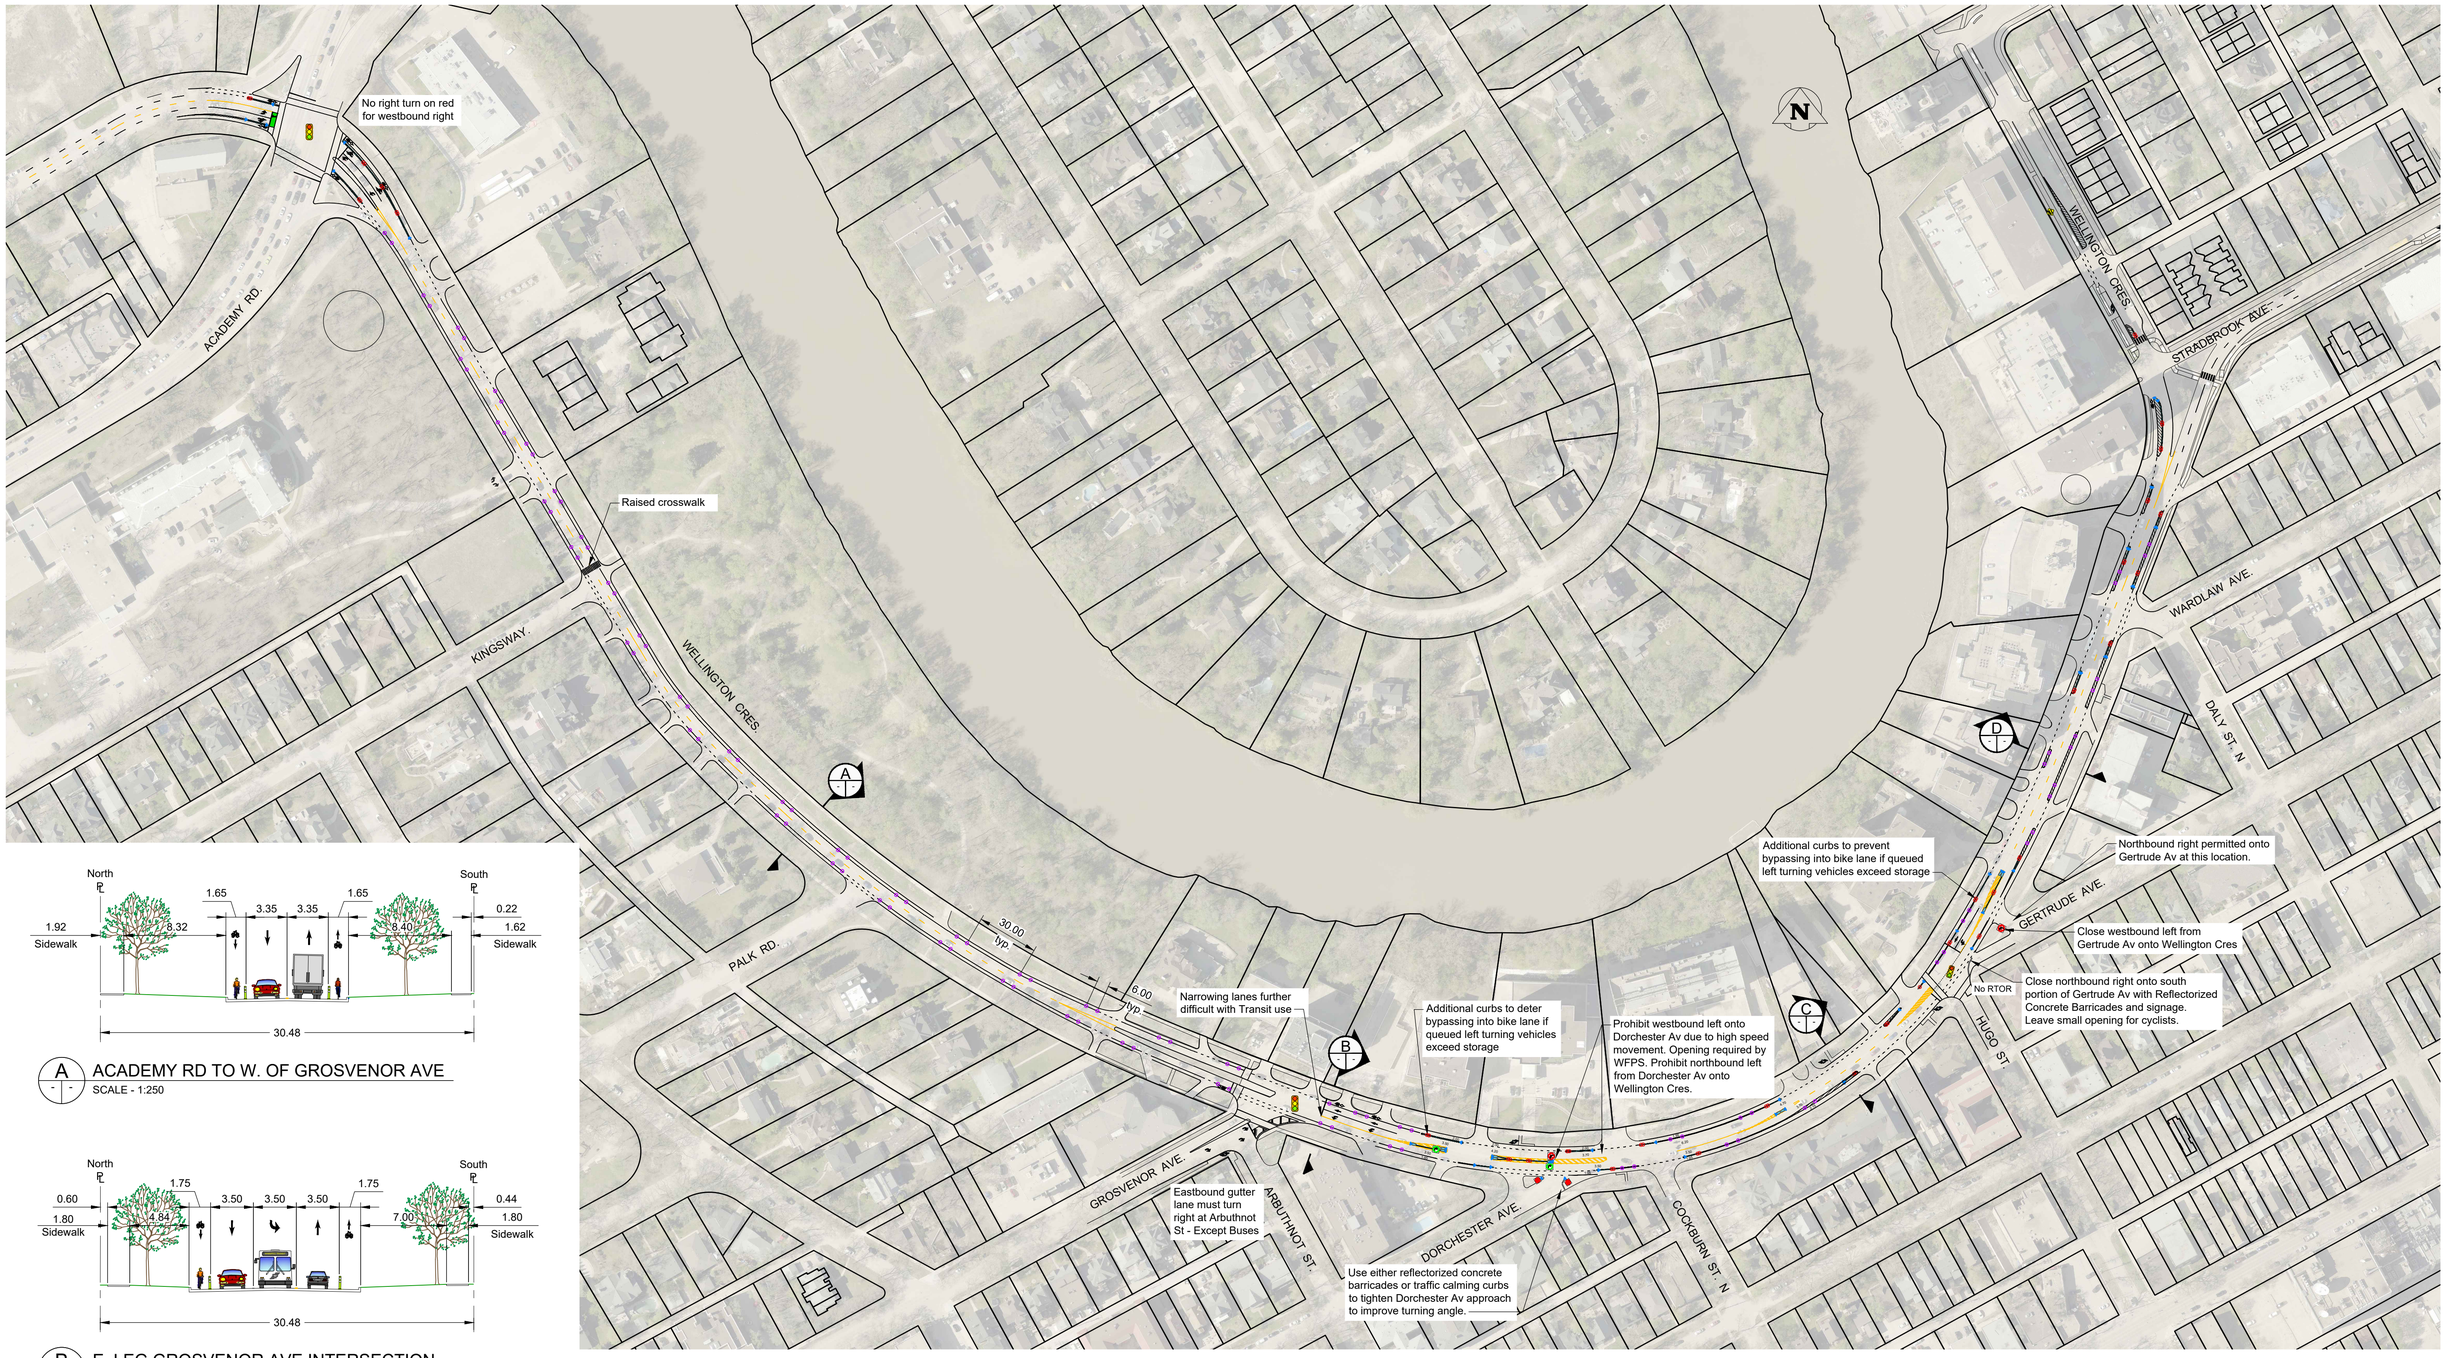


A ACADEMY RD TO W. OF GROSVENOR AVE

SCALE - 1:250


B E. LEG GROSVENOR AVE INTERSECTION

SCALE - 1:250

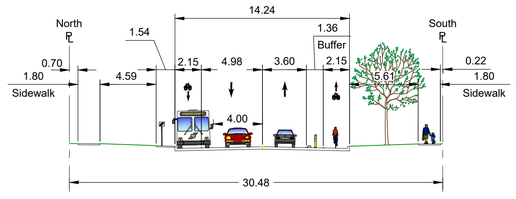

C E. OF GROSVENOR AVE TO STRADBROOK AVE - TRANSIT STOP

SCALE - 1:250

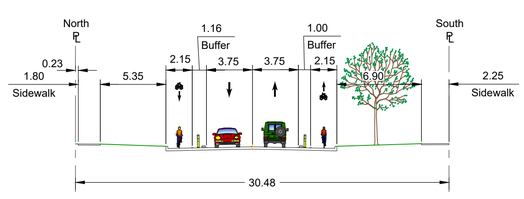

D E. OF GROSVENOR AVE TO STRADBROOK AVE

SCALE - 1:250

Proposed Work:

- Reflectorized Concrete Barricade (7)
- Adjustable Curb (145)
- Adjustable Curb End Unit (36)
- Traffic Calming Curb (12)
- Polypost (59)
- Seasonal Polypost (103) to be removed for winter months
- Signage (hazard marker, keep left/right, turning vehicles yield to bikes)

PRELIMINARY

NOT TO BE USED FOR CONSTRUCTION

All dimensions in metres unless otherwise noted.

DESIGNED BY: JRD	DRAWN BY: JRD/MLM
DATE: 2026-01-06	SCALE HORIZONTAL: 1:1500 VERTICAL:
ALL DIMENSIONS ARE IN METERS UNLESS OTHERWISE NOTED	

THE CITY OF WINNIPEG

PUBLIC WORKS DEPARTMENT
TRANSPORTATION DIVISION

Wellington Crescent
from Academy Rd. to Stradbrook Ave.
Interim Cycling Safety Improvement

SHEET 1 OF 1

CITY DRAWING NUMBER: T-3691-A-1.05

V:\Transportation Planning Drafting\01 - TT-70m\T-3691\Wellington_Academy-River_Blvd.arcxml\T-3691.dwg