North

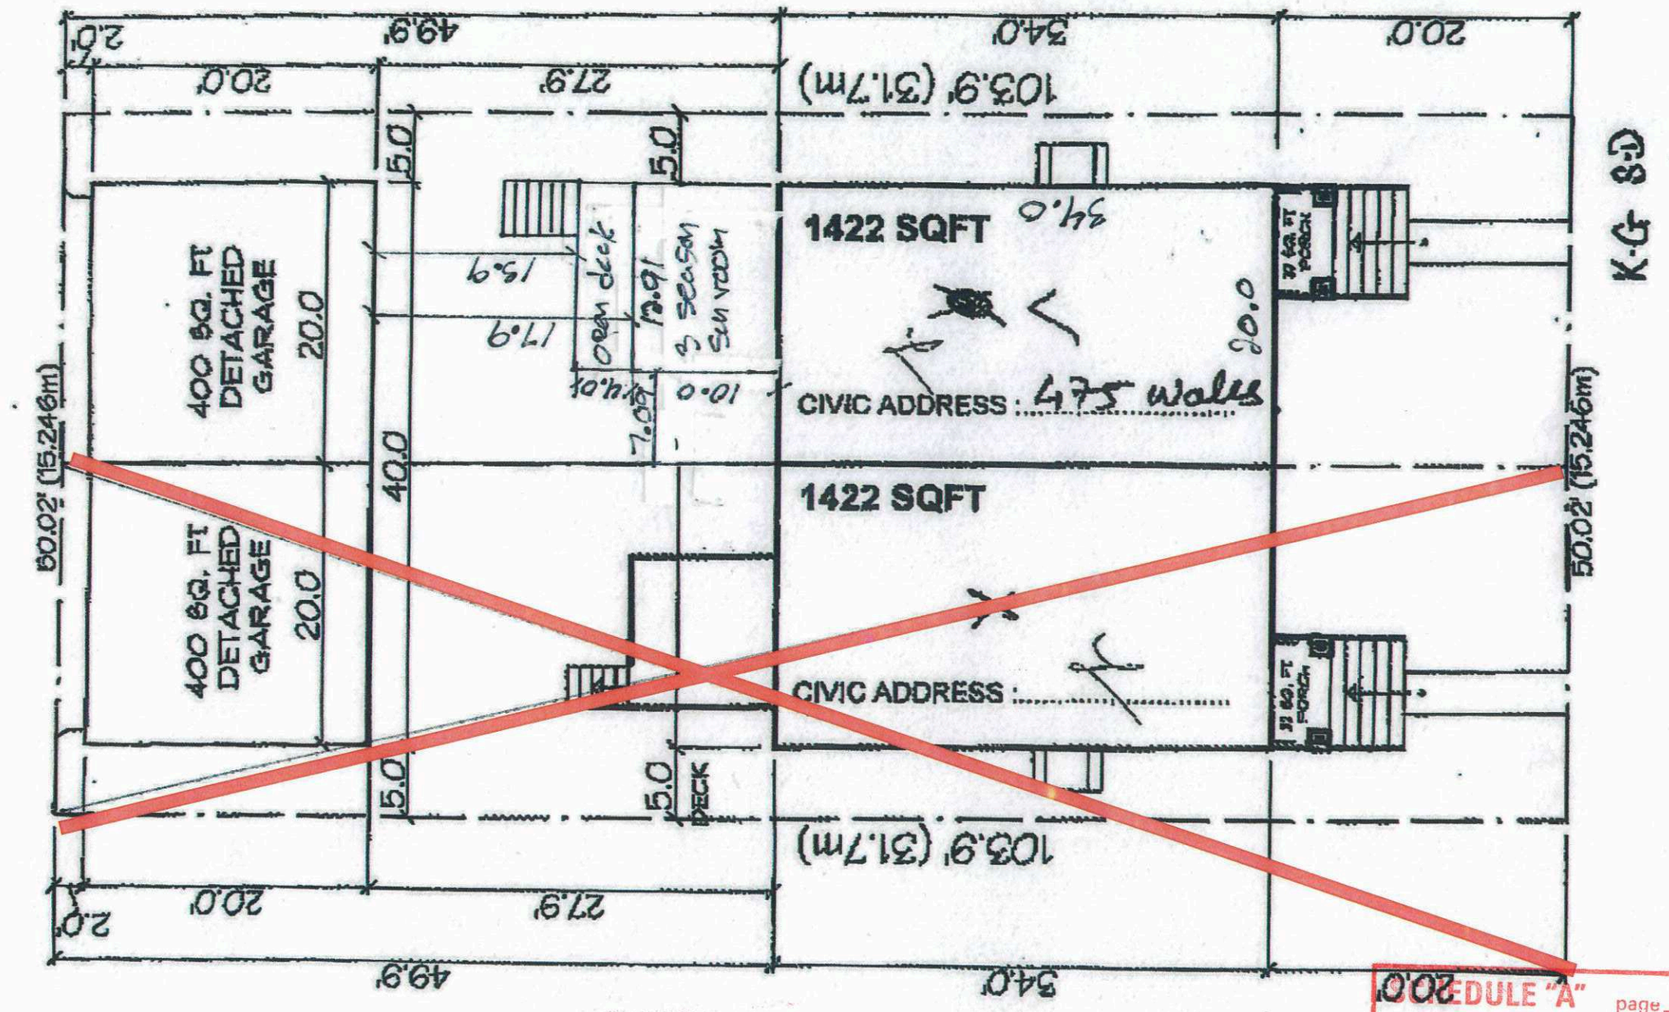

Back Lane

Street

475 Wales Ave

SCHEDULE "A" page 1 of 3

To Zoning Agreement DAS 2: 35/2014

By-Law No. 103/2017

Winnipeg

ZONING OFFICER		Mar 10, 2026
DISTRICT PLANNER		Mar 31, 2026
COMMUNITY CLERK		
APPROVED FOR THE DIRECTOR OF PLANNING, PROPERTY & DEVELOPMENT		



2 Front Left

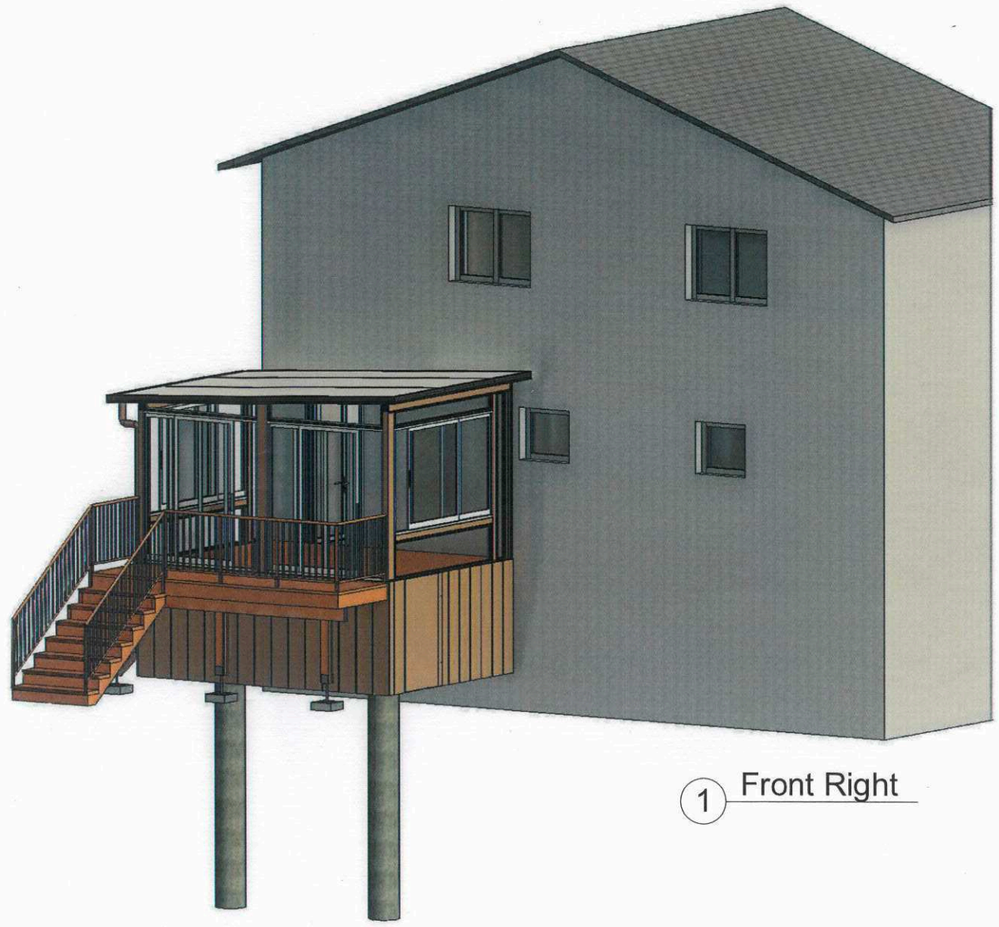

1 Front Right

2025-11-27
PROVINCE OF MANITOBA
J. FRIESEN
Member
4907
REGISTERED PROFESSIONAL ENGINEER

SCHEDULE "A" page 2 of 3
To Zoning Agreement DAS2 35/2014
By-Law No. 103/2017
Winnipeg

ZONING OFFICER		Mar 10, 2026
DISTRICT PLANNER		Mar 31, 2026
COMMUNITY CLERK		
APPROVED FOR THE DIRECTOR OF PLANNING, PROPERTY & DEVELOPMENT		

SunCo Sunspaces	Number: 4699	REV: 2	Address: 475 Wales Avenue, Winnipeg		The infomation contained in this drawing is the sole property of SunCo Sunspaces Inc. any reproduction in part or as a whole without the written permission of SunCo Sunspaces Inc. is prohibited.
Name: Greaves Kim			Scale	Sheet A 101	Dimension are in inches.

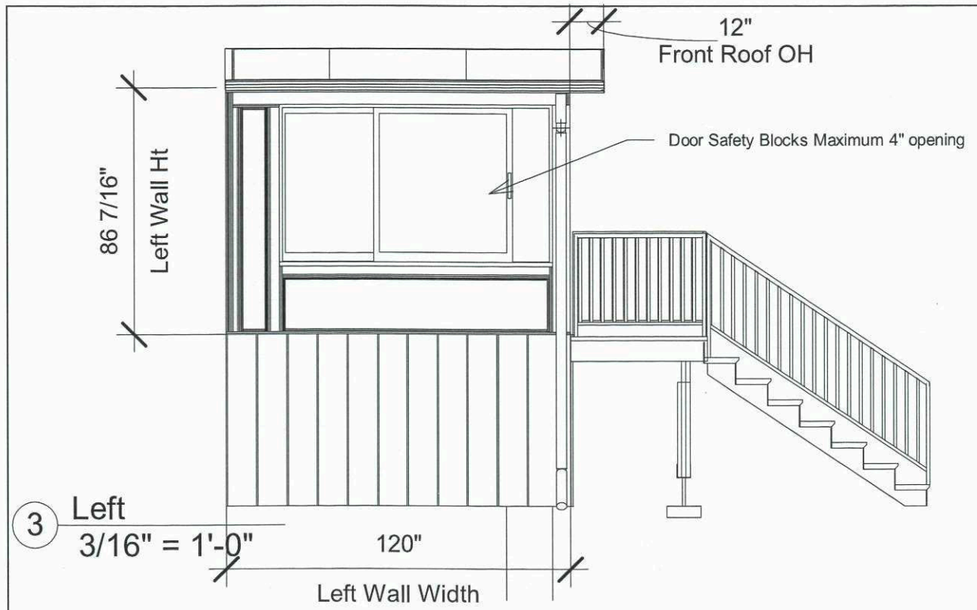

3 Left
3/16" = 1'-0"

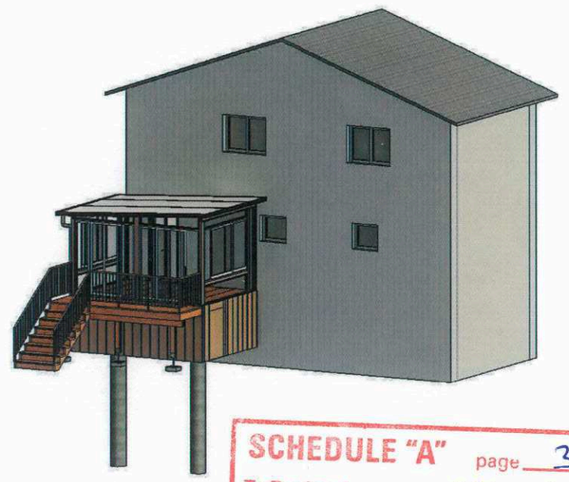

4 ISO

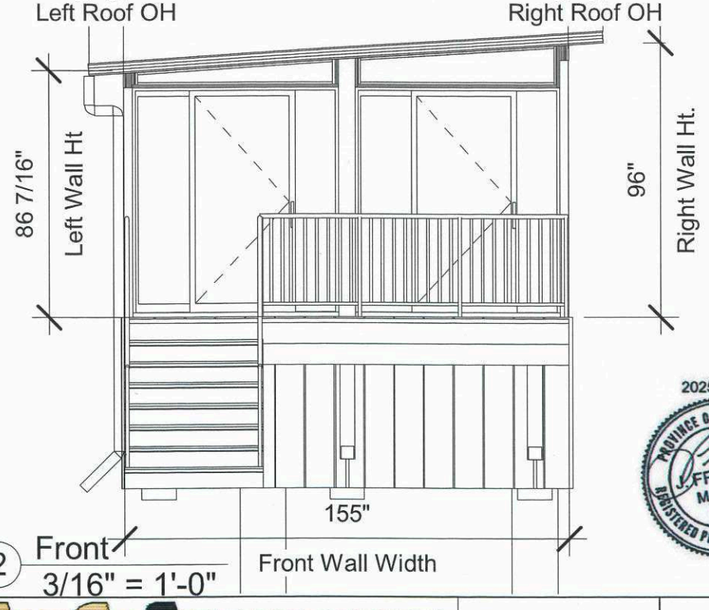

2 Front
3/16" = 1'-0"

2025-11-27
PROVINCE OF MANITOBA
FRIESEN
Member
4907
REGISTERED PROFESSIONAL ENGINEER

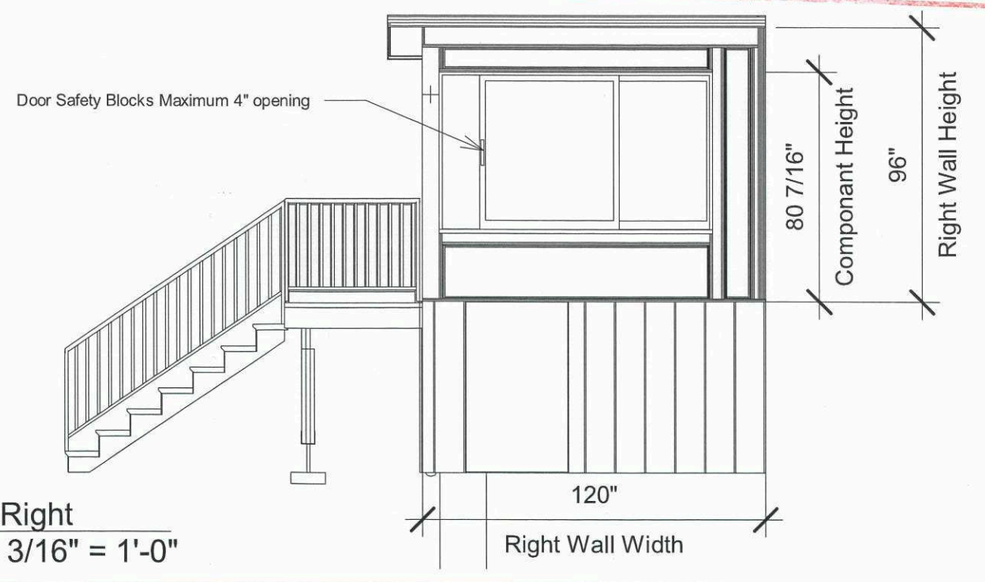

1 Right
3/16" = 1'-0"

SCHEDULE "A" page 3 of 3
To Zoning Agreement DAS2 : 35/2014
By-Law No. 103/2017

ZONING OFFICER	
DISTRICT PLANNER	Mar 10, 2026
COMMUNITY CLERK	Mar 31, 2026
APPROVED FOR THE DIRECTOR OF PLANNING, PROPERTY & DEVELOPMENT	

Winnipeg

SunCo Sunspaces

Number:	4699	REV:	2
Name:	Greaves Kim		
Address:	475 Wales Avenue, Winnipeg		
Scale	3/16" = 1'-0"	Sheet	A 104

The infomation contained in this drawing is the sole property of SunCo Sunspaces Inc. any reproduction in part or as a whole without the written permission of SunCo Sunspaces Inc. is prohibited.

Dimension are in inches.