
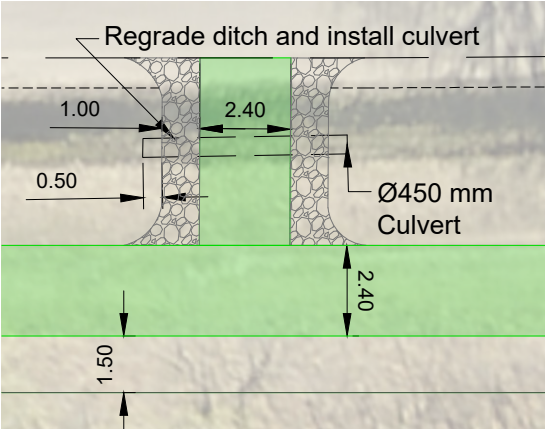


V:\Transportation Planning Drafting\01 - TIT-37xx\T-3713 Chalfont_Grant-Roblin_MUPT-3713.dwg

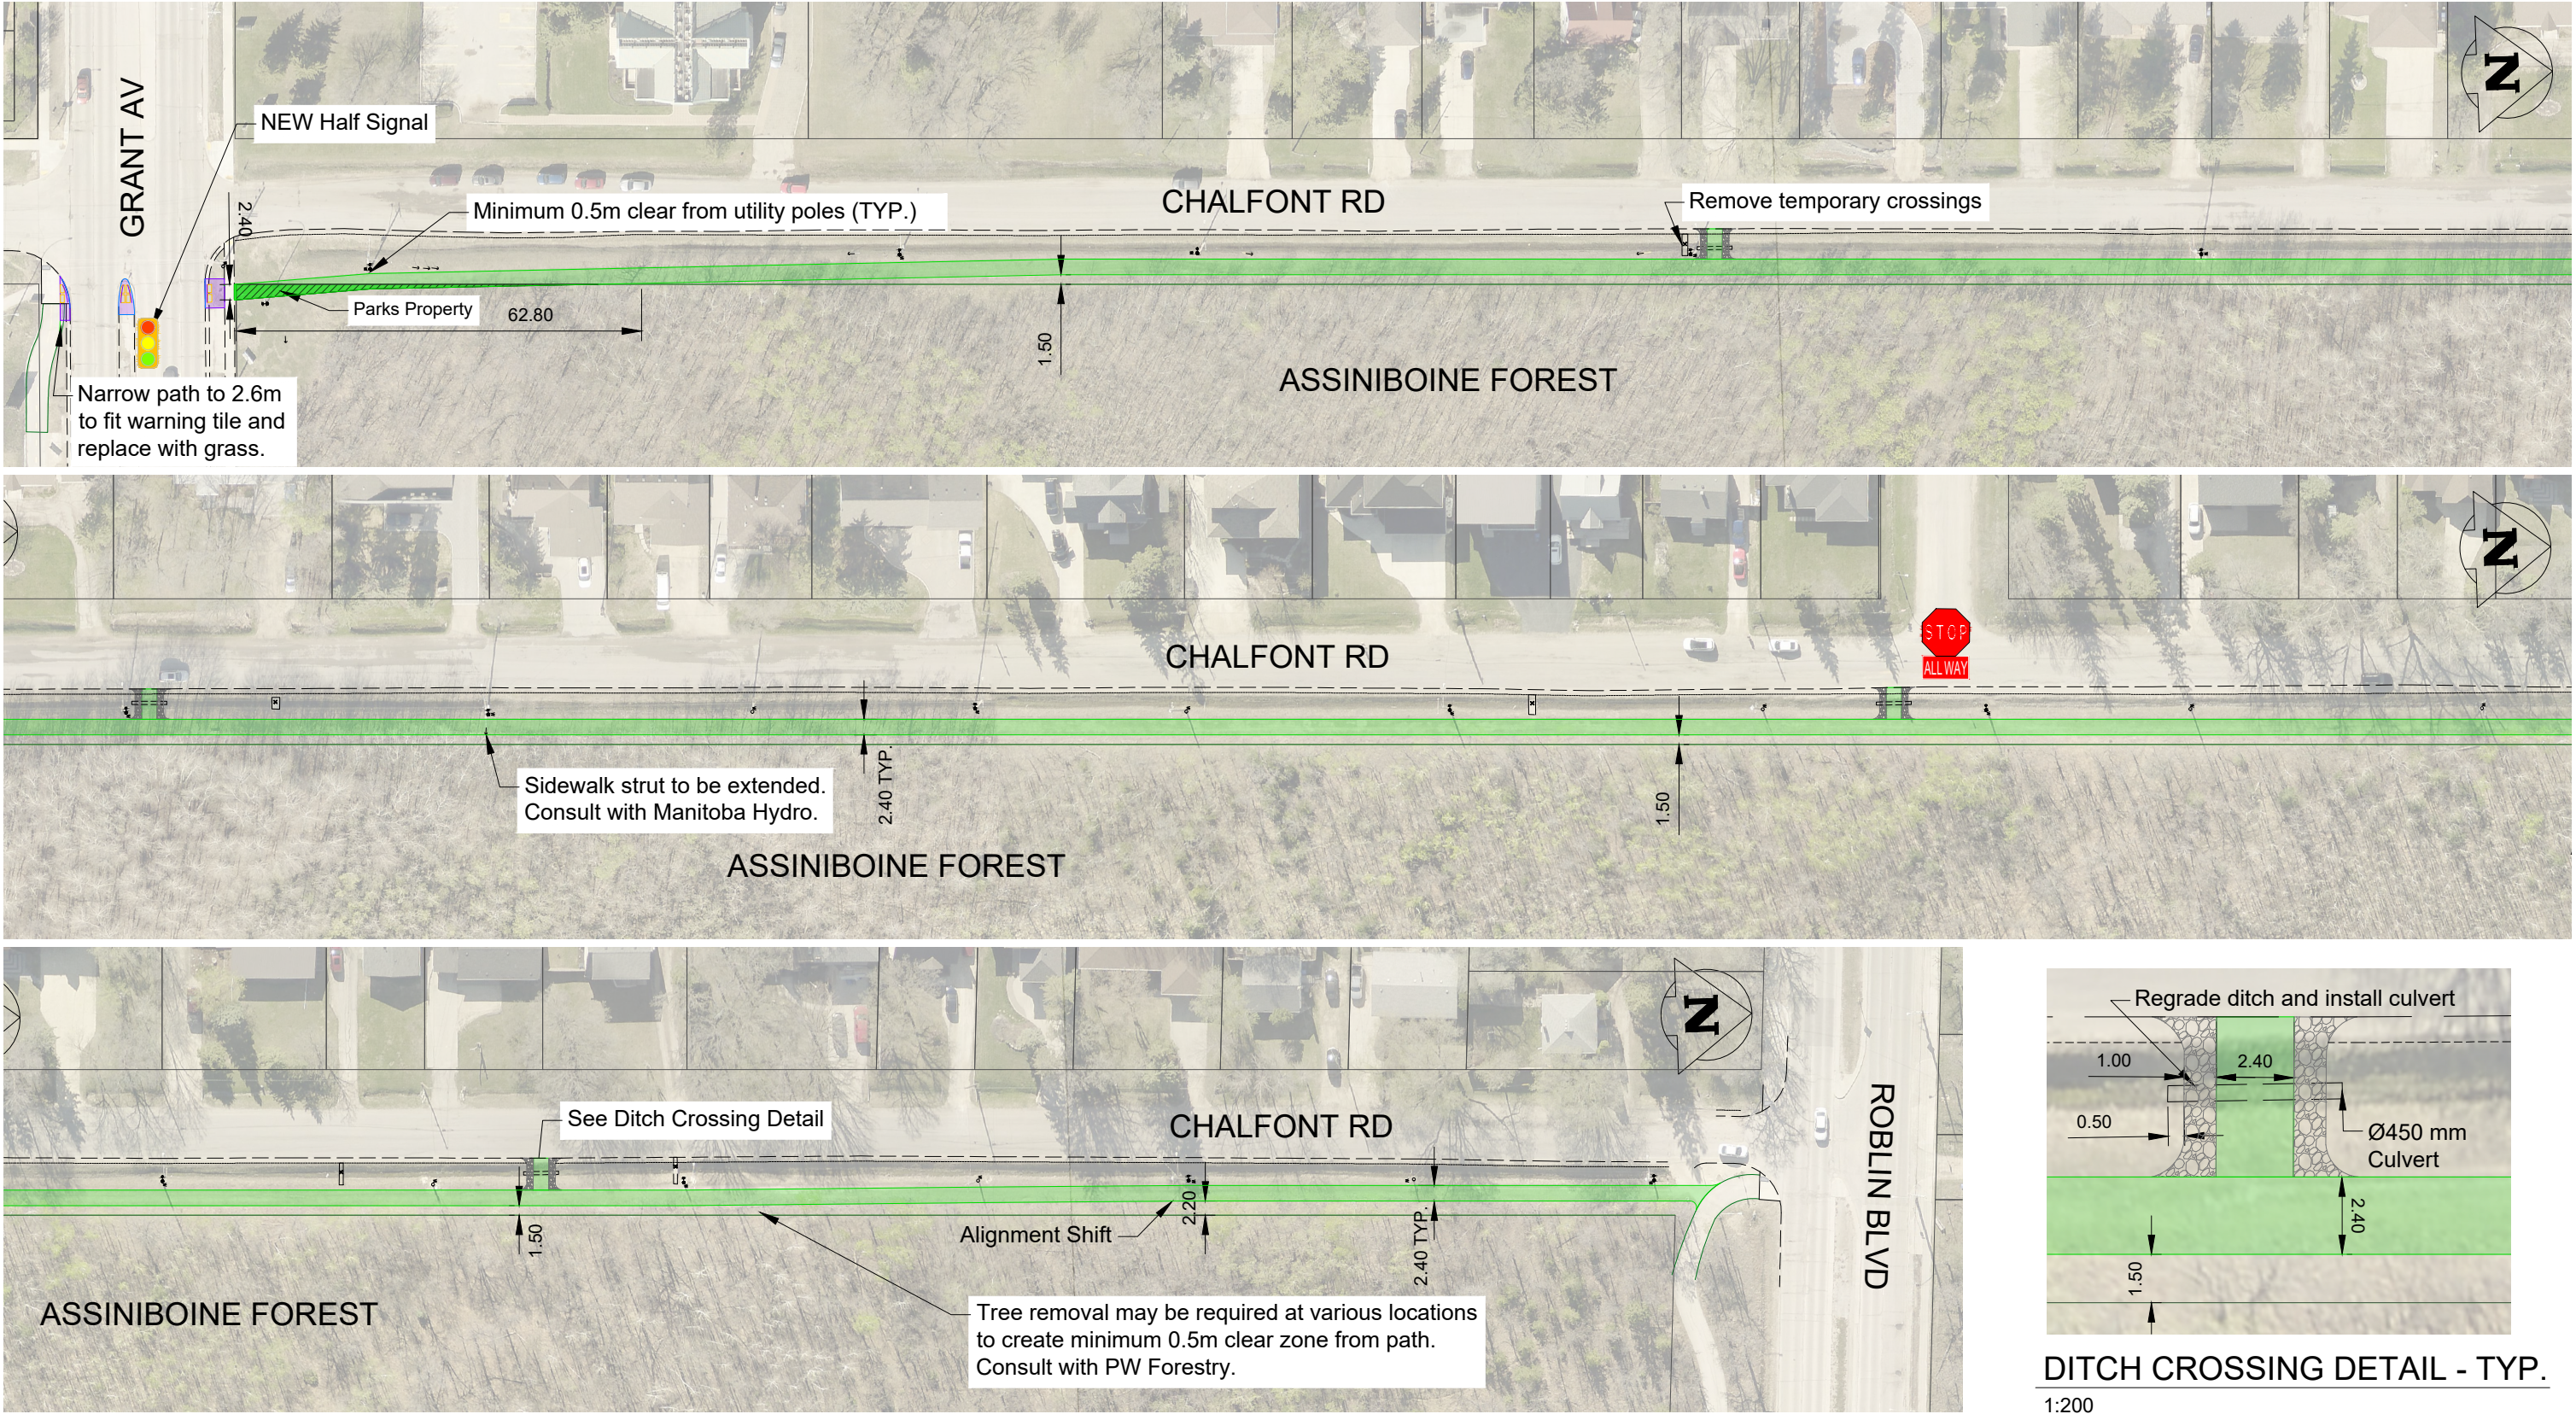

DITCH CROSSING DETAIL - TYP.
1:200

- Existing Curb/Edge of Pavement
- Existing Edge of Gravel Shoulder
- Concrete Sidewalk
- Granular OR Asphalt AT Path
- Concrete Curb/Median/Boulevard
- Detectable Warning Tile

PRELIMINARY
NOT TO BE USED FOR
CONSTRUCTION



THE CITY OF WINNIPEG
PUBLIC WORKS DEPARTMENT
TRANSPORTATION DIVISION

DRAWN BY JRD

DATE 2025-11-28

SCALE

HORIZONTAL: 1:1000

VERTICAL: N/A

Chalfont Rd
from Grant Ave to Roblin Blvd
Multiuse Path

SHEET	OF
1	1
CITY DRAWING NUMBER:	
T-3713-A-1.01	