



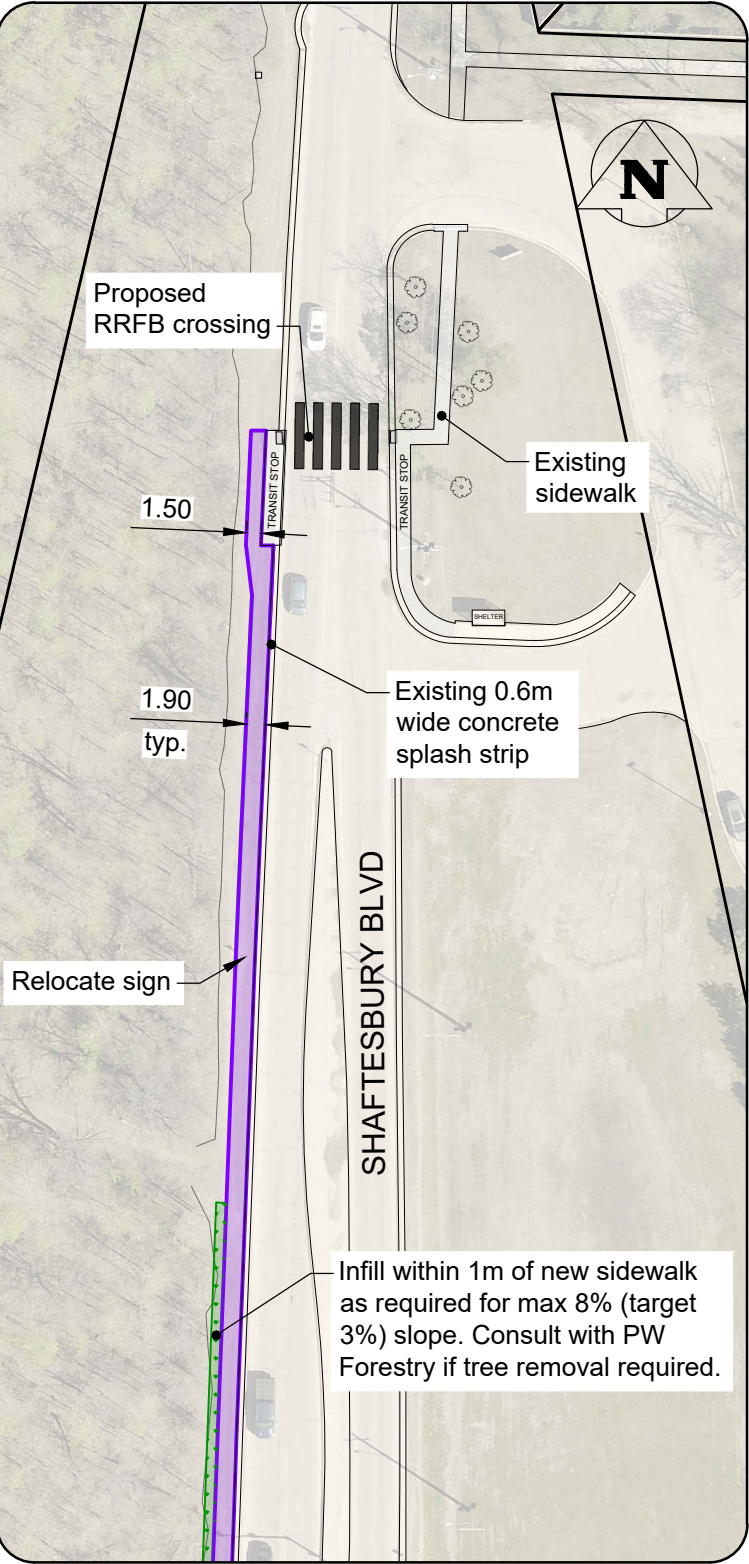


DETAIL A

- Proposed Work:**
- Concrete Sidewalk
 - Asphalt AT Path
 - Grassed Boulevard
 - Detectable Warning Tile
 - Gravel

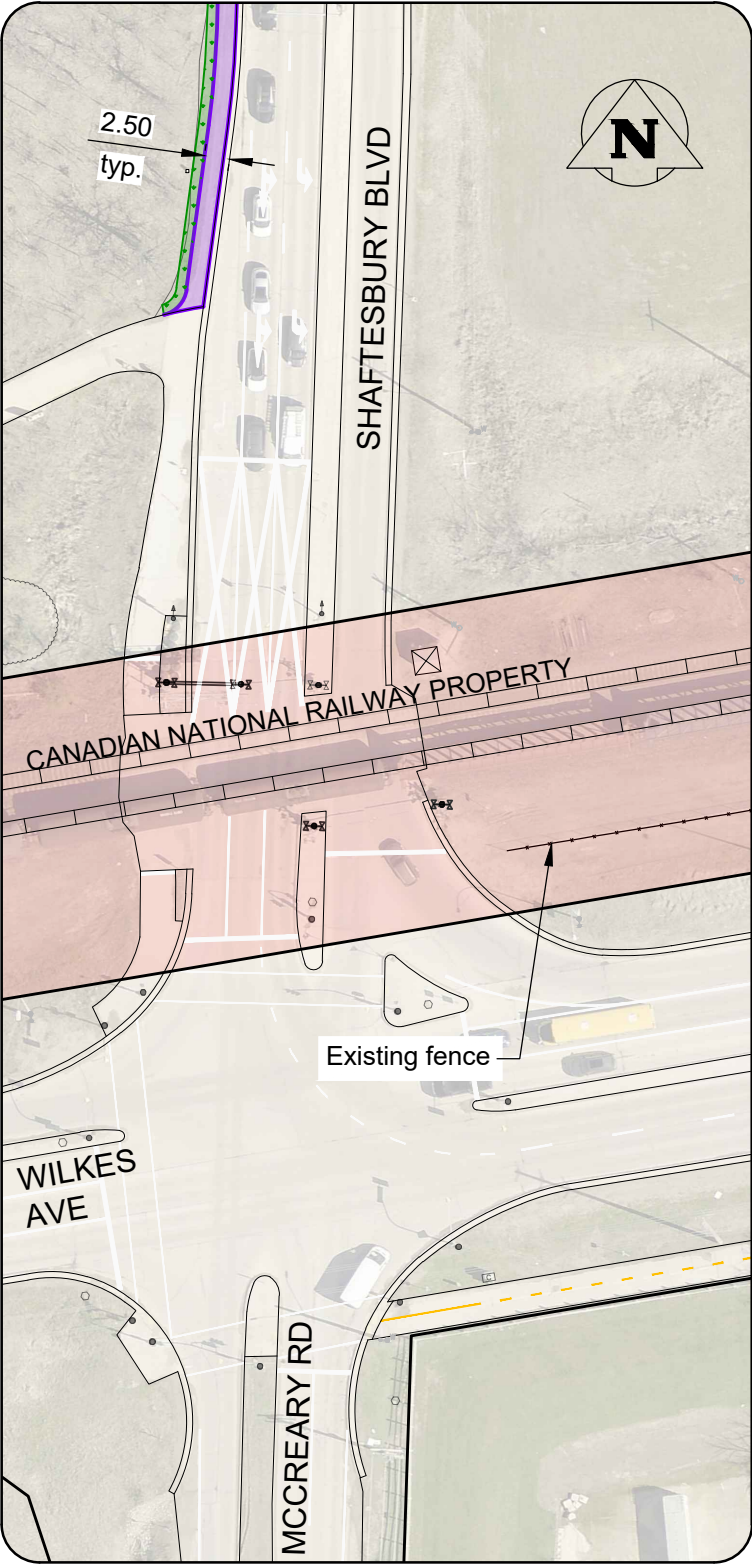


DETAIL B

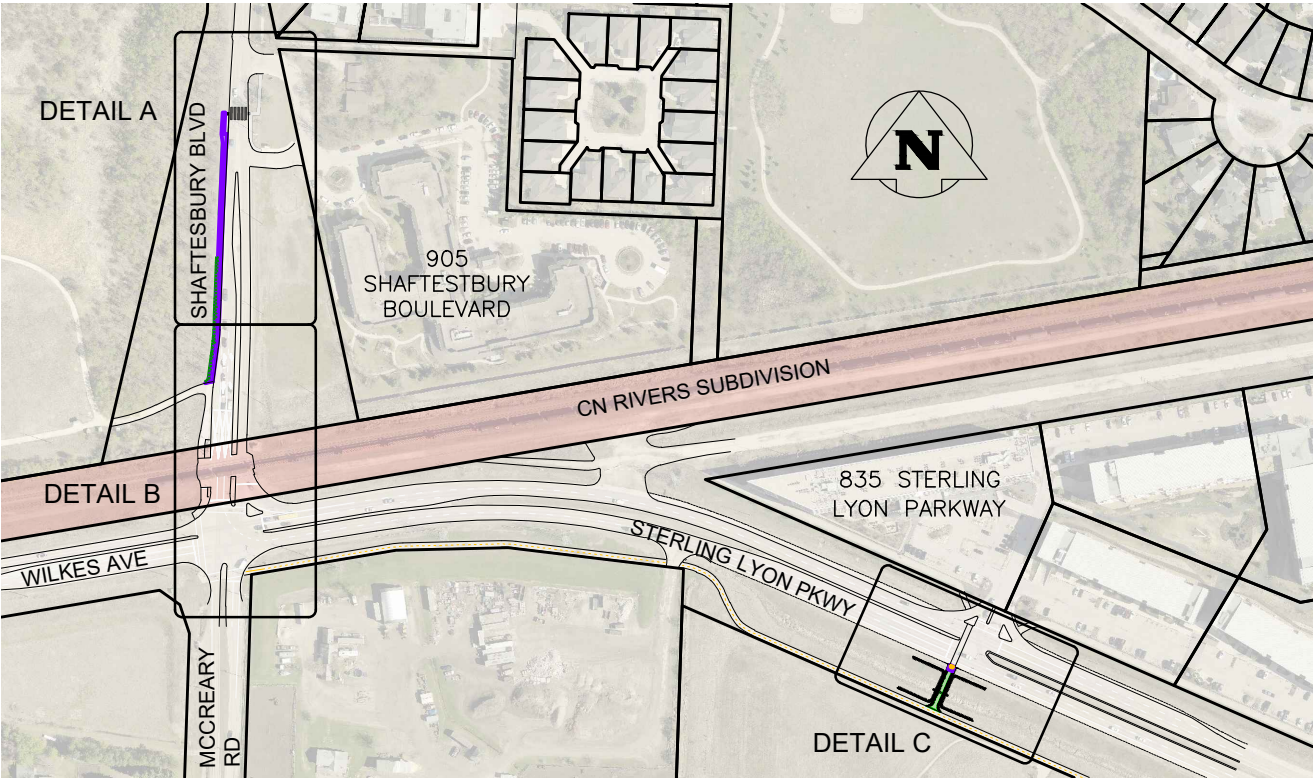

KEY MAP

SCALE: NTS

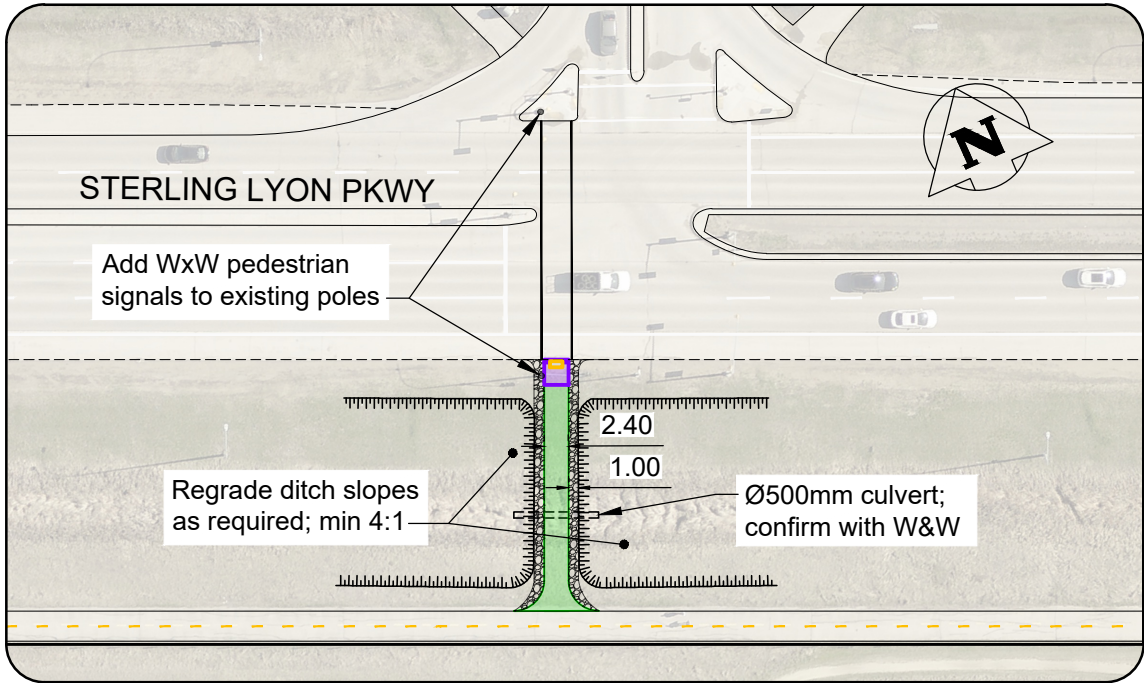

DETAIL C

PRELIMINARY

NOT TO BE USED FOR
CONSTRUCTION



THE CITY OF WINNIPEG
PUBLIC WORKS DEPARTMENT
TRANSPORTATION DIVISION

DRAWN BY JRD/MLM

DATE 2025-12-03

SCALE
HORIZONTAL: 1:750
VERTICAL:

Shaftesbury Blvd and Sterling Lyon Pkwy
Active Transportation Improvements
West Side

SHEET 1 OF 1

CITY DRAWING NUMBER:
T-3717-B-1.00